




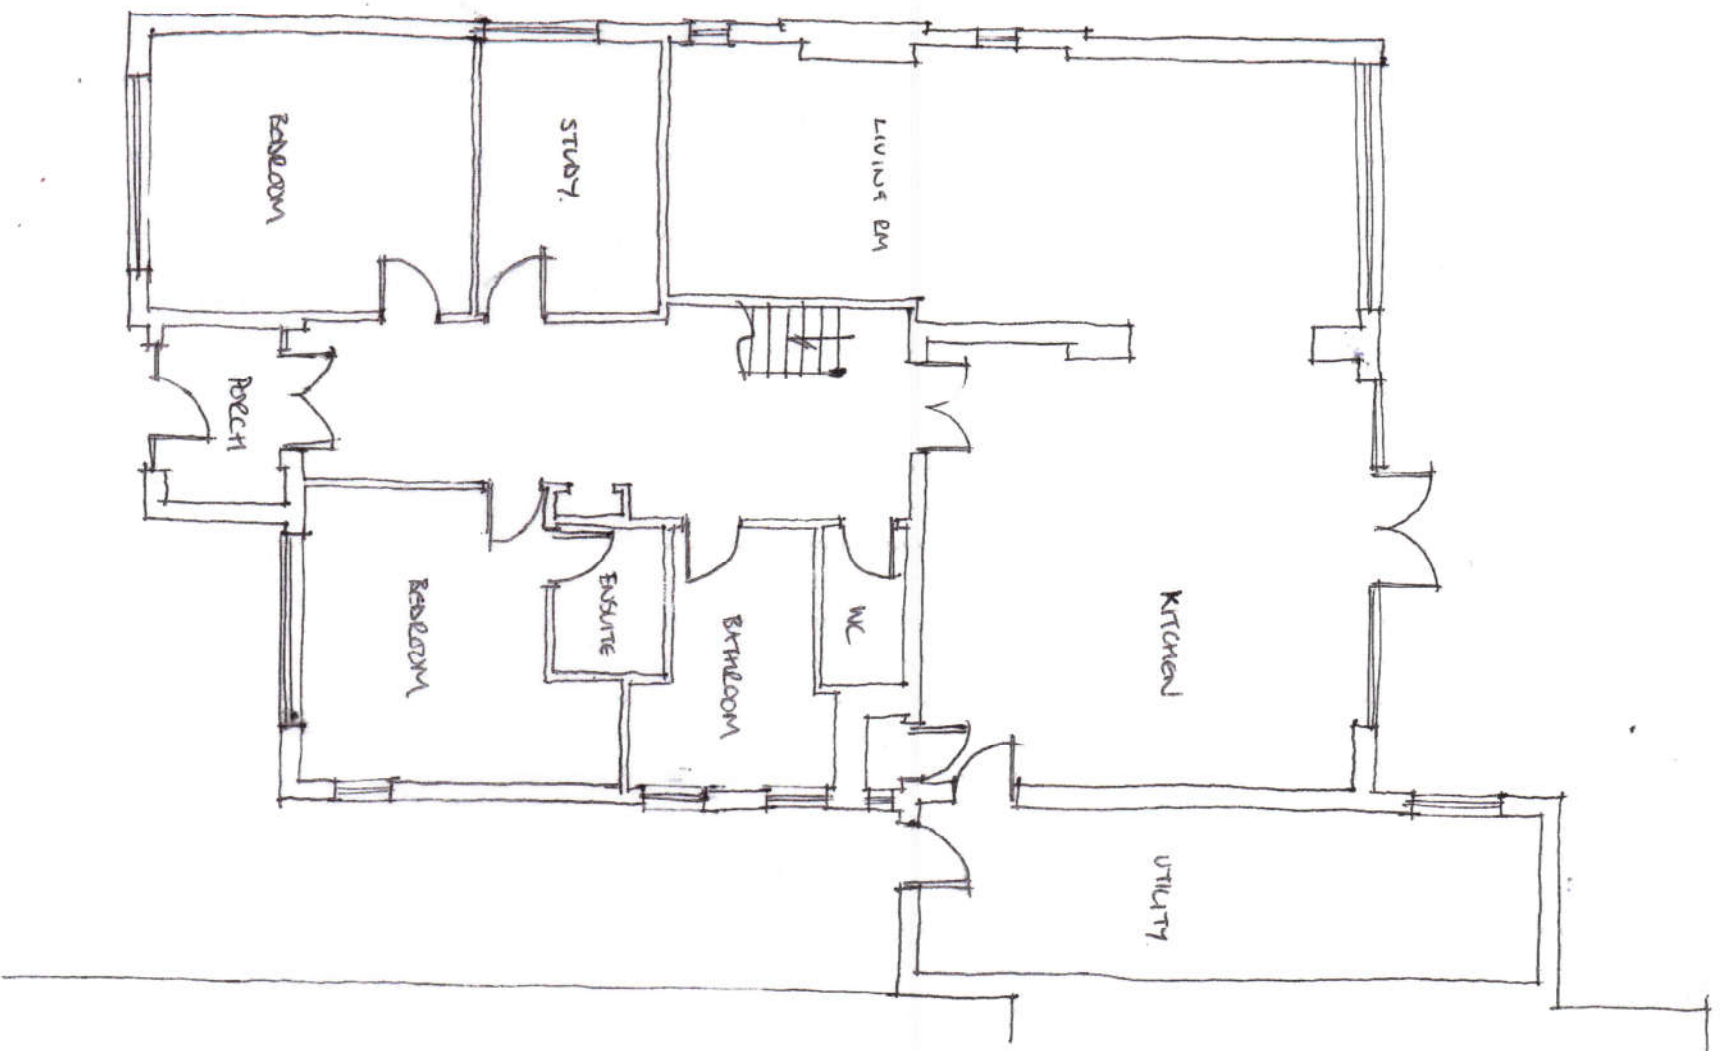

EXISTING GROUND FLOOR PLAN
1:100

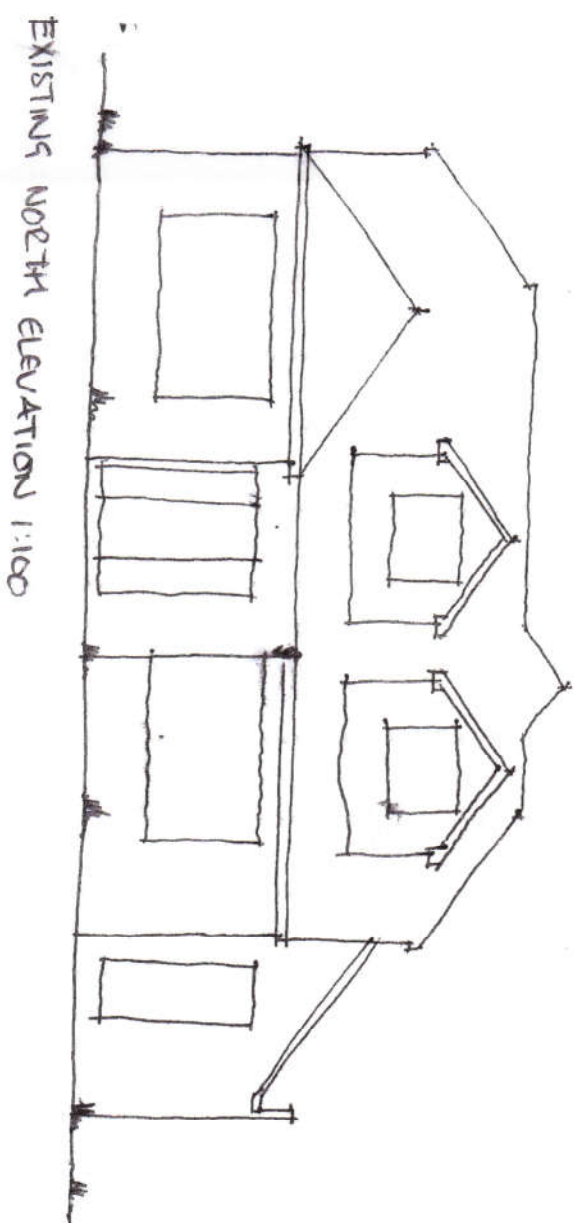

EXISTING NORTH ELEVATION 1:100

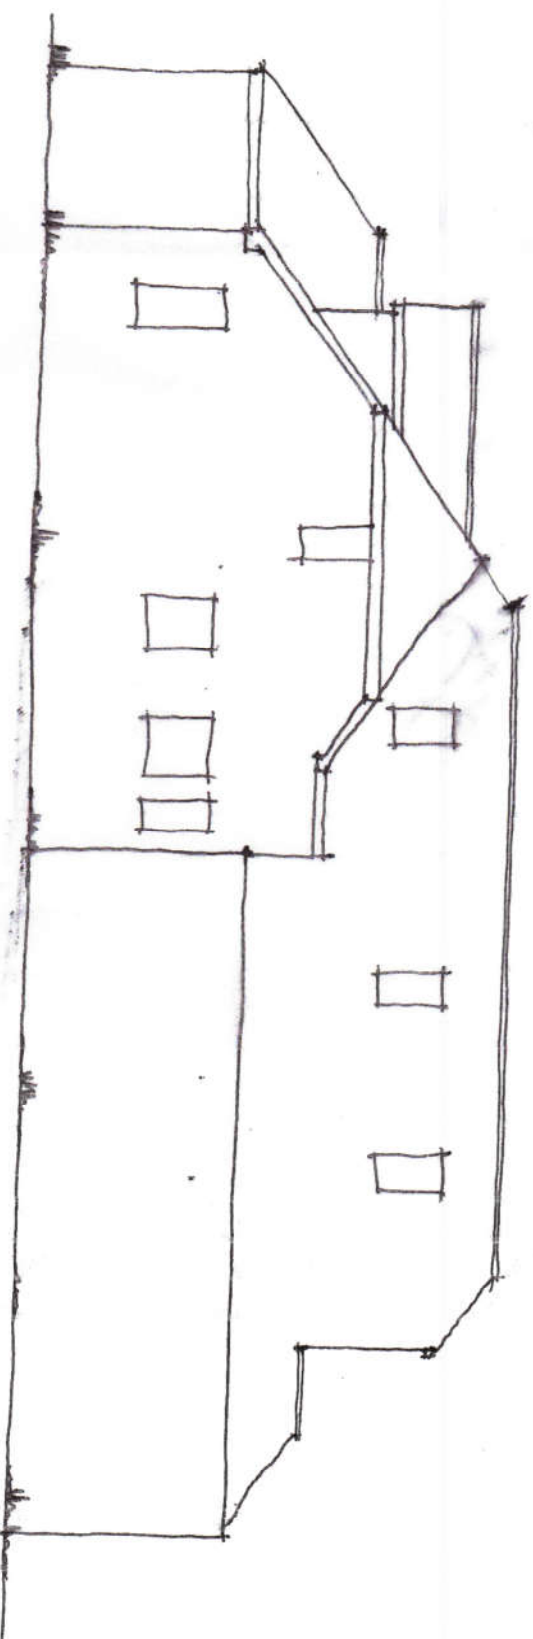

EXISTING WEST ELEVATION 1:100

PROPOSED GARAGE
21 PHEC CRESCENT, EMSWORTH, NOTTINGHAMSHIRE
MR & MRS POWELL
SCALE 1:100 @ A3
EX01