


Rear



Side

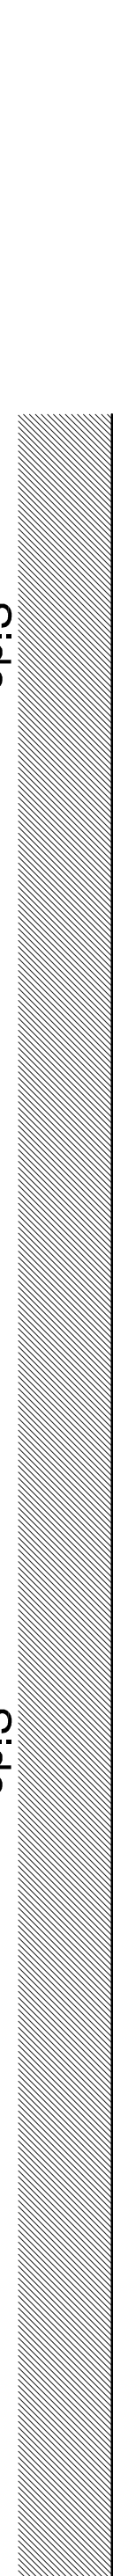

Ground Floor Plan



First Floor Plan

m2

architecture

architectural technologist

PROJECT
Proposed Develop
Southmere Farm
Langstone Road, H

CLIENT

Fasset

DRAWING TITLE

Plans, Elevations
Plot 3

PROJECT NO.	DRAWING NO.
17021	203

REV. SCALE
1:100