


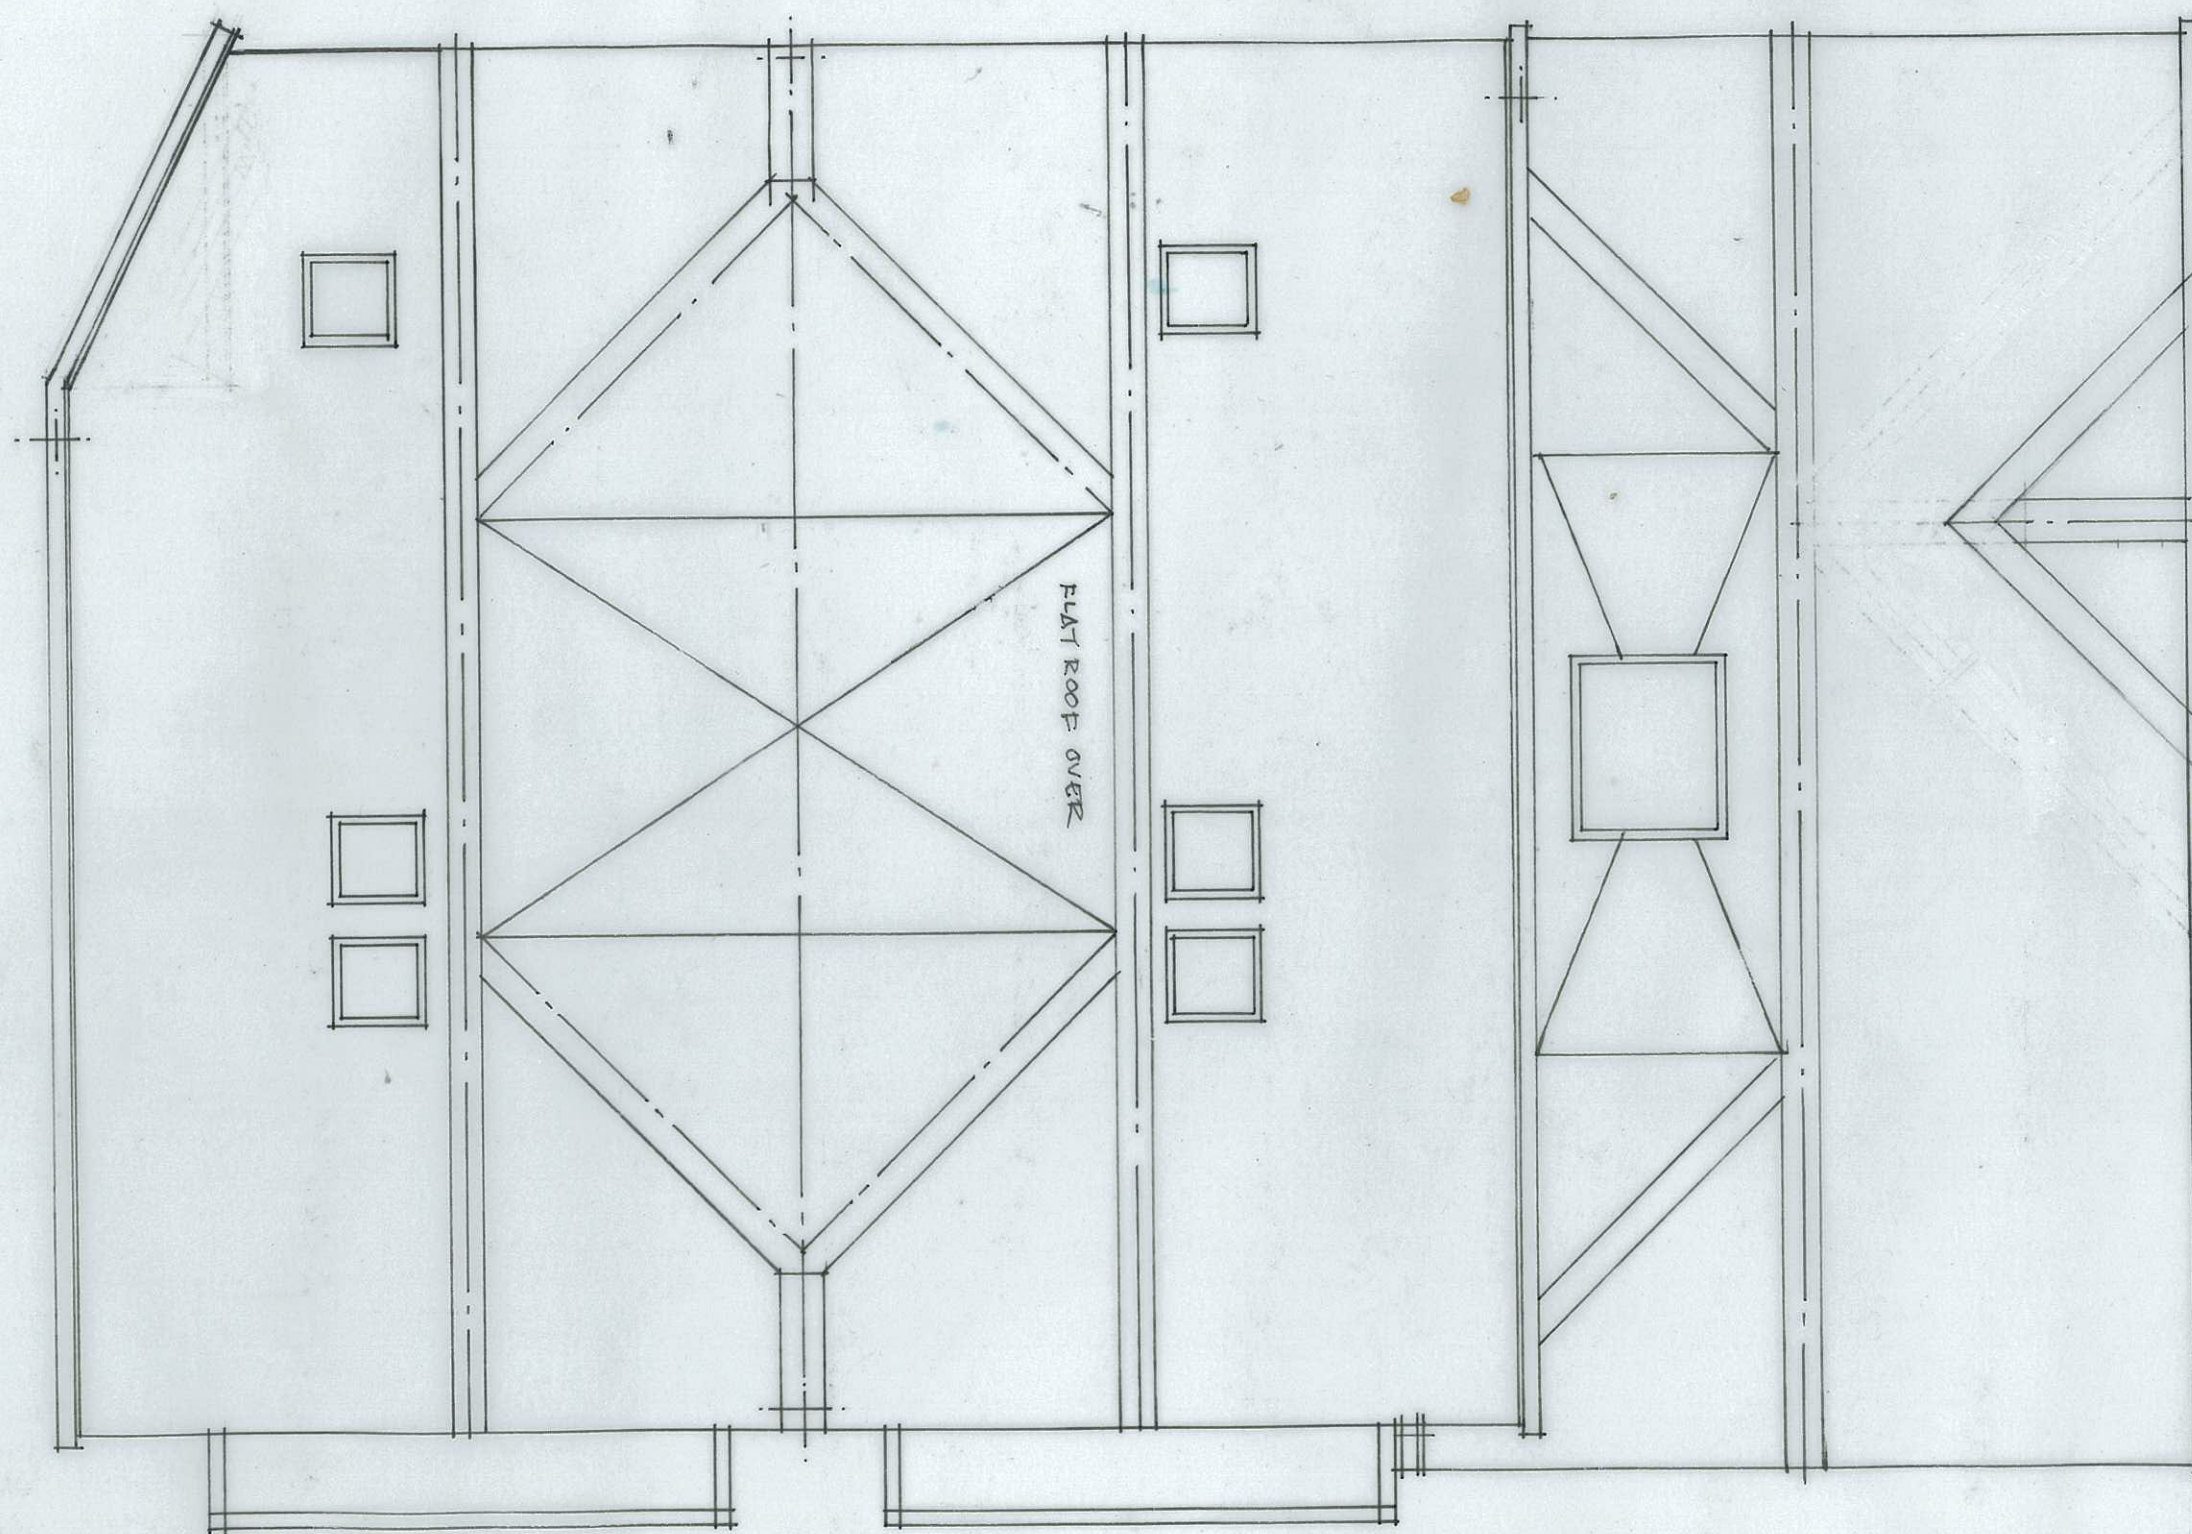

Registered offices : 1a Nutbourne Road, Sandy Point, Hayling Island, Hampshire. PO11 9RT.
Residential, Commercial Building Surveyors & Designers, Project management & Administrators.
Telephone : 02392 463994, mobile : 07795 633100.
Registered in England No: 6738305.

Proposed 3 No New dwellings 46 Seafront Road, Eastoke Corner, Hayling Island, Hampshire. For Mr M. Wright.

PROPOSED ROOF PLAN ,
MAY 2018, DRG NO: Y2018/01/05/10,
SCALE 1: 50 @ A3.