




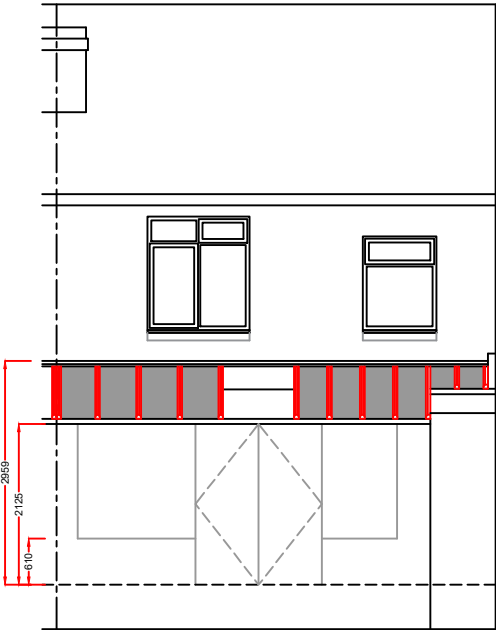

PROPOSED REAR ELEVATION

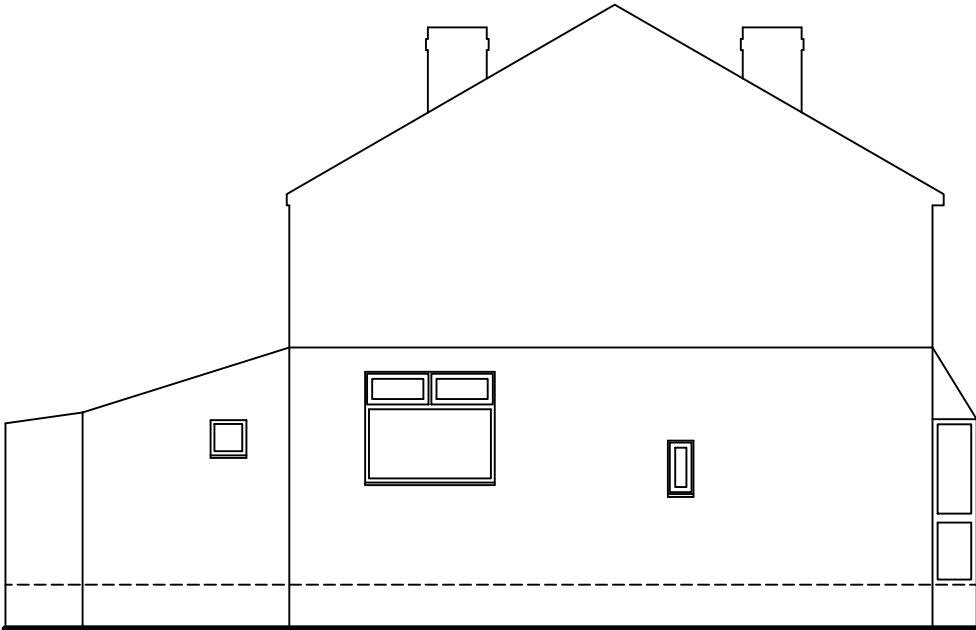

PROPOSED SIDE ELEVATION

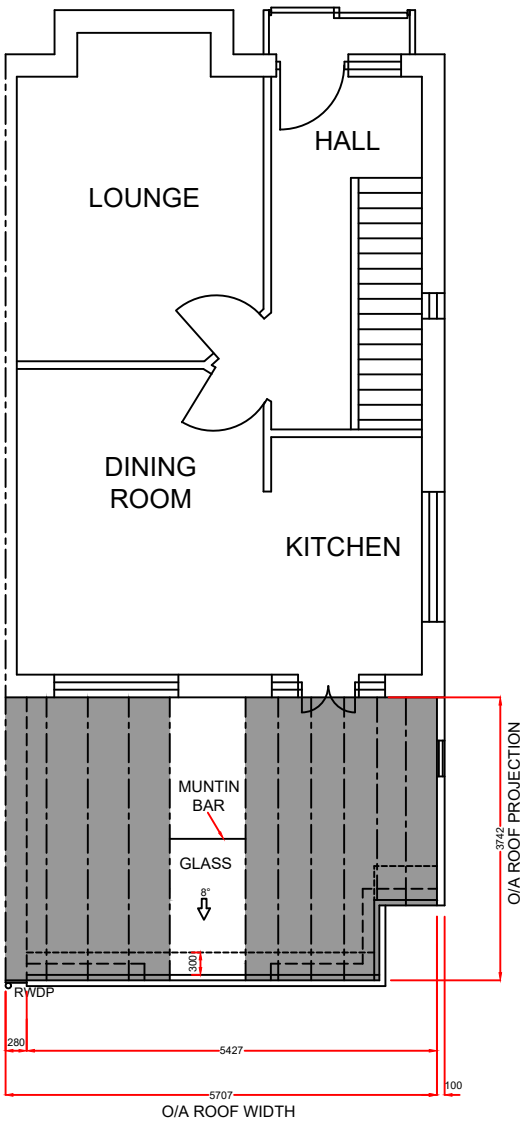

Product Specification:
Roof:
Roof external colour: **Anthracite Grey**
Roof internal colour: **WHITE**
Gutter/Downpipe Colour: **WHITE**

Rev.	Date	Description	Initials



Drawing title: Proposed Plan and Elevations		
Contract No. : 099/99168		Page 2 of 2
Proposed: Solid Panel Roof Extension At: 29 BUSHY MEAD WATERLOOVILLE HAMPSHIRE PO7 5DY For : MR M GANDERTON		
Drawers initials: SF	Scale : 1:100	Date: 16/07/18

Notes:
Any drawings or plans depicted make no allowance for the provision of any tie bars within the roof of the proposed Living space. This can only be determined once the roof is put into manufacture.

Existing physical barrier to remain

This drawing is the copyright of Anglian Home Improvements and must not be re-issued, loaned or copied without their consent. All dimensions are in millimetres (mm) unless noted otherwise. Do not use for base laying purposes

Produced on A3 paper

Existing base/frames:
As all building works are not included within our contract Anglian Home Improvements do not accept any further responsibility and do not provide additional guarantee of the existing base beyond that of the existing guarantee under a separate contract. The company's responsibilities are therefore limited to supplying and installing the Living space in accordance with these plans in this instance.

