



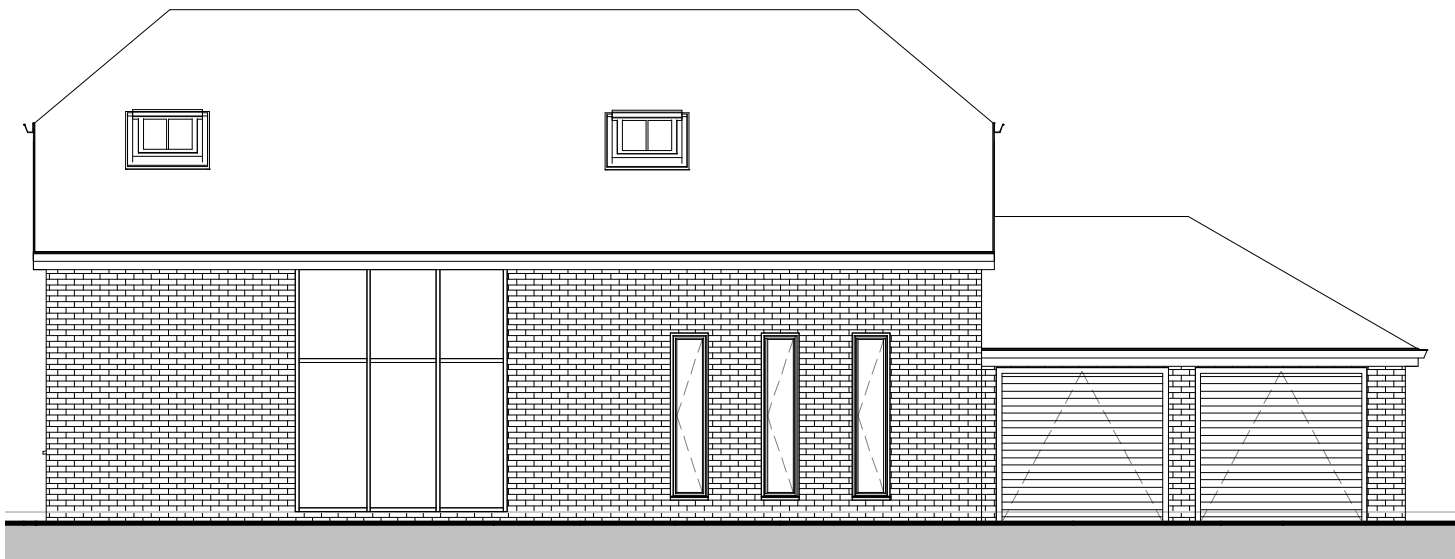


1 West Elevation
1 : 100

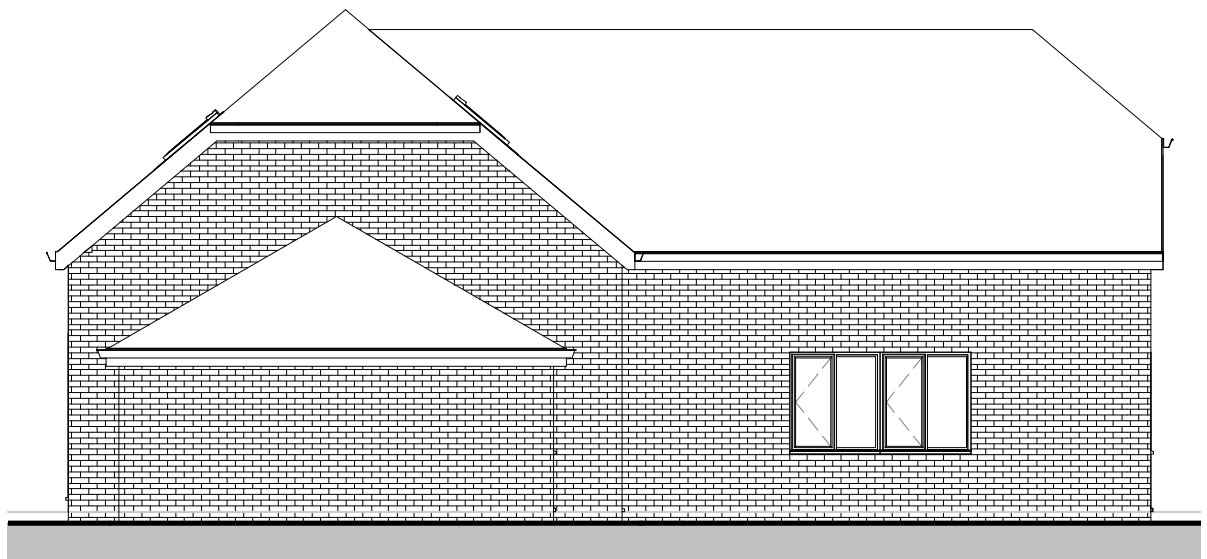

3 South Elevation
1 : 100



2 East Elevation
1 : 100

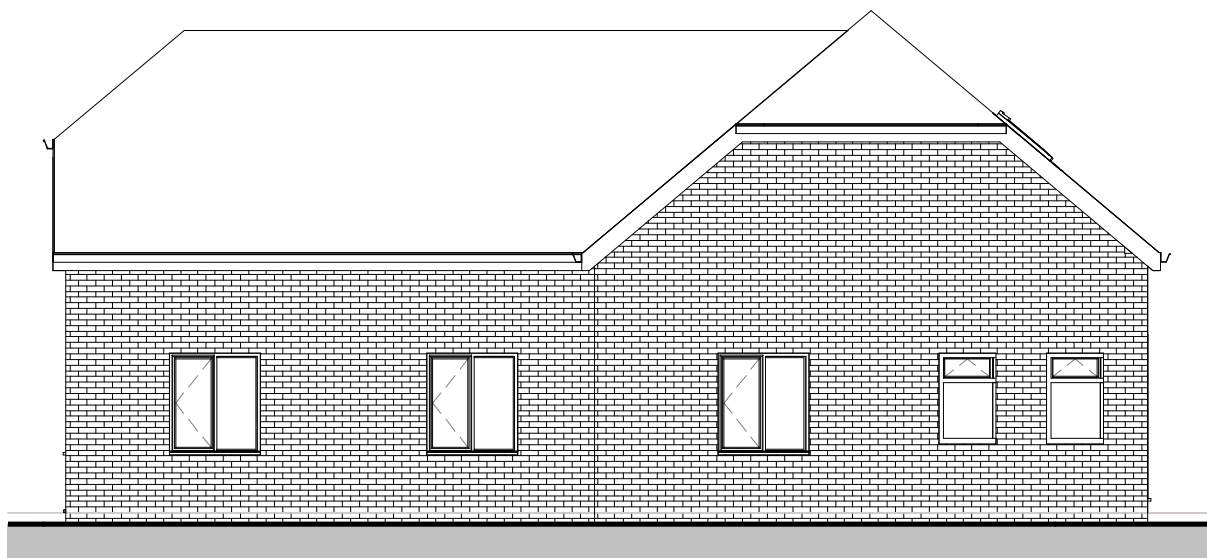

4 North Elevation
1 : 100

IJ Murray Associates

www.ijma.co.uk

No.	Description	Date

Ken Muddle /Jeff Mould

Land to rear of 70
Havant Rd Hayling

Elevations

Project number	Project Number	A104 V7
Date	Issue Date	
Drawn by	Author	
Checked by	Checker	Scale
		1 : 100