



23 TOWER STREET
PROPOSED WINDOWS




FRONT ELEVATION
[south] 1:50

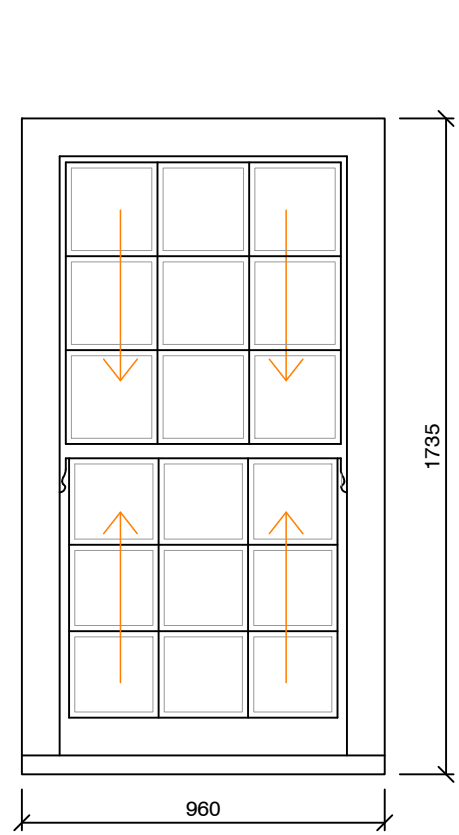


WINDOW.01
Sash
1:20

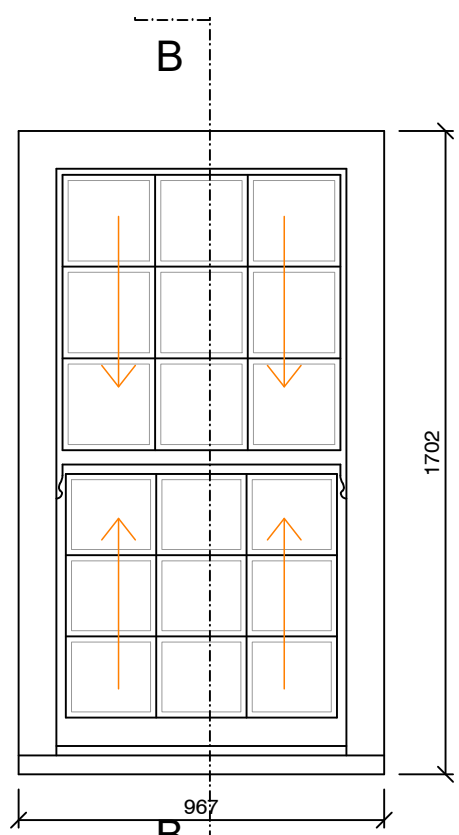


WINDOW.02
Sash
1:20

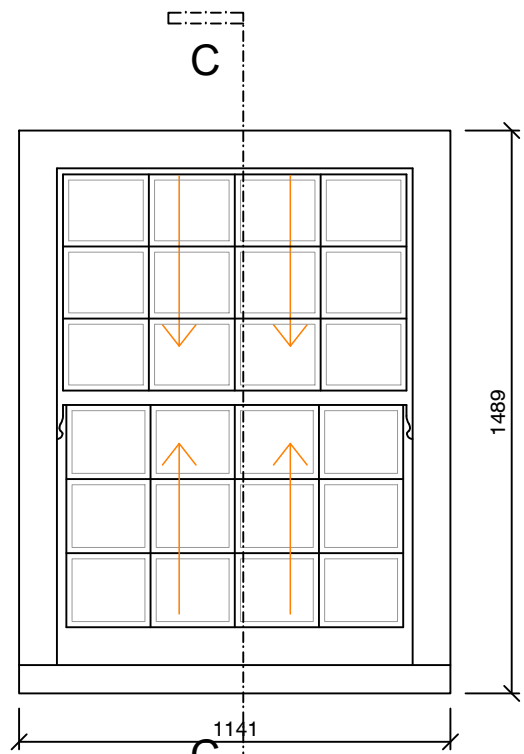

WINDOW.03
Sash
1:20

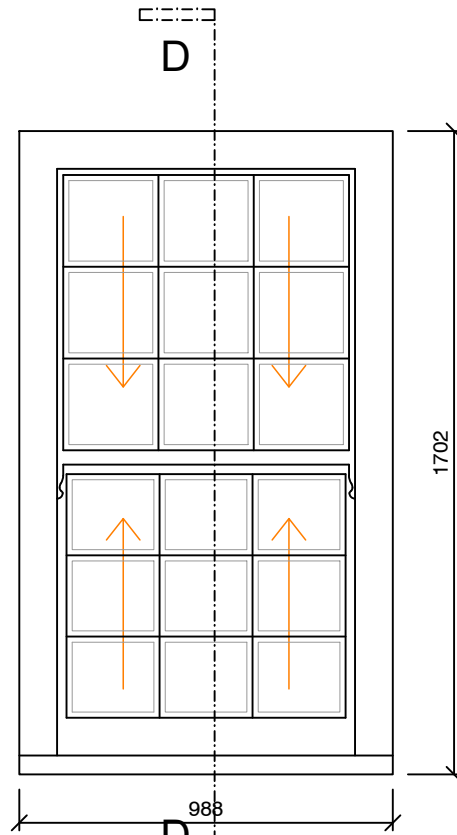


WINDOW.04
Sash
1:20

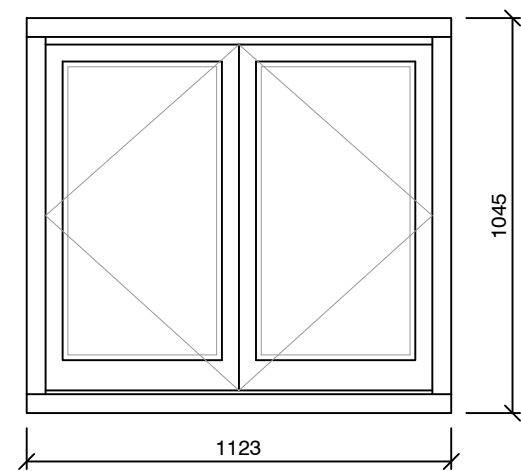


WINDOW.05
Casement
1:20

All windows to allow space for enough space for locks to be fitted on the side and for the key to be able to turn.

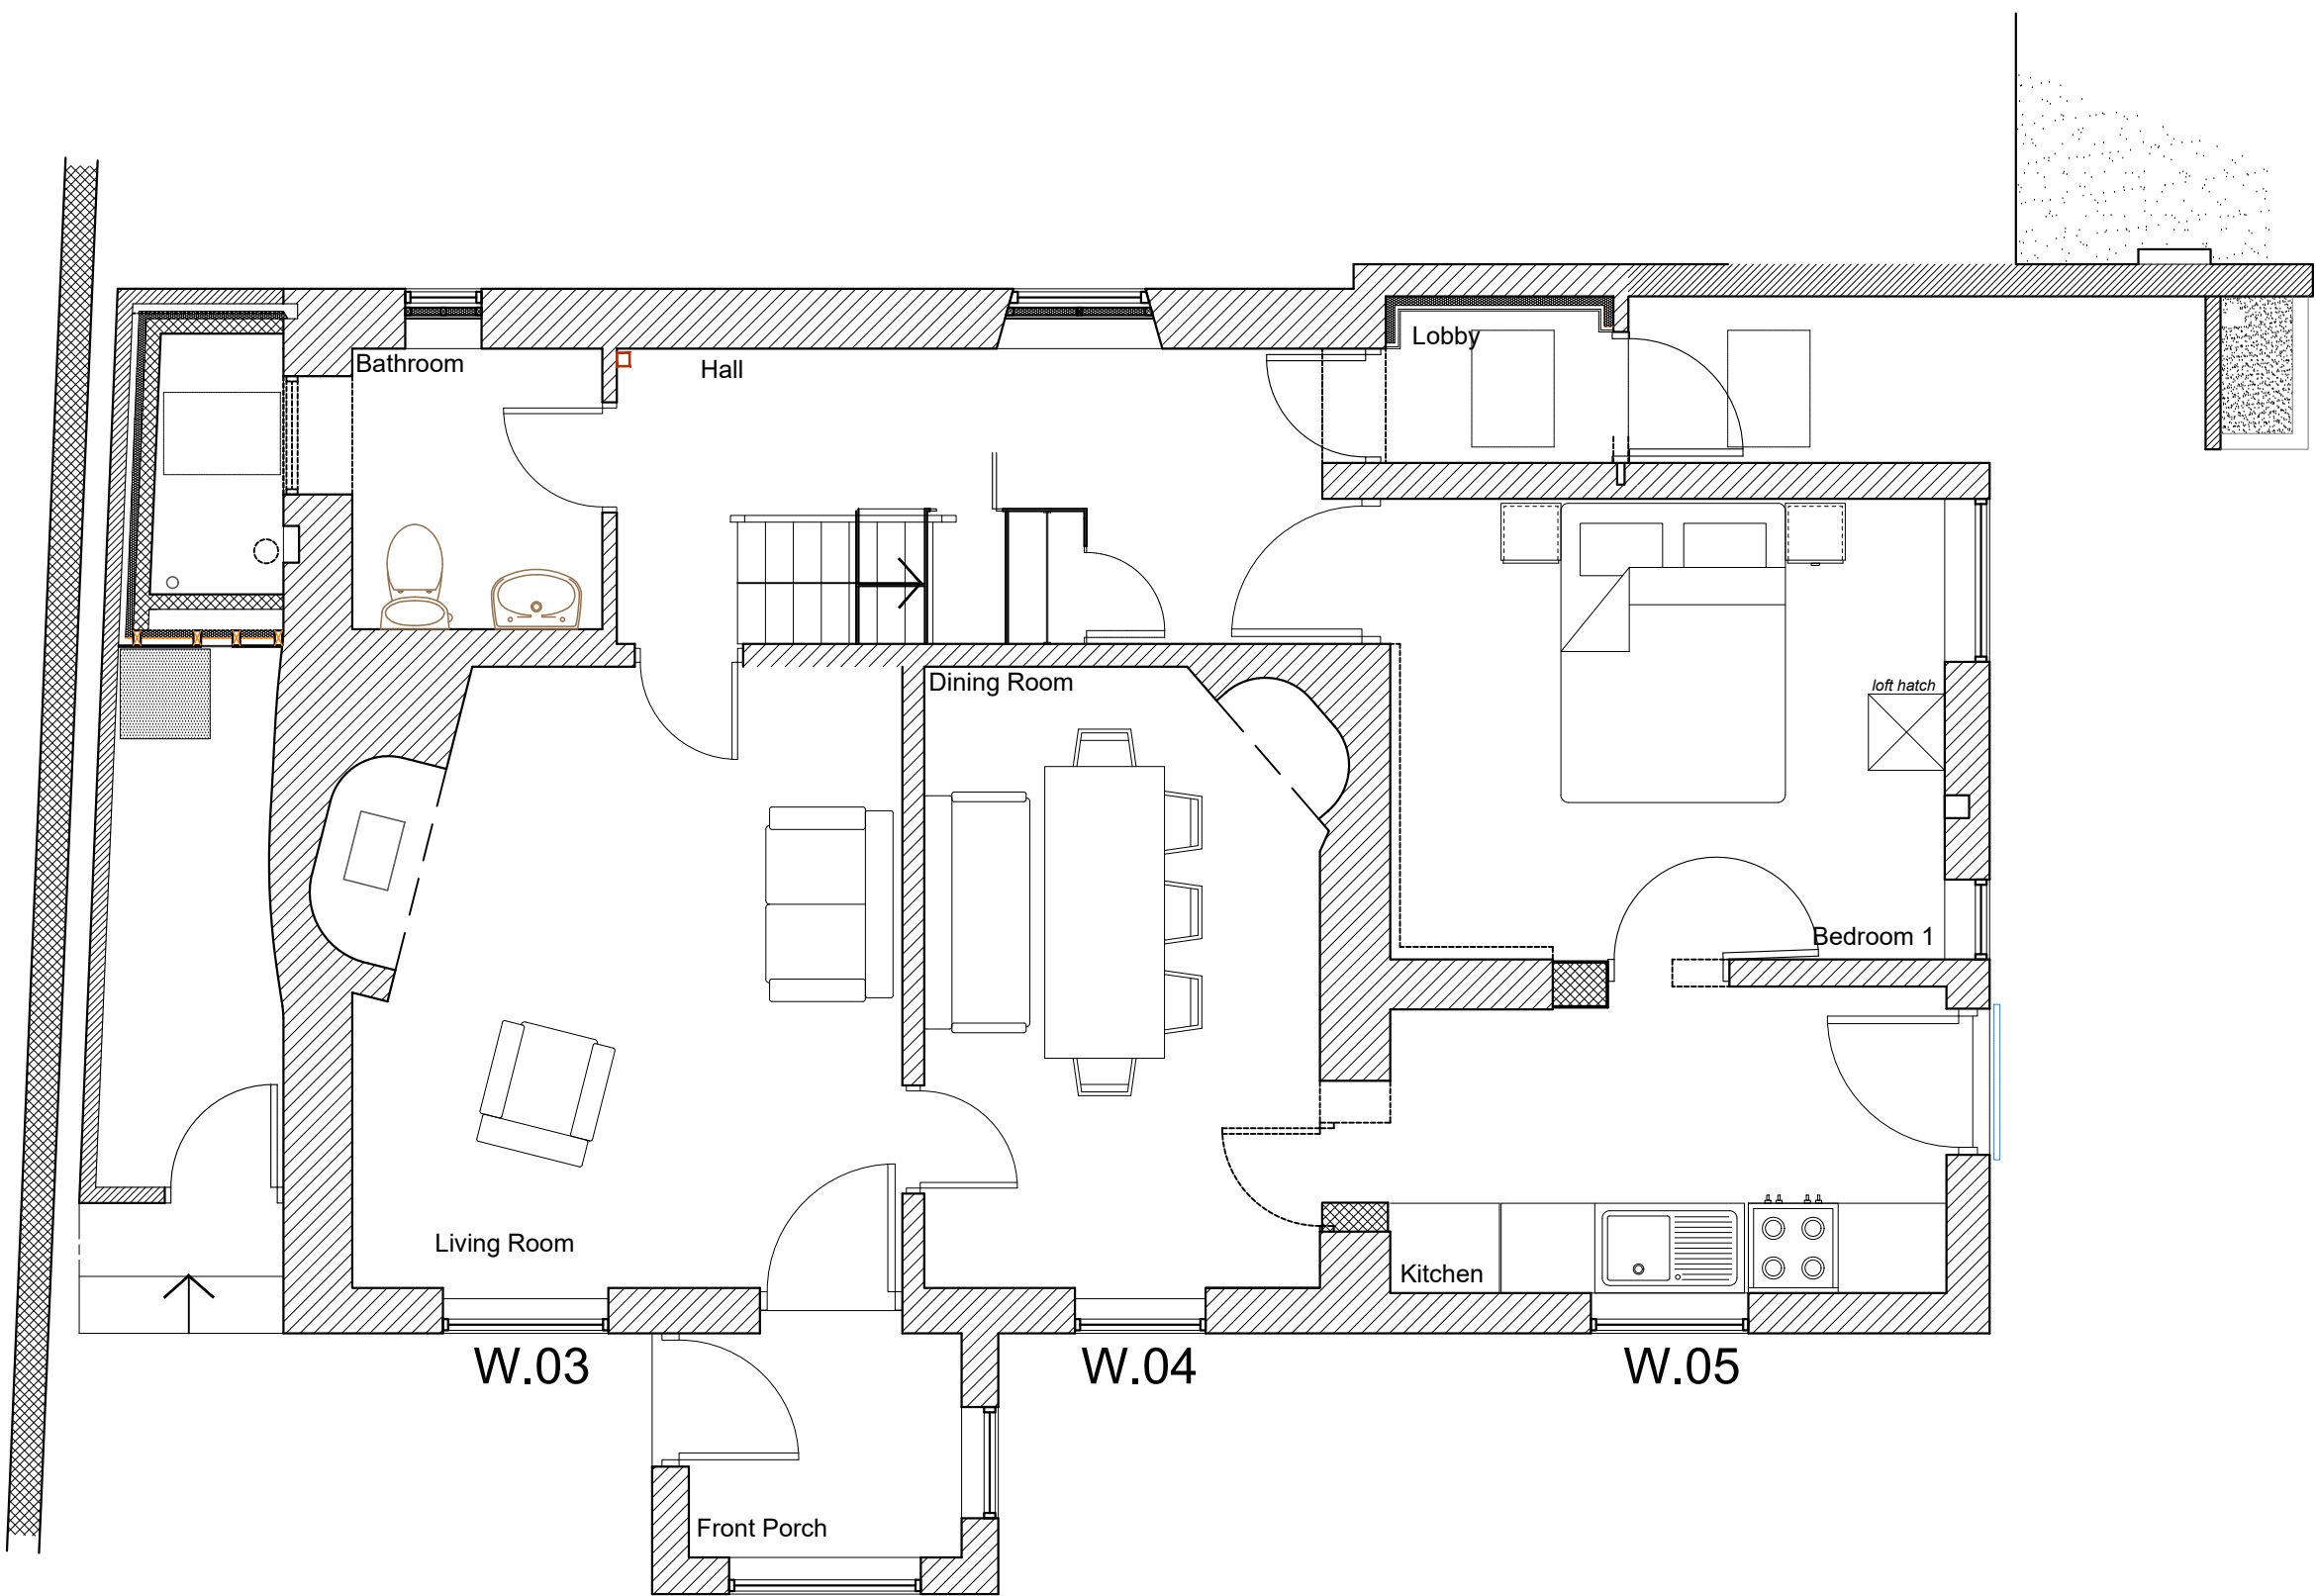

GROUND FLOOR PLAN
1:50

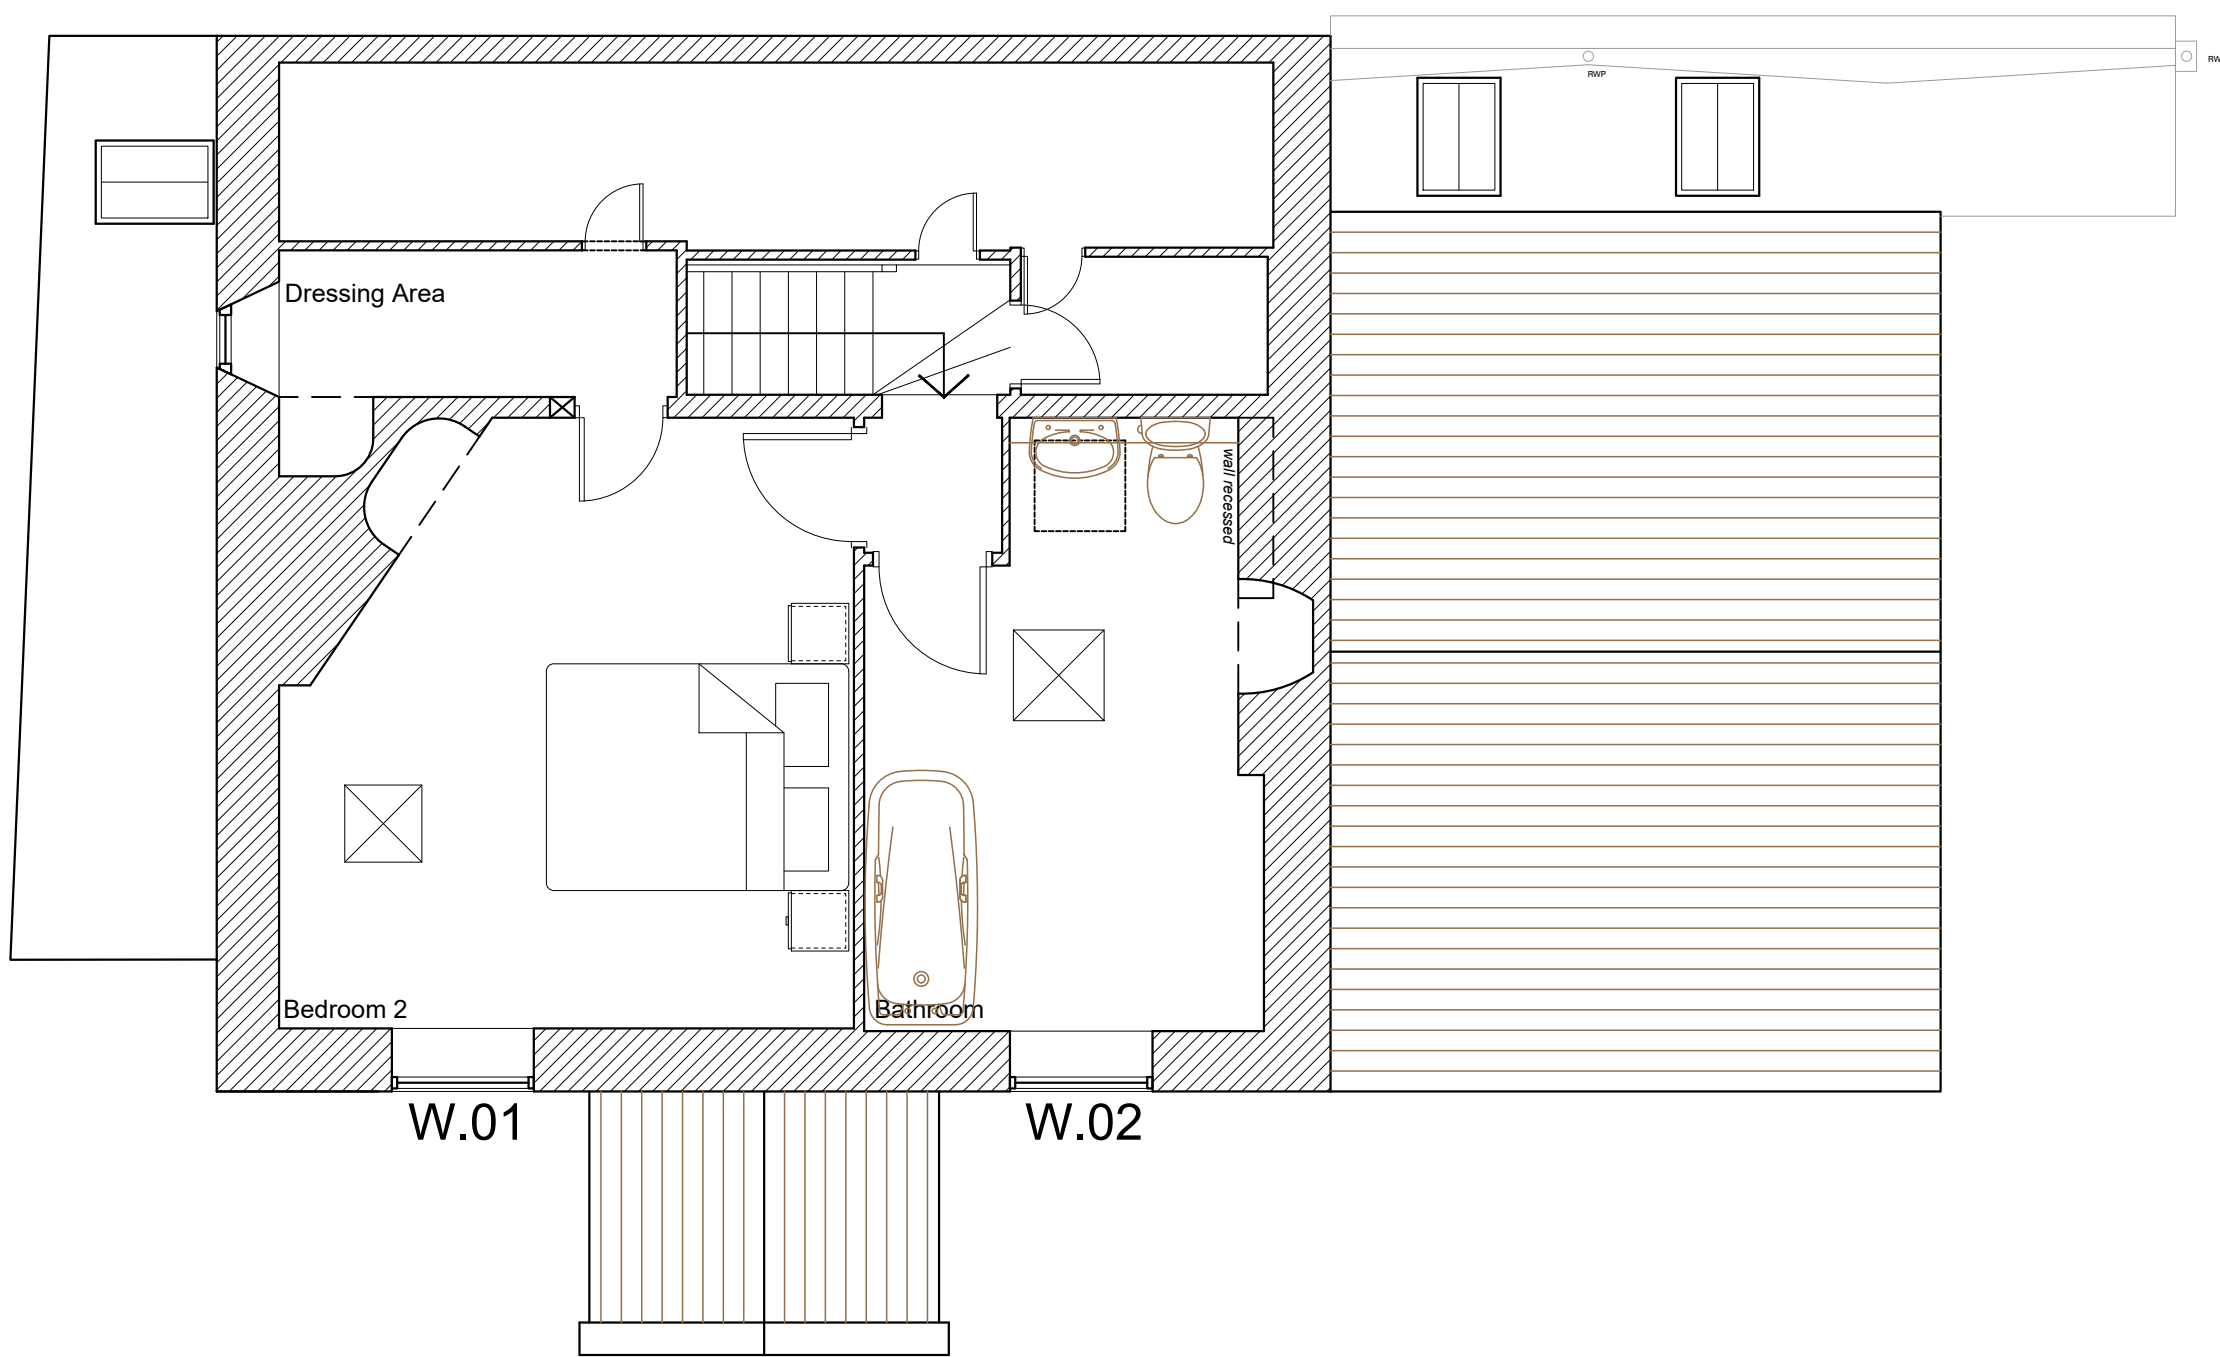

FIRST FLOOR PLAN
1:50

NOTES:
Dimensions to be checked on site before commencing work. Any discrepancies shall be reported to the architect immediately.
Do not scale from these drawings except for planning purposes.
Use figured dimensions only.
Where applicable this drawing is to be read in conjunction with other consultants' drawings.
All drawings to be read in conjunction with specification and all other drawings including structural engineer and mechanical and electrical drawings / specification

REV	DATE	AMENDMENT	DRAWN

hd
architects
www.hdarchitects.co.uk
mail@hdarchitects.co.uk
Helyer Davies Architects Ltd
1 The Old Flour Mill,
Emsworth, PO10 7BT
01243 370 715

CLIENT

PROJECT
23 Tower Street
Emsworth
Hampshire
PO10 7BH

DRAWING
Front Elevation
Window Elevations
Floor Plans
SCALE
as noted @A1

DATE	February 2018	DRAWN	JF
DRAWING NUMBER	14169 - 50	REVISION	*