

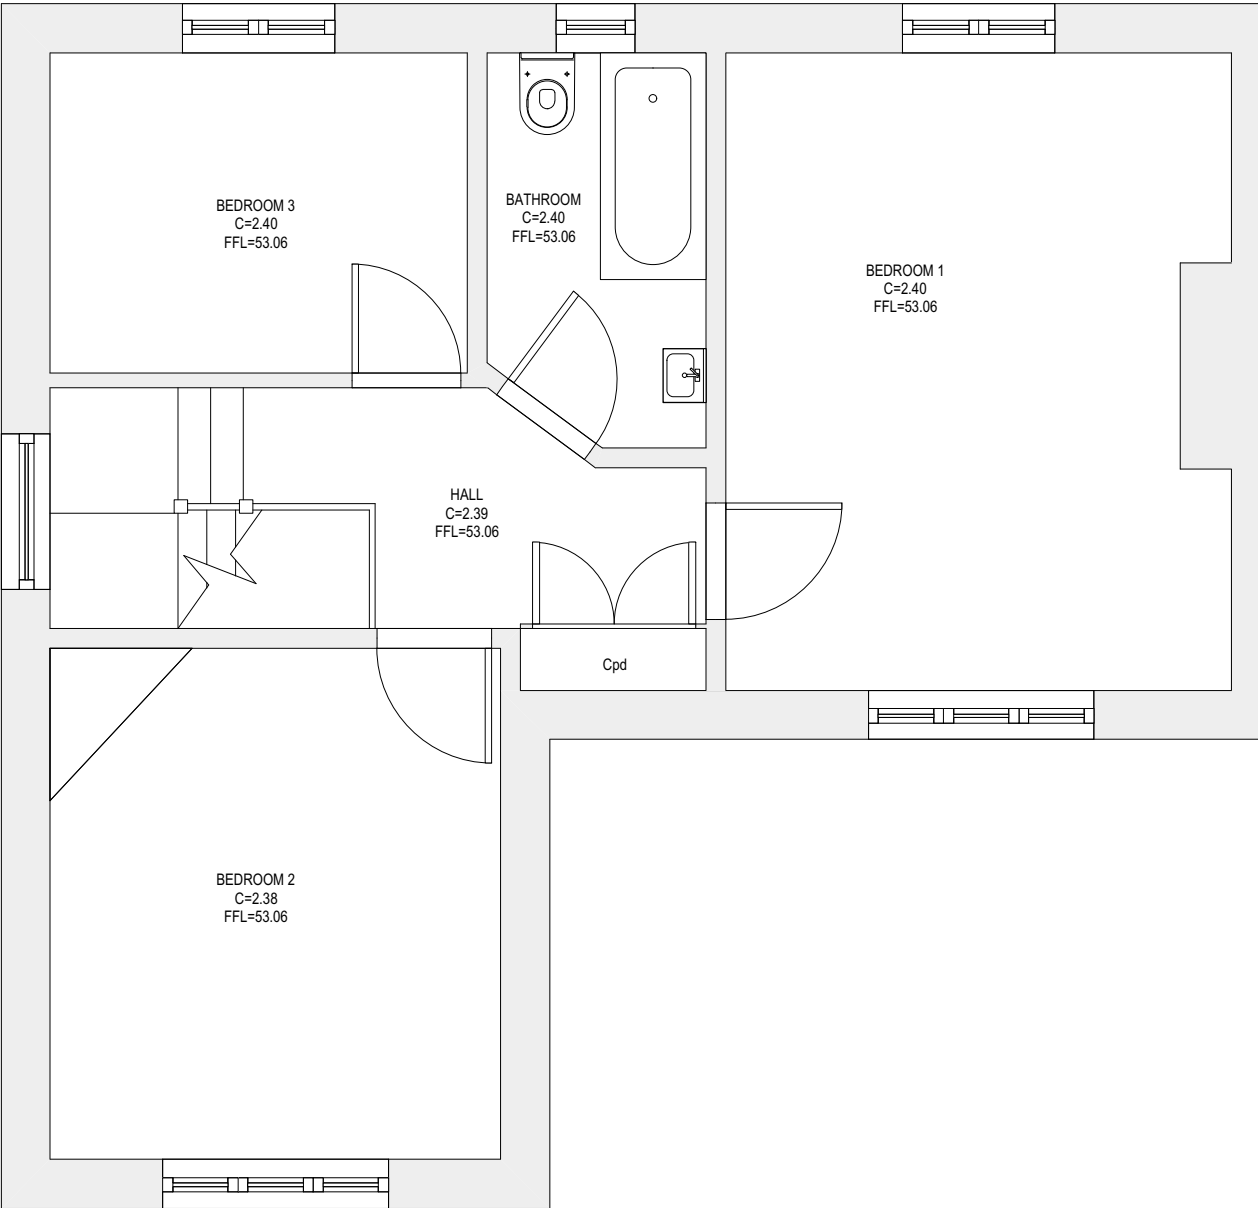


1 EXISTING 1ST FLOOR PLAN
Scale: 1:50

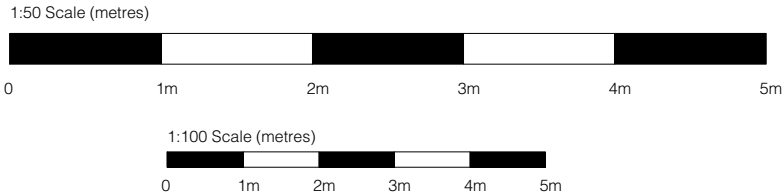

2 EXISTING ROOF PLAN
Scale: 1:100

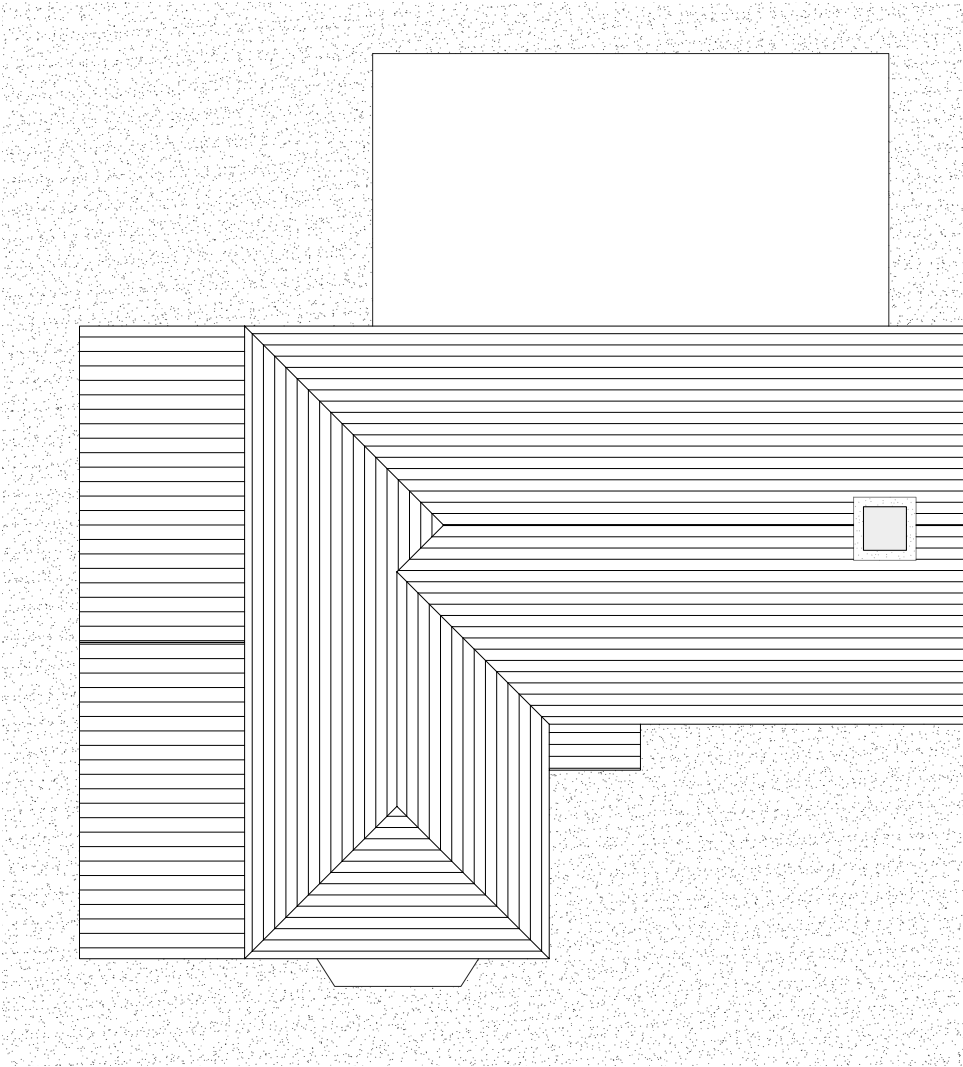

PLANNING

STN A	500.000	1000.000	50.000
STN B	500.000	1015.760	49.994
STN C	489.214	987.873	49.817
STN D	494.484	1024.850	9.902

LEVEL DATUM
Levels are based on Temporary Bench Mark (TBM)
located on Station A, Value = 50.00m

NOTES
1. All dimensions and levels to be checked on site by contractor prior to fabrication/construction.
2. This drawing is to be read in conjunction with all relevant consultant's and/or specialist's drawings and documents. Any discrepancies or variations are to be notified to SurveyCloud Ltd before the affected work commences.
3. This drawing and the copyrights and patents therein are the property of SurveyCloud Ltd and may not be used or reproduced without prior consent.

KEY		
A	Approximate	LB Litter Bin
AB	Air Brick	LP Lamp Post
AC	Arch Crown Height	LTB Lighting Bollard
Agg	Aggregate	MH Manhole
AS	Arch Spring Height	MK Marker Post
Asph	Asphalt	MPO Metal Post
B	Bollard	NP Name Plate
BB	Belisha Beacon	OH Overhead Cable
BH	Borehole	OHB Overhead Building
Bpav	Brick Pavers	OHE Overhead Electric Cable
BIG	Back Inlet Gully	OHT Overhead Telecom Cable
BRW	Brick Wall	PB Post Box
BS	Bench Seat	PM Parking Meter
C	Ceiling Height	PO Post
C/up	Ceiling Slopes Up	PWL Parapet Wall Level
CF	False Ceiling Height	RB Removable Bollard
CH	Ceiling Hatch	RE Rodding Eye
CL	Cover Level	RG Road Gully
Cob	Cobbles	RL Ridge Level
Conc	Concrete	RPO Reflective Post
Cpav	Crazy Paving	RS Road Sign
Cpd	Cupboard	RWP Rainwater Pipe
CPO	Concrete Post	SH Window Sill to Head Height
CPS	Concrete Paving Slabs	SP Soil Pipe
CWT	Cold Water Tank	SSL Structural Slab Level
D	Depth (metres)	STN Survey Station
DC	Drainage Channel	SVP Soil Vent Pipe
DH	Door Head Height	SWIC Surface Water IC
DPC	Damp Proof Course	TCB Telephone Call Box
EL	Eaves Level	TFL Top Fence Level
EP	Electric Pole	TL Traffic Light
ER	Earth Rod	TLCB Traffic Light Control Box
FB	Fixed Bollard	Tmac Tarmac
FFL	Finished Floor Level	TP Telegraph Pole
FH	Fire Hydrant	Tpav Tactile Paving
FL	Flood Light	TPO Timber Post
FP	Flag Pole	TWL Top Wall Level
FPO	Fence Post	U Unknown
FRL	Flat Roof Level	UB Underside of Beam Height
FWIC	Foul Water IC	Ubox Underside of Boxing Height
G	Gully	UD Underside of Ducting Height
GM	Gas Meter	UP Underside of Pipe Height
GP	Gas Pipe	US Underside
GPO	Gate Post	UTL Unable to Lift
H	Height (metres)	VP Vent Pipe
HB	Hinged Bollard	WAC Window Arch Crown Height
HWC	Hot Water Cylinder	WAS Window Arch Spring Height
IC	Inspection Cover	WH Window Head Height
ID	Invert Depth	WL Water Level
IL	Invert Level	WM Water Meter
JB	Junction Box	WP Water Pipe
KIG	Kerb Inlet Gully	WS Window Sill Height
L	Level	WSV Water Stop Valve

Revision	Comment	Date
Client MRS BURTON		
Project 20 BOUNDARY WAY HAVANT HAMPSHIRE PO9 1NE		
Title EXISTING 1ST FLOOR PLAN & ROOF PLAN		
Drawing Number SD18506-E1.2 P1	Revision PRELIM1	Status PLANNING
Scale AS SHOWN	Sheet Size A3	Drawn By DW
Date MARCH 2018		
 10 Church Road Steep Hampshire GU32 2DW Phone 07900 808 808 Office 01730 262 485 mail@surveycloud.co.uk www.surveycloud.co.uk		