


NOTES

1. DO NOT SCALE FROM THIS DRAWING.
2. ALL DIMENSIONS ARE TO BE CHECKED ON SITE, PRIOR TO COMMENCING ANY WORKS
3. ALL BOUNDARIES ARE ASSUMED AND WE ACCEPT NO LIABILITY FOR BOUNDARY INACCURACY
4. THESE ARE NOT WORKING DRAWINGS AND ARE FOR PLANNING PURPOSE ONLY

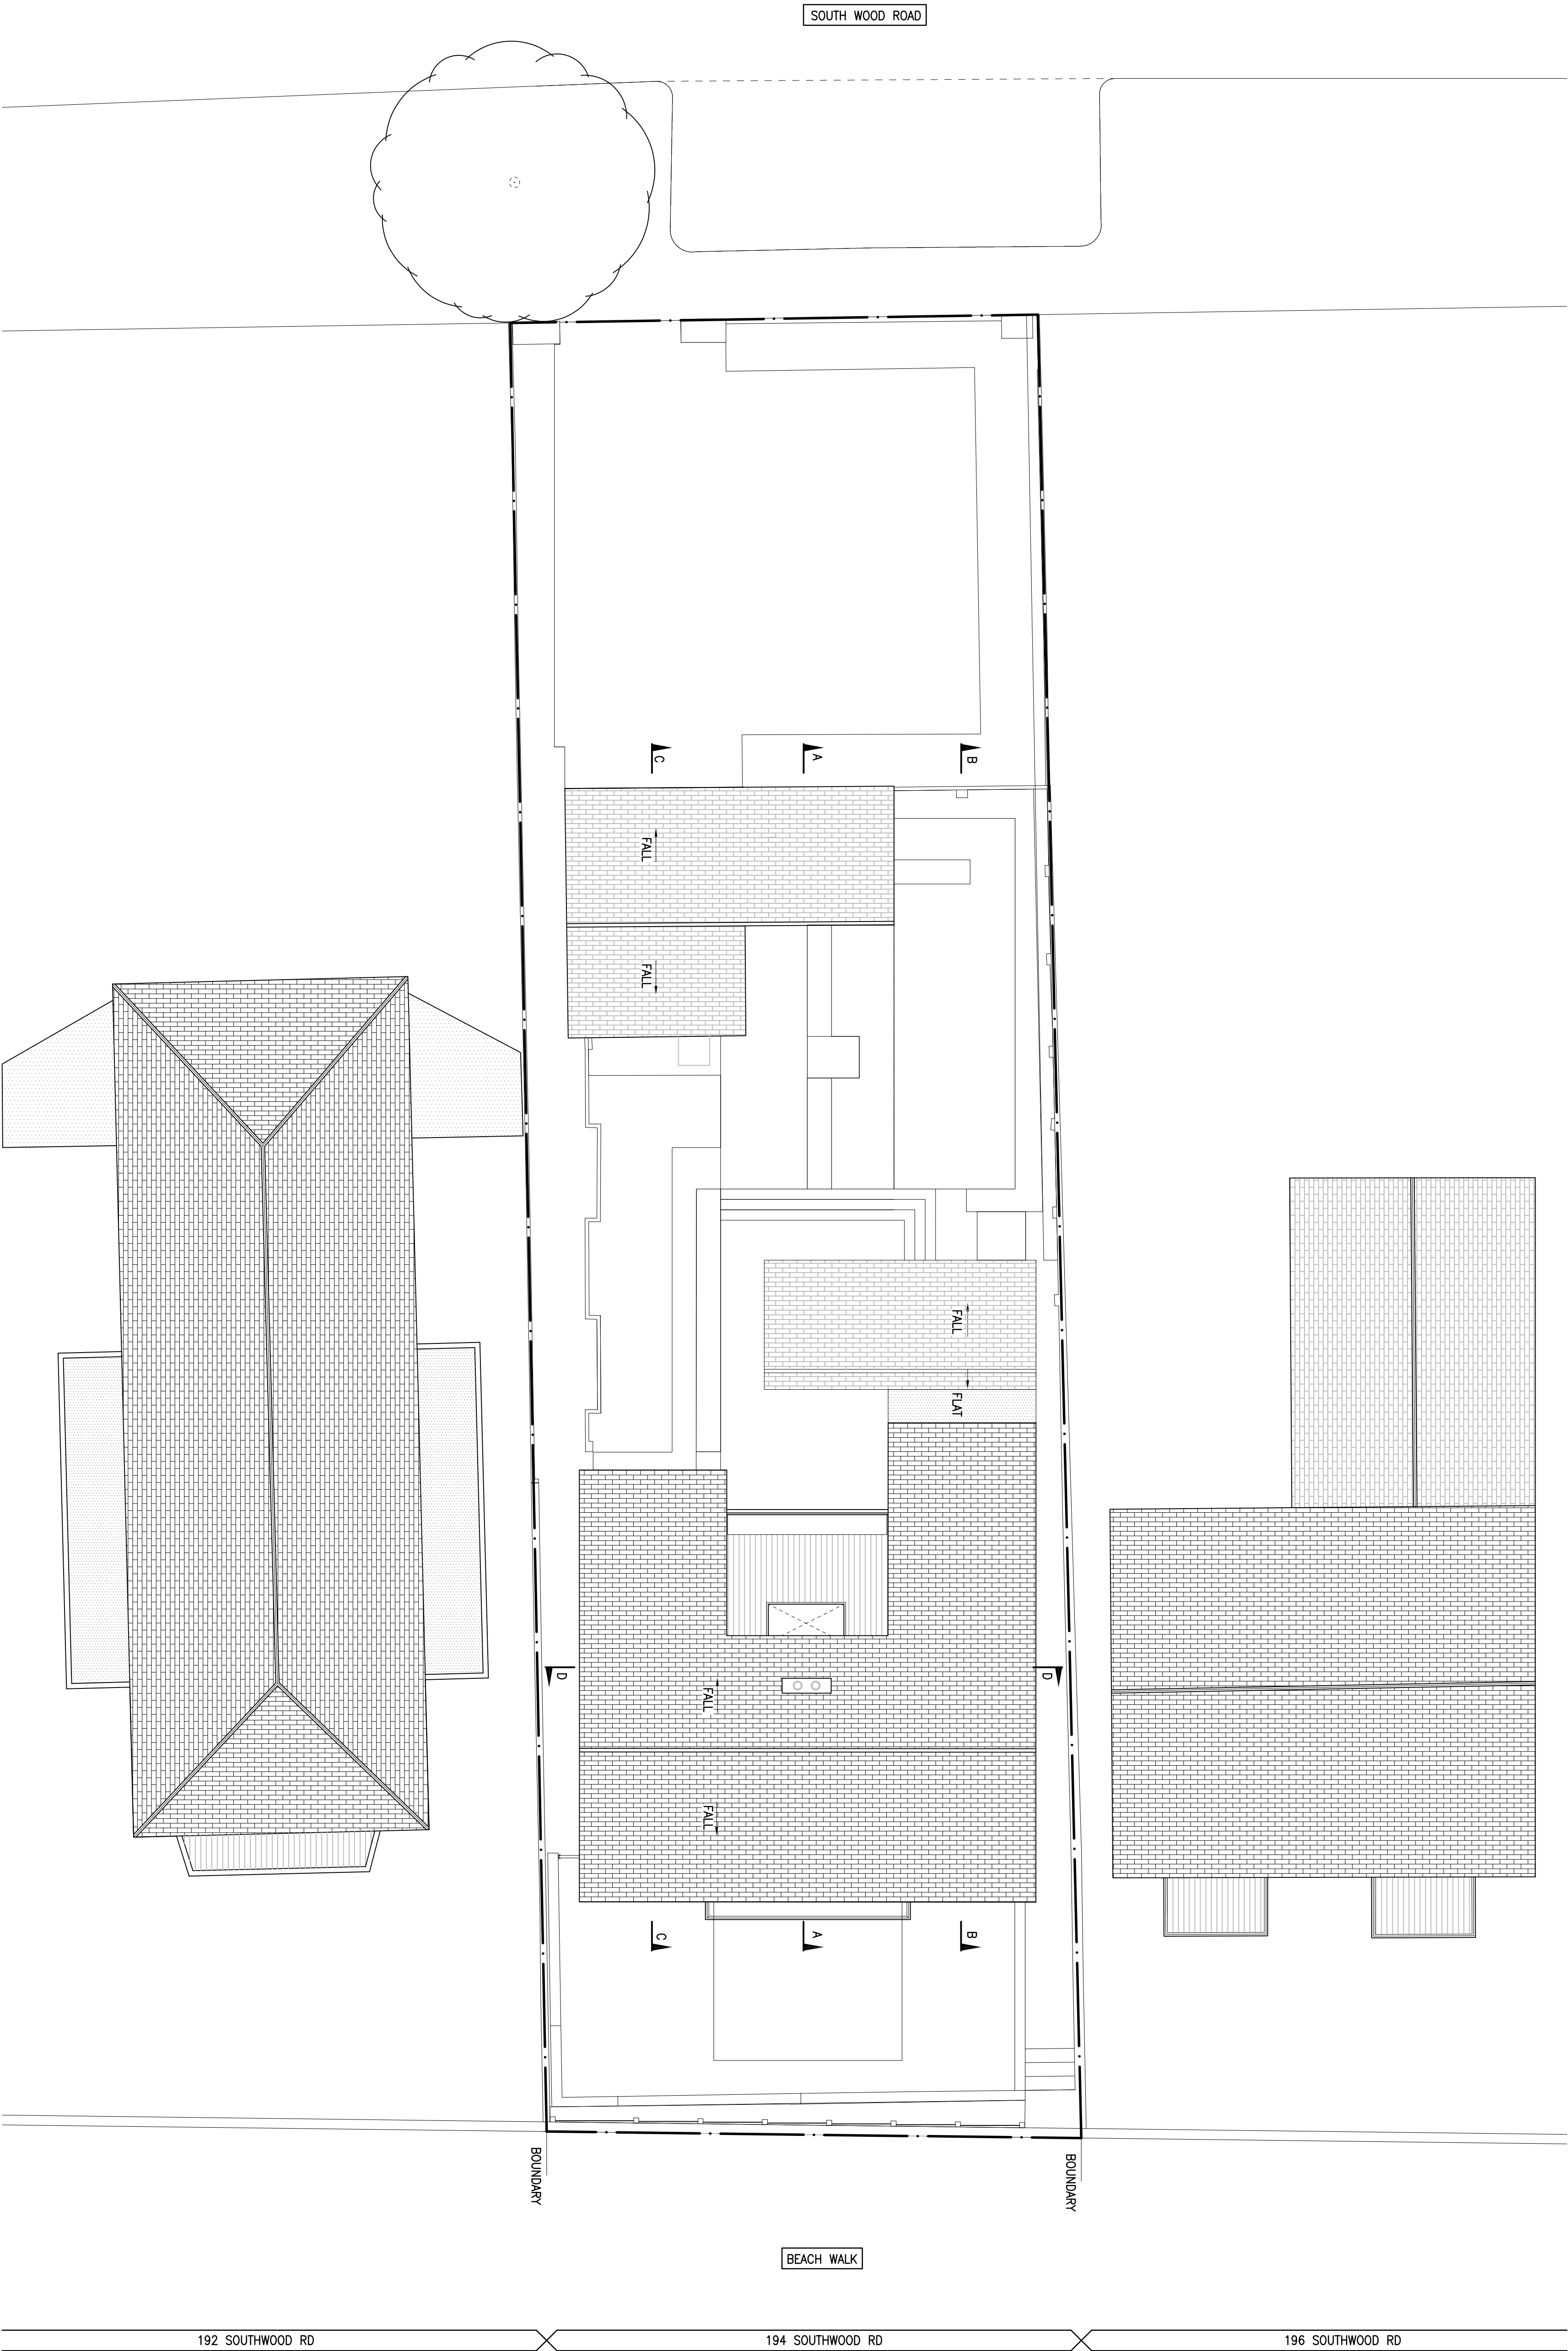

daviddexter @
associates

david dexter associates, Unit G East, Coale House,
1-3 Coale Street, London, E2 9AG
t: 020 8645 1125 e: david@daviddexter.co.uk
www.daviddexter.co.uk

PROPOSED
ROOF PLAN

R.STEUL

BALLABOOREY
194 SOUTHWOOD ROAD
HAYLING ISLAND
(PHASE 1)

Client

Title

PLANNING DRAWING

Designed	R.S.	Approved	
Drawn	J.M.	Project Engineer/Director	Date
Scale	North	Drawing No:	Issue
Date	11-10@A1 U.N.O.	1724-022	P1
	MARCH 18		