


TO BE READ IN CONJUNCTION WITH STRUCTURAL ENGINEER'S DRAWINGS. REPORT ALL DISCREPANCIES PRIOR TO PROCEEDING.	
Notes:	
REVISION	DATE
Yeates Design LLP 74 Clerkenwell Road London EC1M 5QA tel: 020 7251 6667 www.yeatesdesign.co.uk	
PROJECT : 36a WITTERING ROAD HAYLING ISLAND HAMPSHIRE PO11 9SP	
DRAWING : Proposed Elevation - Silhouette comparison	
SCALE : 1:500 @ A3	
DATE : JUNE 2017	
DWG NO.	DWN BY :
590/P/111	
DRAWING STATUS :	FOR TENDER
FOR PLANNING	FOR CONSTRUCTION
INFORMATION CONTAINED IN THIS DRAWING IS THE SOLE COPYRIGHT OF YEATES DESIGN & ARCHITECTURE AND SHOULD NOT BE REPRODUCED WITHOUT THEIR PERMISSION	

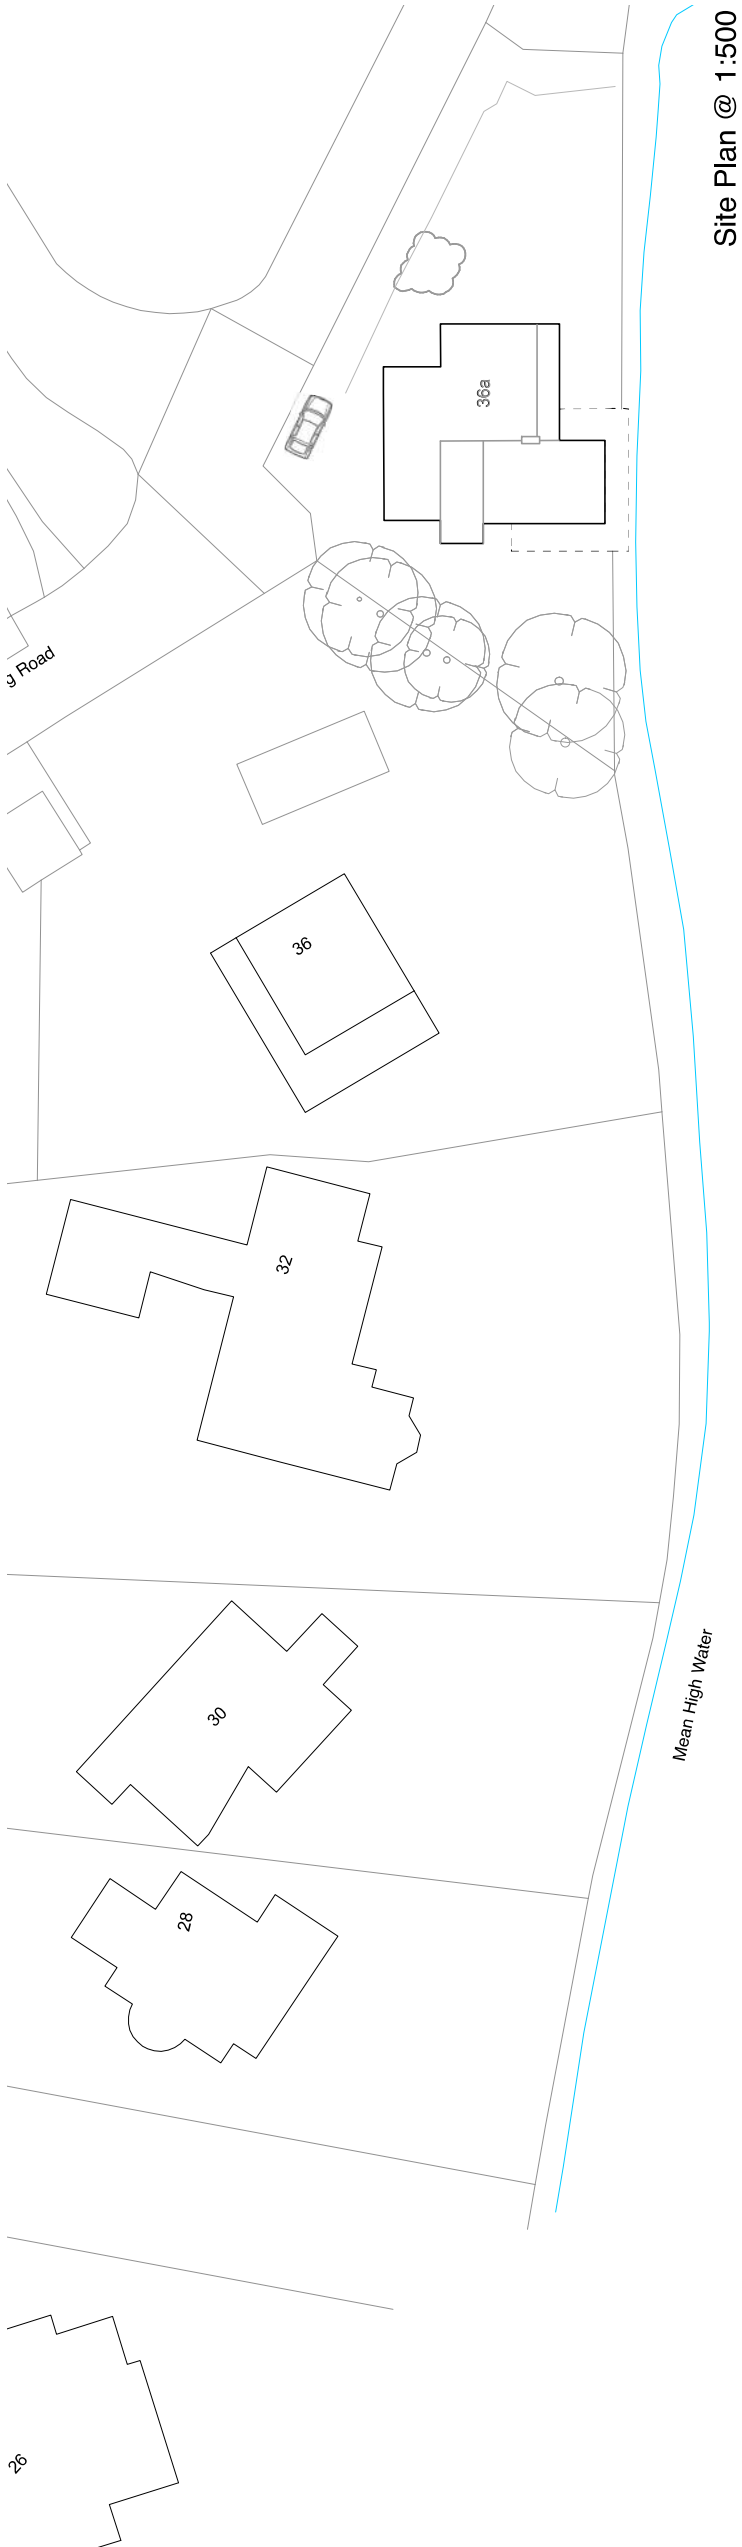

Proposed North Elevation and Existing Neighbour Silhouettes to compare - View from HISC