

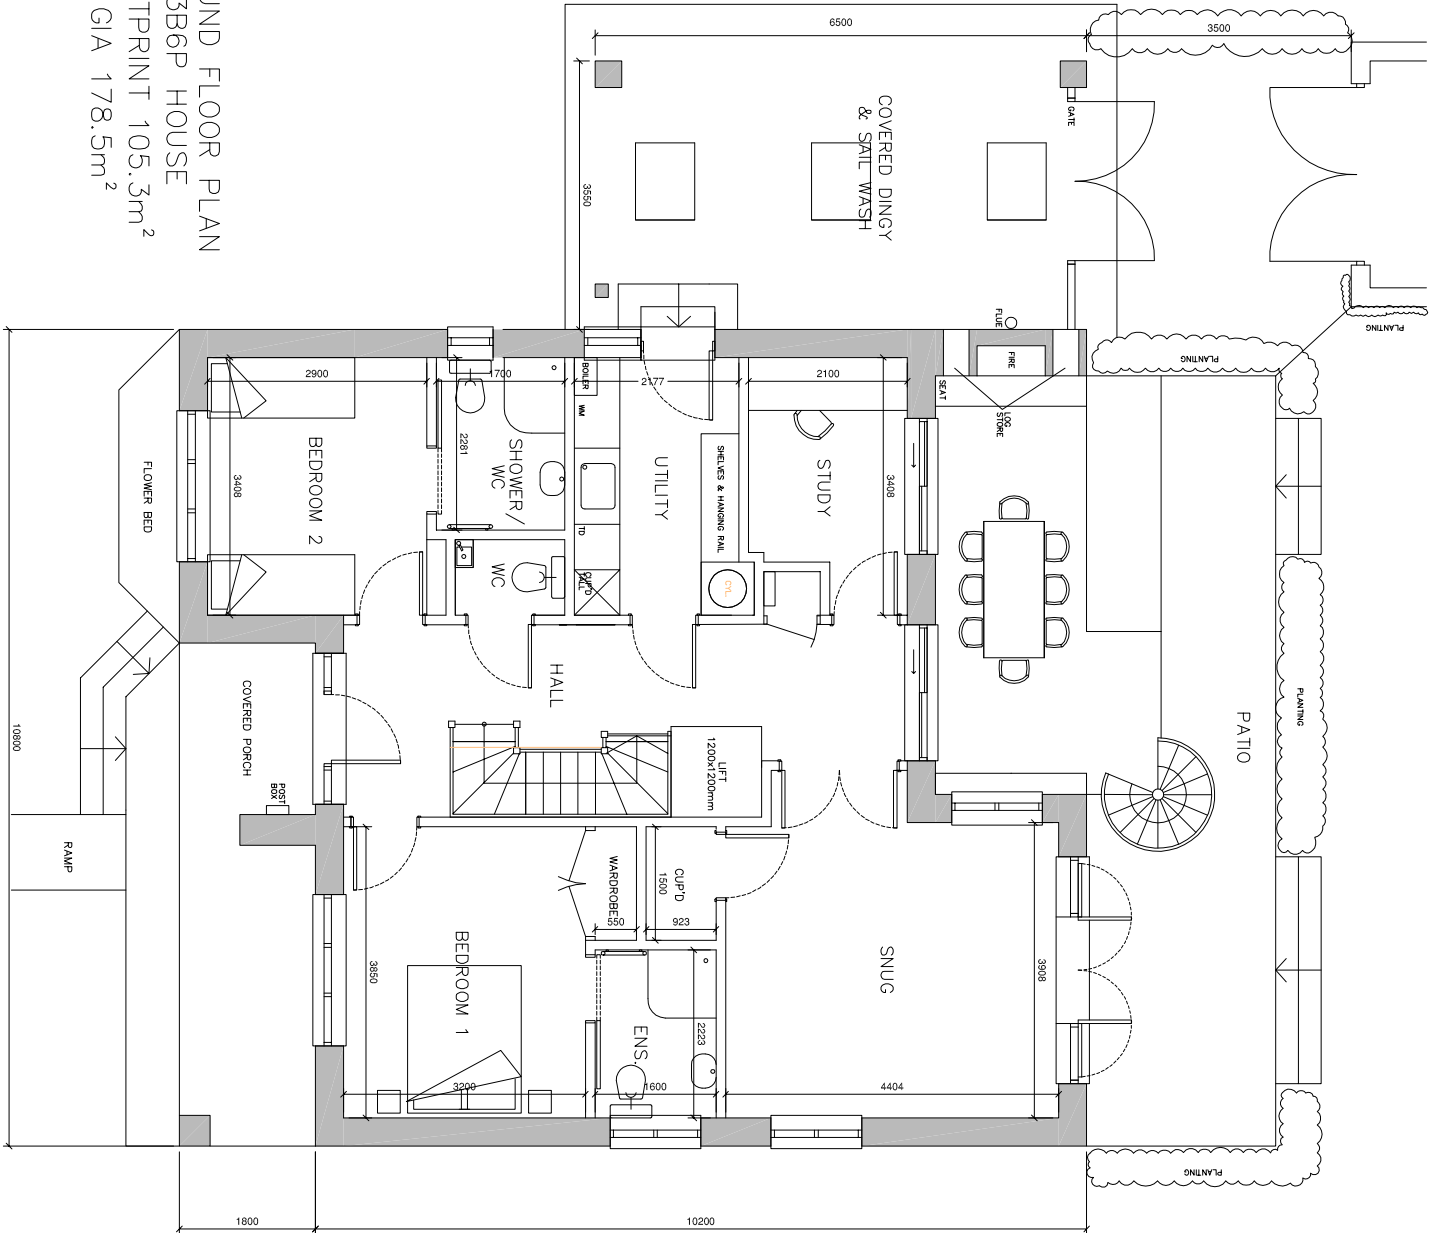


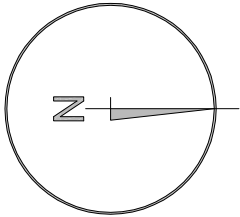

GROUND FLOOR PLAN
3B6P HOUSE
FOOTPRINT 105.3m²
GIA 178.5m²

FIRST FLOOR PLAN
3B6P HOUSE

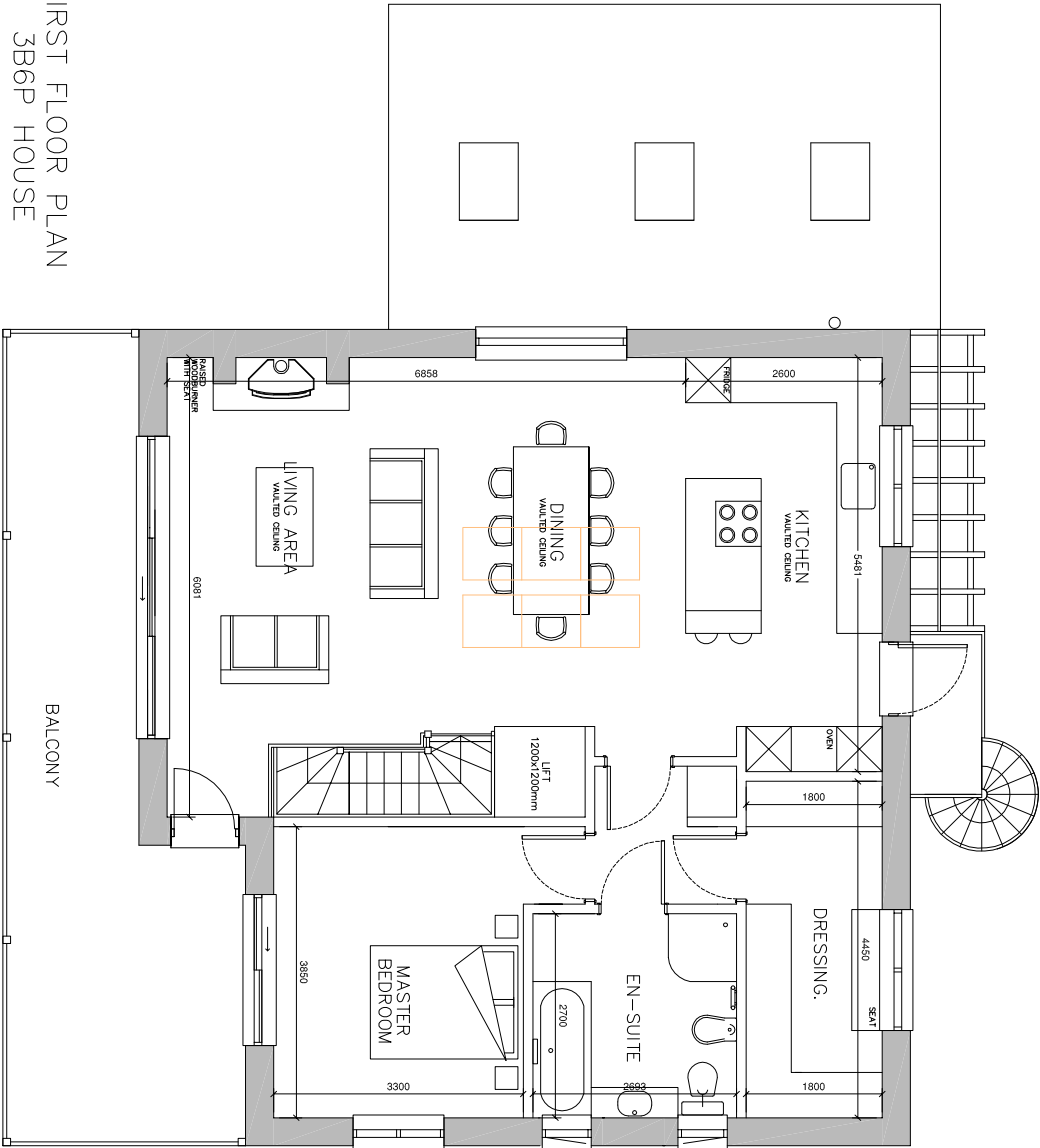

notes


This drawing is the copyright of the **pdp architecture llp** and must not be reproduced in whole or part or used for the execution of works without their permission.
all dimensions to be checked on site prior to commencement of construction works and the architect notified of any discrepancy.
figured dimensions are to be used in preference to scaled dimensions.
no deviation from this drawing will be permitted without prior consent of the architect.
all drawings are prepared subject to a full measured and structural survey of the buildings and site.
all structural work is subject to the appointment of a structural engineer to confirm and agree the structural proposals.
os promap licence no. 100020449.

Health & safety:
exceptional risks involving specific methods of construction or exceptional maintenance issues can be found within the designers risk assessment.

scale with 50 mm @ a1 - 25 mm @ a3
revision notes date drawn checked

client	Ms Prentice
--------	-------------

PLANNING

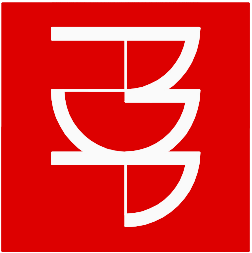

pdp architecture llp
chartered architects town planning
interior design consultants
2 beechworth road havant
hampshire po9 1ax
tel 023 9248 1100
fax 023 9247 5050
email pdp@pdp-architects.co.uk
www.pdp-architects.co.uk

project	Grey Havens Western Parade Emsworth
detail	Proposed Floor Plans
drawn	IR
checked	HM
date	April'18
status	Planning
at scale	a3 scale
1:50	1:100
28053_PD-102	rev