


NOTES:

Dimensions to be checked on site before commencing work. Any discrepancies shall be reported to the architect immediately.



Do not scale from these drawings except for planning purposes. Use figured dimensions only.

Where applicable this drawing is to be read in conjunction with other consultants' drawings.

This drawing is the copyright of Harrington Design + Bloomfield

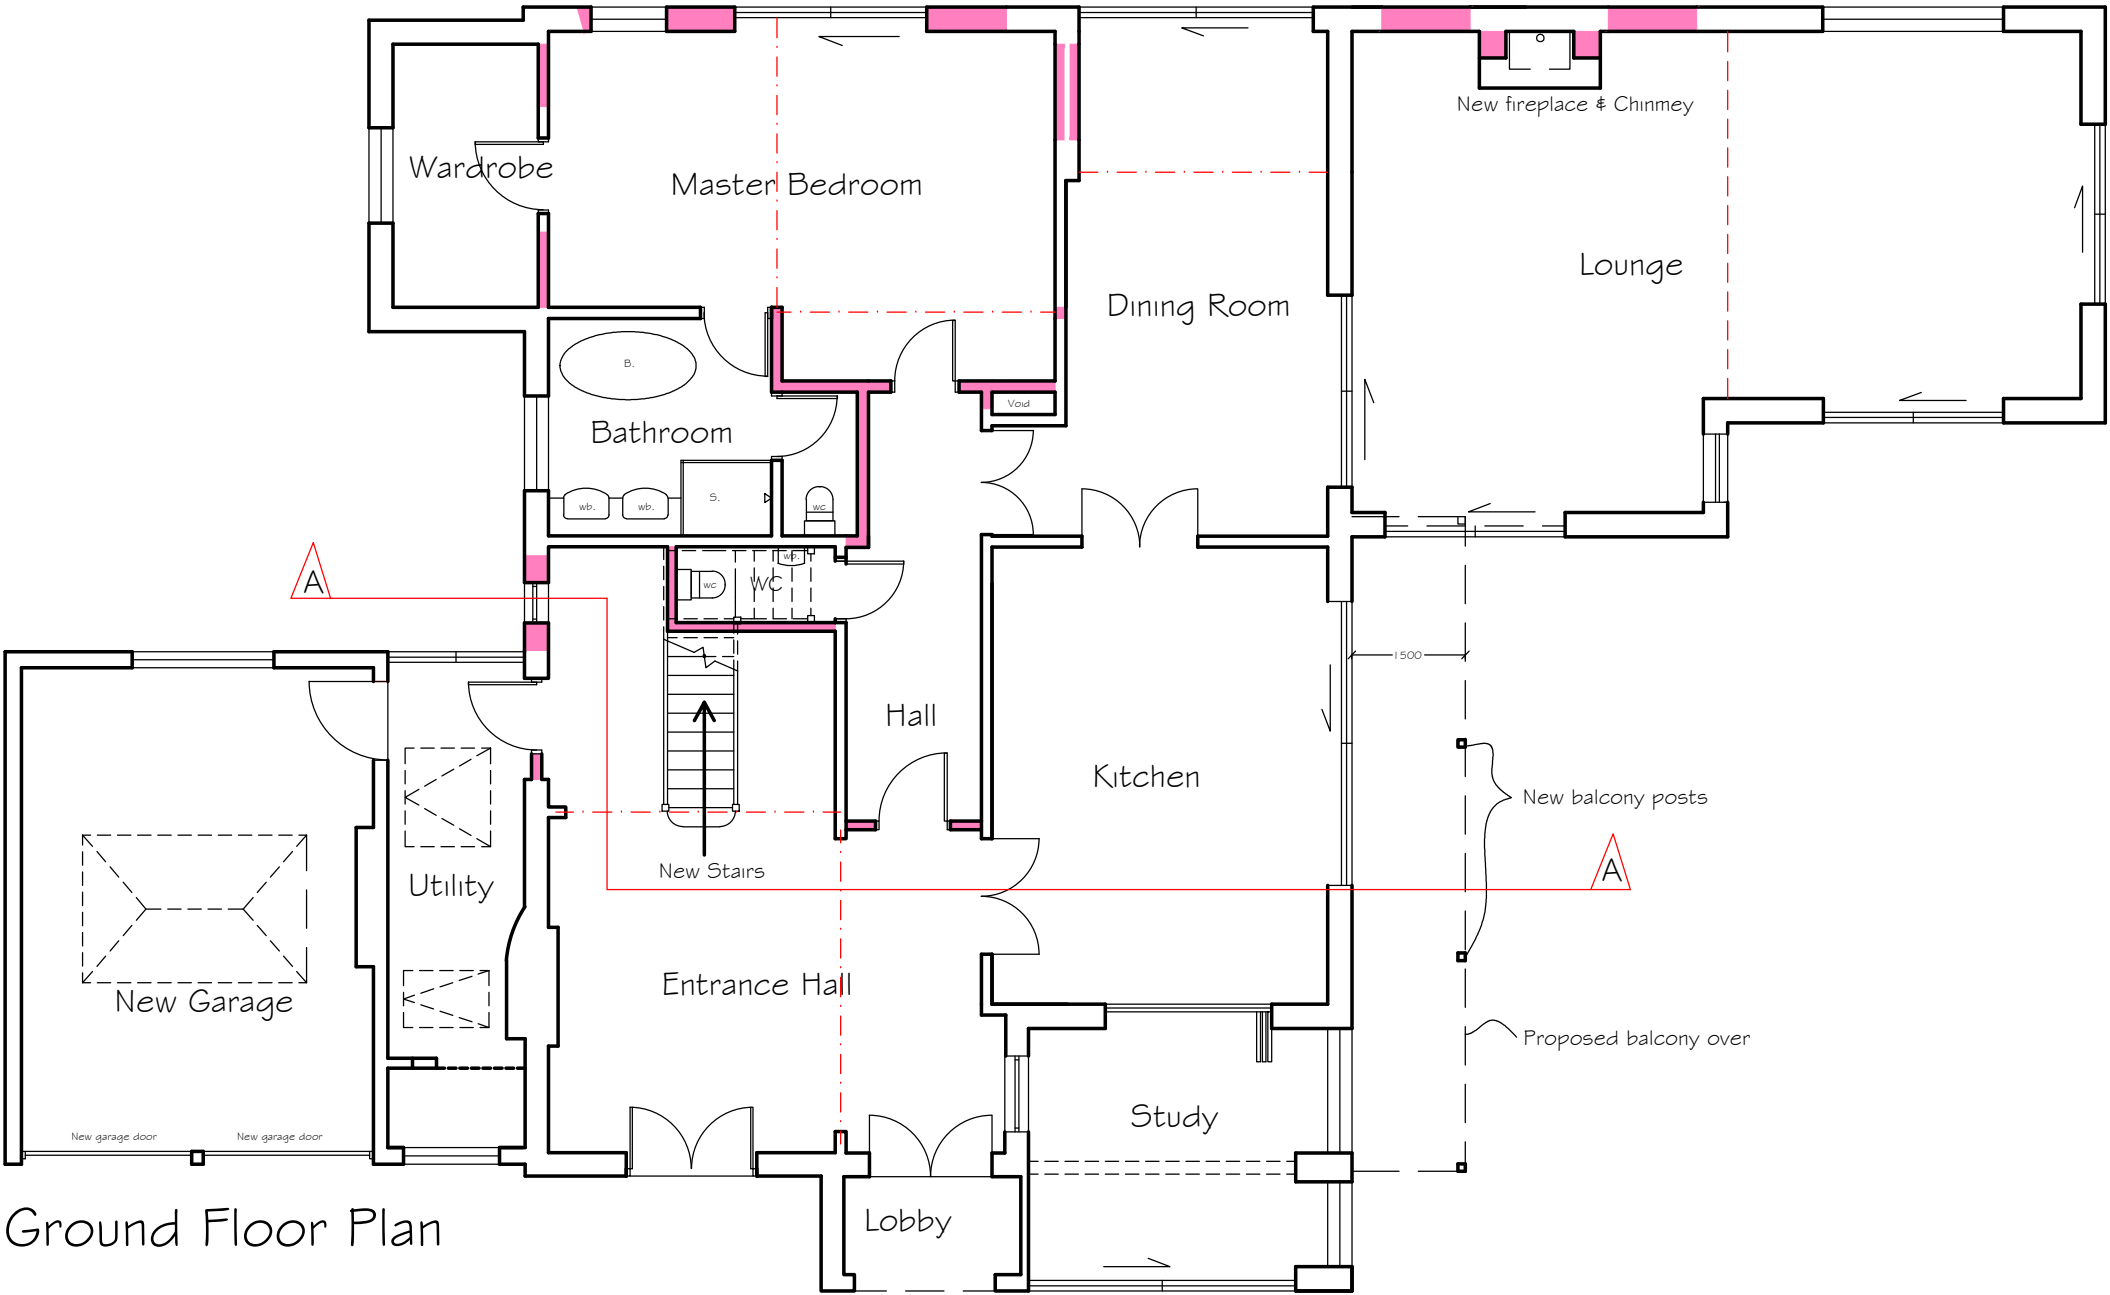

Ground Floor Plan

  

1:100 @ A3

Rev	Date	Amendment	Checked
B	23.01.18	Section Line Added. GF WC changed.	CJB
A	19.01.18	Balcony Added	CJB

harrington design + bloomfield
ARCHITECTS

7 The Old Flour Mill, Queen Street, Emsworth, Hants, PO10 7BT
Tel: 44 (0) 1243 373855
Fax: 44 (0) 1243 373245
e-mail: info@harringtonbloomfield.co.uk

For
Mr & Mrs Walton
Project
41 St. Catherines Road
Hayling Island

Title PROPOSED GROUND FLOOR PLAN			
Date 23/01/18	Drawn A.L.B	Scale 1:100	Checked C.J.Bloomfield
Job Number 17.100	Prefix	Drawing Number 005	Revision B