





Proposed Front Elevation

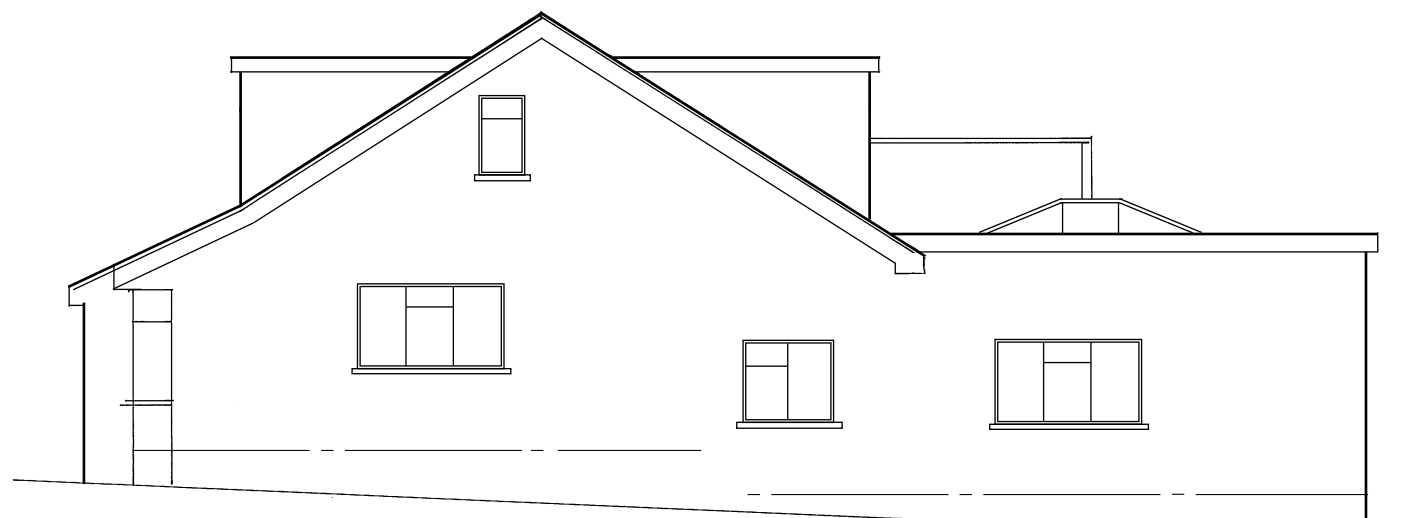

Proposed Side Elevation
(Other Dormer /Side Elevations Handed)

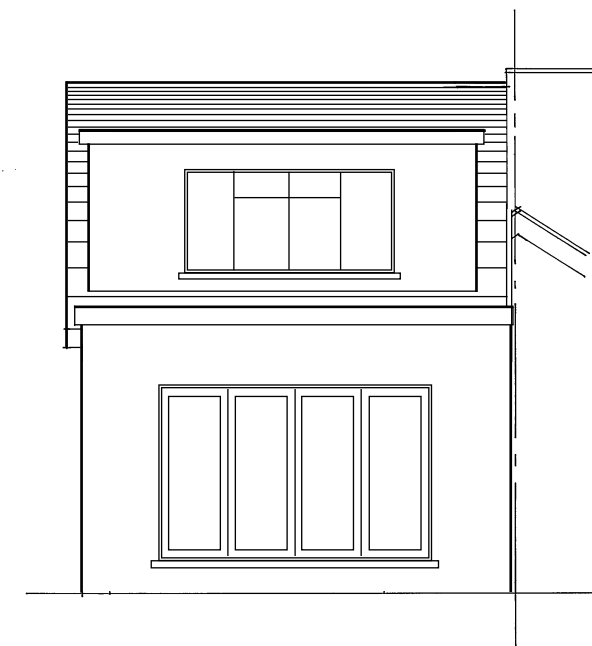

Proposed Rear Elevation

These Plans have been prepared for the purpose of obtaining Planning Permission and/or Building Regulation Approval for the work shown thereon only and should not be used for any other purpose.

© These Plans remain the copyright of the architect and must not be copied or reproduced in any way without written permission with the exception of Local Authorities for Planning Purposes

1 0 1 2 3 4
Metres @ 1:100 Scale



Andrew R Dunks

BSc(Hons) MRICS CBUILD MCABE

Chartered Surveyor and Building Engineer

Unit 1, Basepoint, Waterberry Drive
Waterlooville, Hants, PO7 7TH
Tel: (023) 9225 3034
e-mail: plans@dunks.freemove.co.uk

Proposed Extension & Loft Conversion

**61 Geoffrey Avenue
Widley, Waterlooville**

For Mr G Newing

Scale - 1:100 at Page Size A3

Date - October 2016

Drawing No. 4623/5 - Rev C