


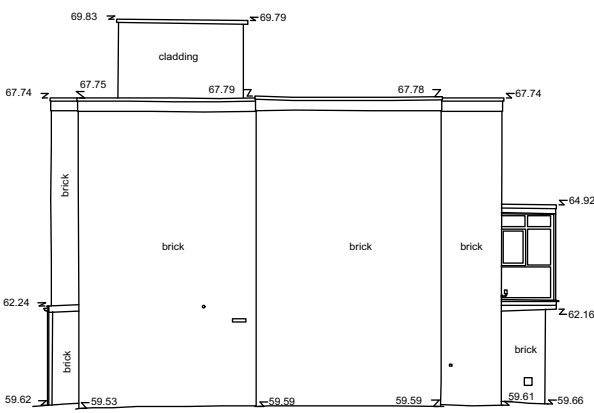


NORTH WEST ELEVATION
Scale 1:200




SOUTH EAST ELEVATION
Scale 1:200




NORTH EAST ELEVATION
Scale 1:200

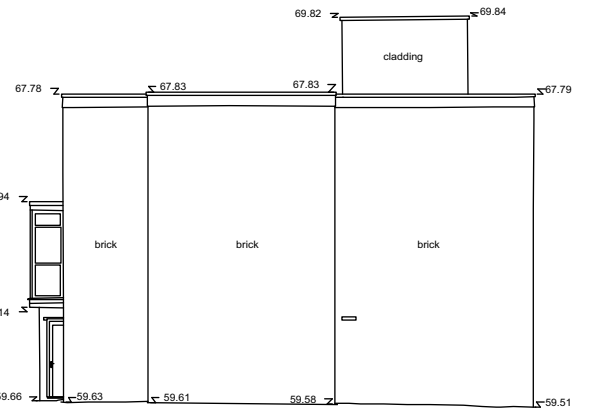

SOUTH WEST ELEVATION
Scale 1:200

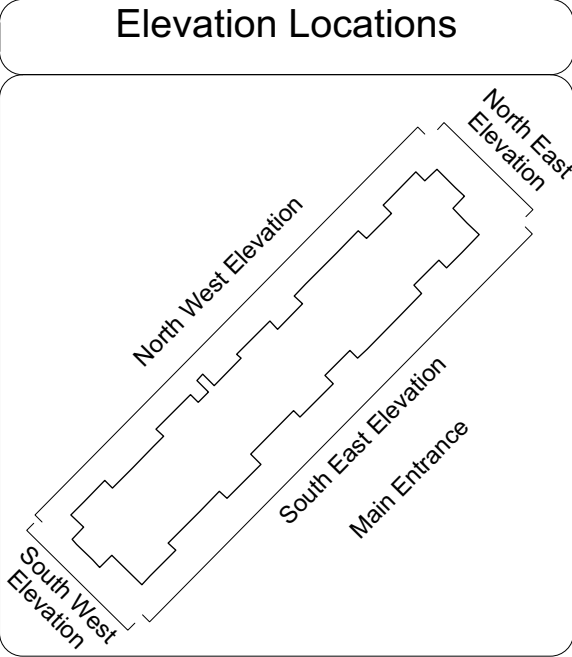

NOTE:
Exact dimension should be undertaken by the contractor.

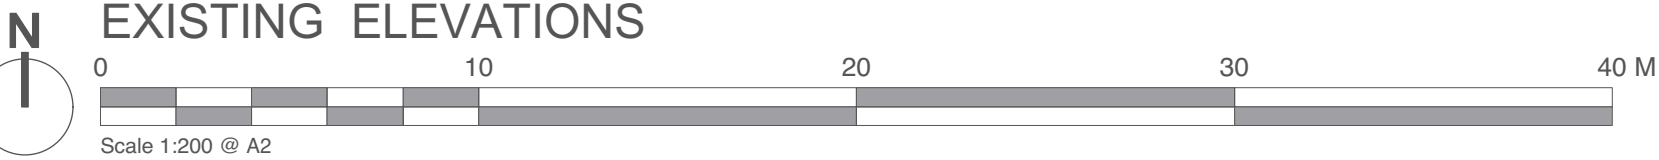

Chartered Architects
Chartered Building Surveyors
Interior Designers
CDM Services

3 GP Centre, Yeoman Road,
Ringwood, Hampshire, BH24 3FF
+44 (0)1425 472 833
www.kendallkingscott.co.uk

Project
Balcony Replacement Works

Client
The Guinness Partnership

Scale 1:200
Paper Size A2
Filename 170656.vwx
© Copyright Do not scale this drawing

Rev Date By Ap Note

Drawing Title
Existing Elevations

Project Number Drawing Number Revision

170656 L(0)03

Date 08/06/18 Drawn AP Checked SD Status PLANNING

Check all dimensions and levels on site

Only to be used on the site for which designed. The electronic transmission of designs/information contained in this drawing is carried out entirely at the User's risk and Kendall Kingscott Ltd. will have no liability for any errors or inaccuracies arising therefrom. The production of amended or updated information from the said designs/information by the User is entirely the responsibility of the User and Kendall Kingscott Ltd. shall have no responsibility in respect thereof whatsoever.