



Plots
AS: 100-105
OPP:

Floor Area :
1 bed: 51.10 sqm 550 sq ft
2 bed: 69.68 sqm 750 sq ft

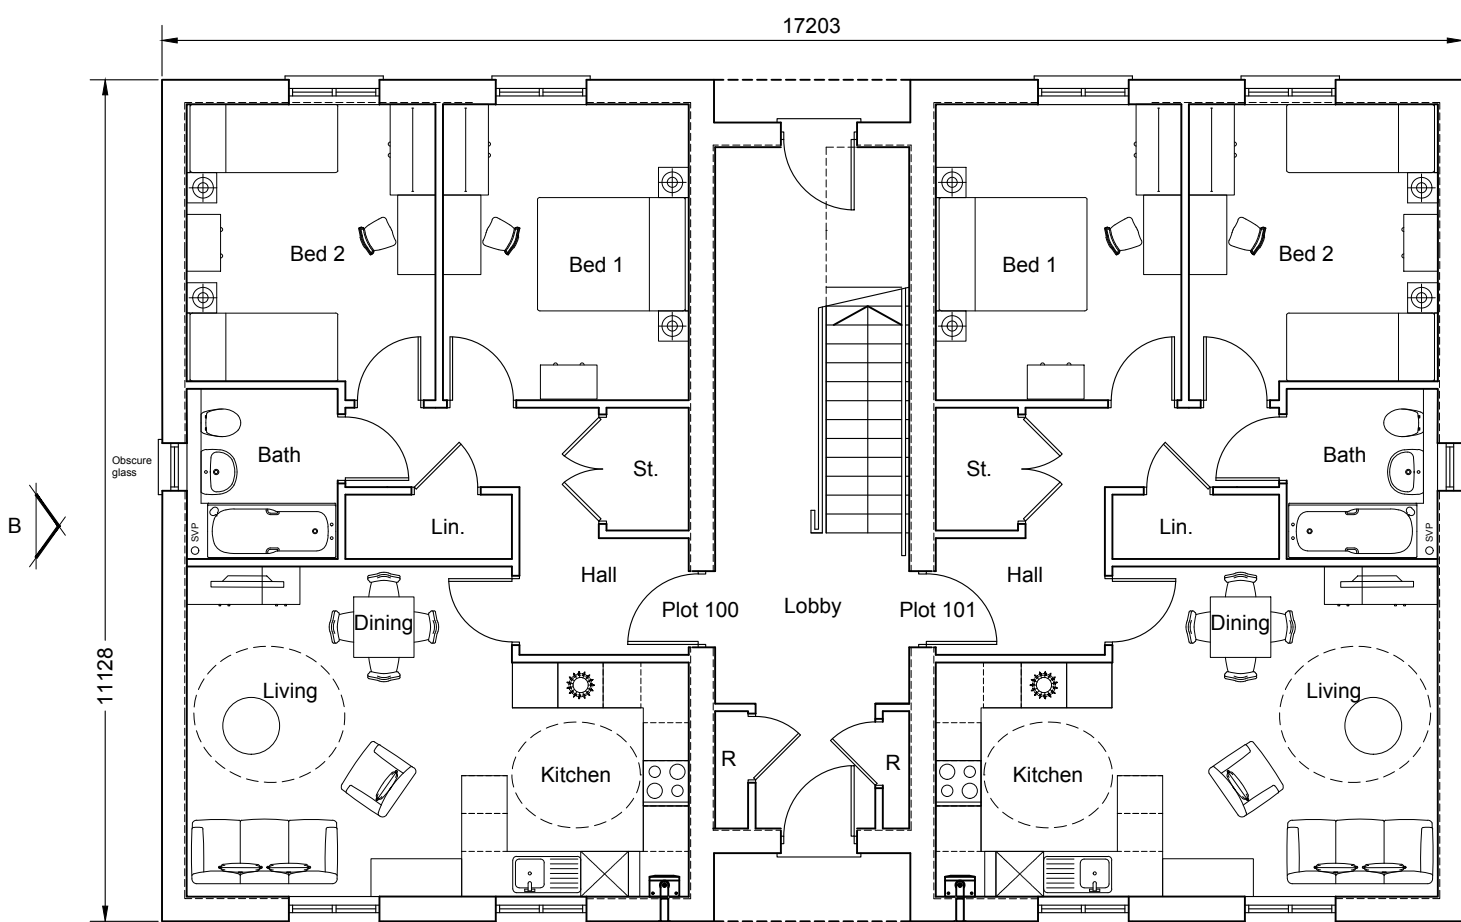

Ground Floor Plan

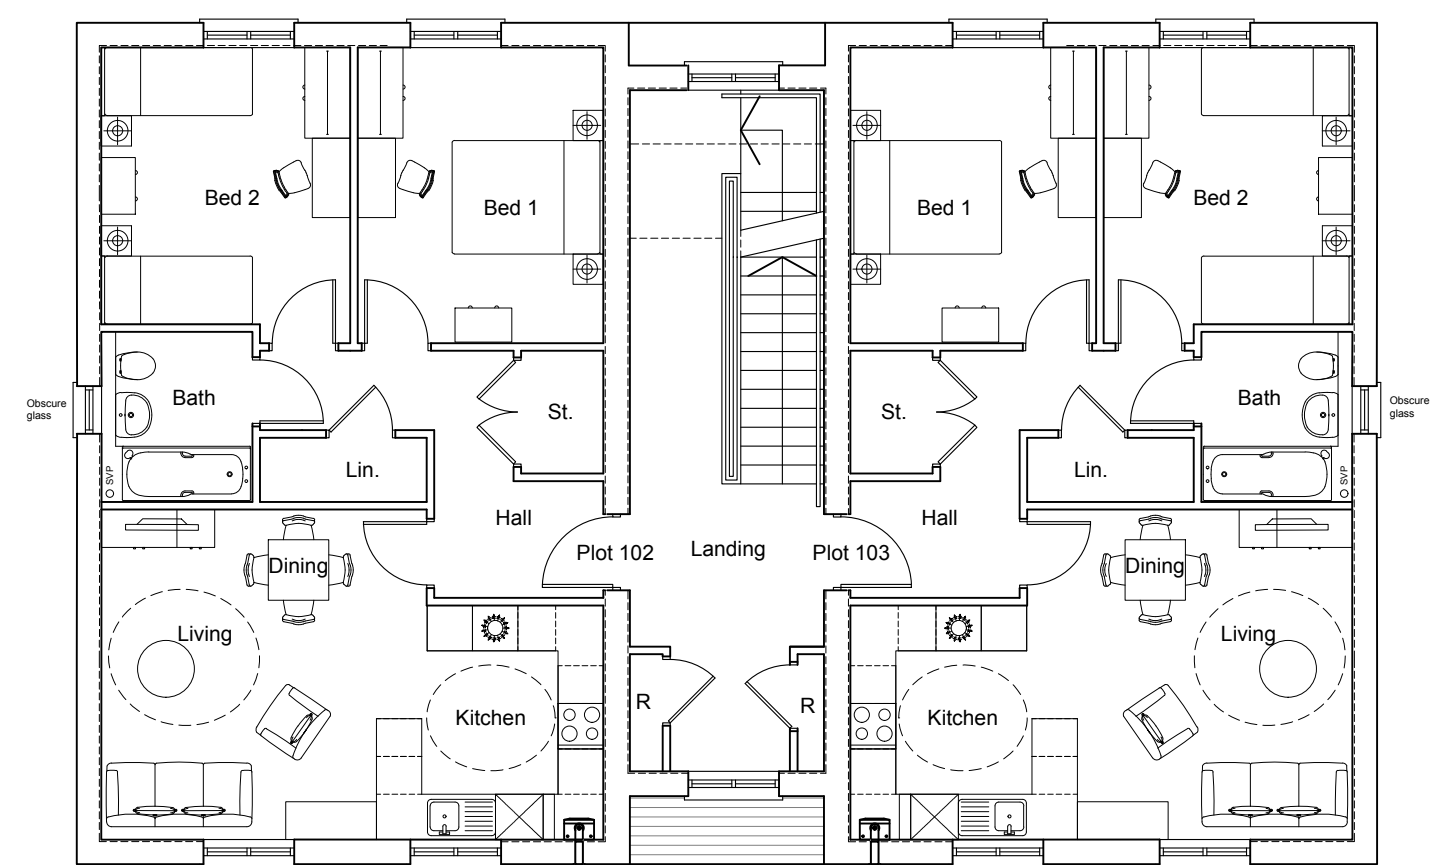

First Floor Plan

REV.	DATE	REVISIONS:	By	Planning	CLIENT: Bellway Homes LTD (Wessex)		PROJECT: Bartons Road, Havant		Broadmeade House Farnham Business Park Weydon Lane Farnham Surrey GU9 8QT Tel. 01252 267878 admin@osparchitecture.com www.osparchitecture.com OSP ARCHITECTURE O'KEEFE SCANLON LIMITED
					SCALE: 1:100 (A3 ORIGINAL)		DRAWING: Apartment Block A Ground & First Floor Plans		
					DRAWN: OT DATE: Mar 2018	17300	P191	—	
© COPYRIGHT EXISTS ON THE DESIGNS AND INFORMATION SHOWN ON THIS DRAWING				This drawing may be scaled or cross referenced to the scale bar for planning application purposes only. Do not scale for any other purpose, use figured dimensions only. Subject to site survey and all necessary consents. All dimensions to be checked by user and any discrepancies, errors or omissions to be reported to the Architect before work commences. This drawing is to be read in conjunction with all other relevant materials.					

© COPYRIGHT EXISTS ON THE DESIGNS AND INFORMATION SHOWN ON THIS DRAWING

This drawing may be scaled or cross referenced to the scale bar for planning application purposes only. Do not scale for any other purpose, use figured dimensions only. Subject to site survey and all necessary consents. All dimensions to be checked by user and any discrepancies, errors or omissions to be reported to the Architect before work commences. This drawing is to be read in conjunction with all other relevant materials.