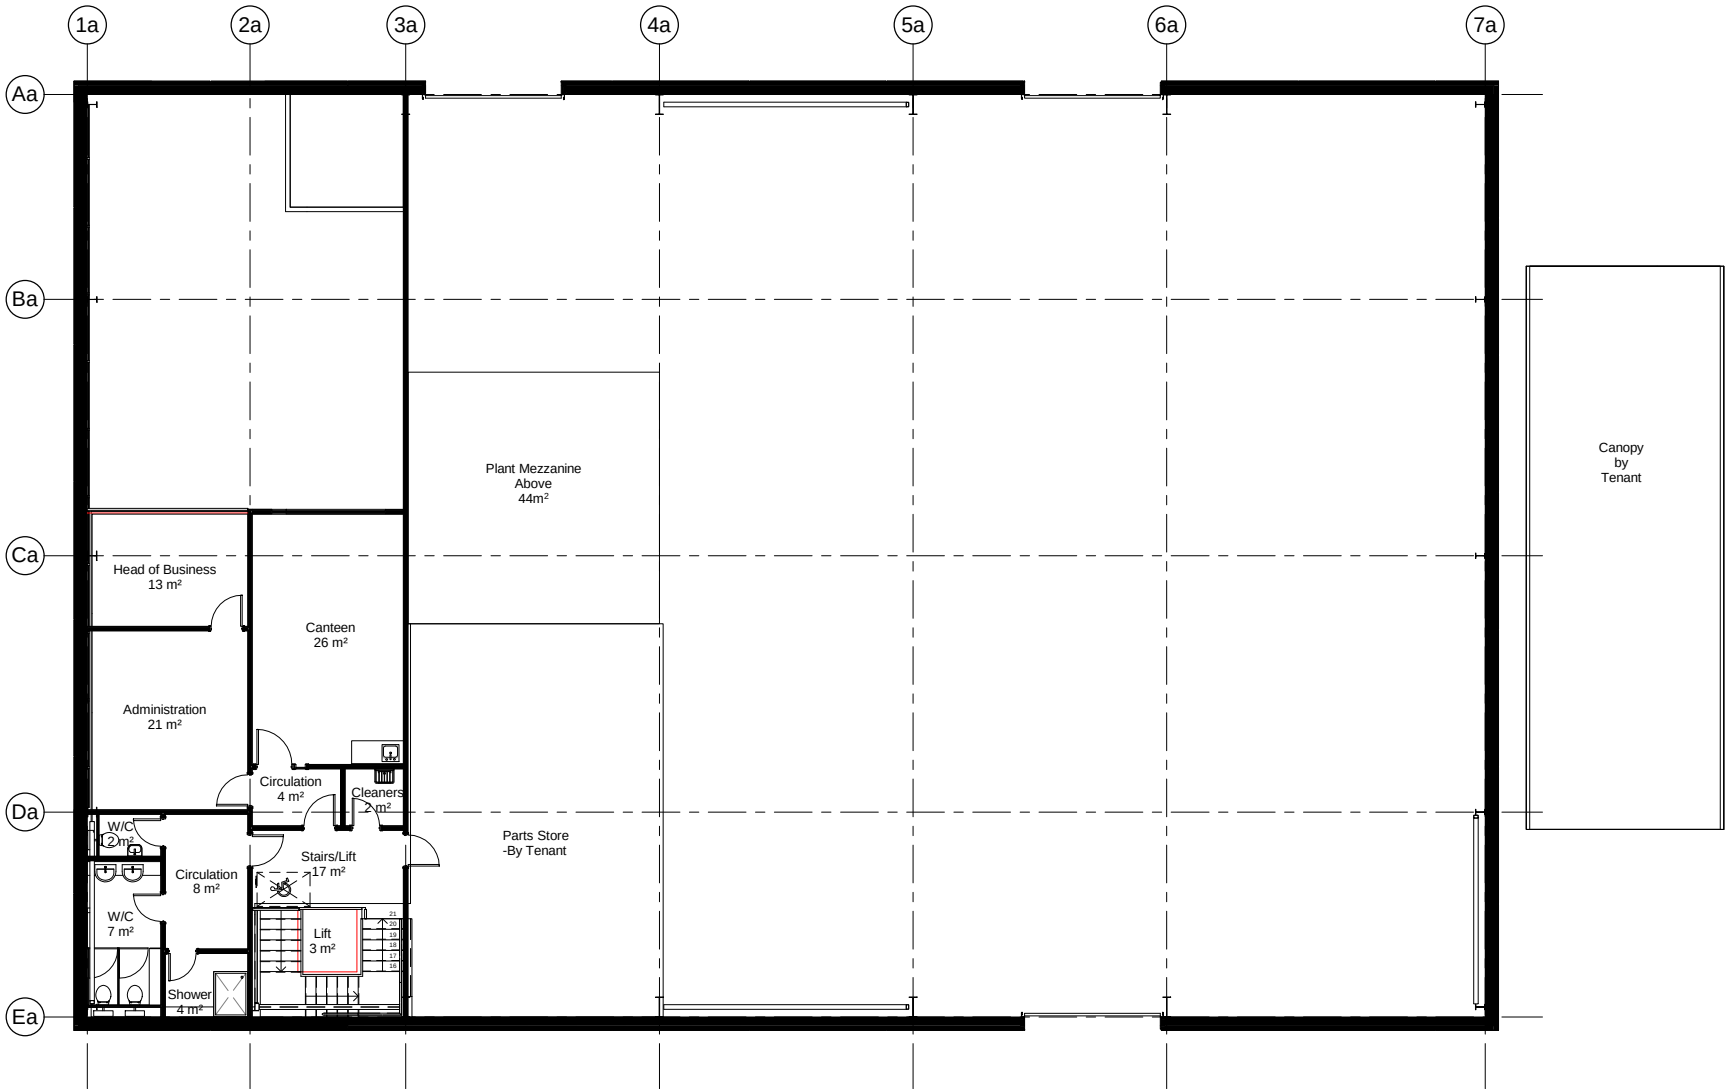


Suitability Code (as defined in BS1192)

Work in Progress (WIP)

S0 - Work In Progress
Shared (Non-Contractual)
S1 - Suitable for Co-ordination
S3 - Suitable for Review & comment
S5 - Not Used
S7 - Suitable for AIM Authorisation
S2 - Suitable for Information
S4 - Suitable for Stage Approval
S6 - Suitable for PIM Authorisation

WIP to Published (Non-Contractual)

D1 - Suitable for Costing
D3 - Suitable for Contractor Design
D2 - Suitable for Tender
D4 - Suitable for manufacture/procurement

Published Documentation (Contractual)

A1, A2, A3, Etc - Approved and accepted as stage complete
B1,B2,B3, Etc - Partially signed off with minor comments from the Client

Published for AIM Acceptance

CR - As Construction Record Documentation

P4	AR	AR	090218	General Revision: Planning Submission
P3	DB	AR	060218	General Revision: Internal layout revised to comply with Building Regulations
P2	DB	AR	020218	Planning Submission
P1	AJR	SL	040118	Issued for comment

rev by chd date description

CLIENT LOGO

Tab-select, then edit family
to add your logo



BAM Design
An operating company of
BAM Construct UK Ltd
Architecture
Interior Design
3D Visualisation
Feasibility Studies
Structural Engineering
Environmental Services
Building Information
Centrum Business
Park
Centurus Way, St
GL727 894200
design@bam.co.uk
www.bam.co.uk

project Dunsbury Park Plot 3

title 3A - First Floor Plan - GA

scale 1 : 100 @ A1
date 01/03/18
project code DHF-
originator BAMD-Z3- 01-
checked SL
level DR- A-
type 11003
role P4
purpose of issue
BAM job no. 4330
drg. status S4
rev.