

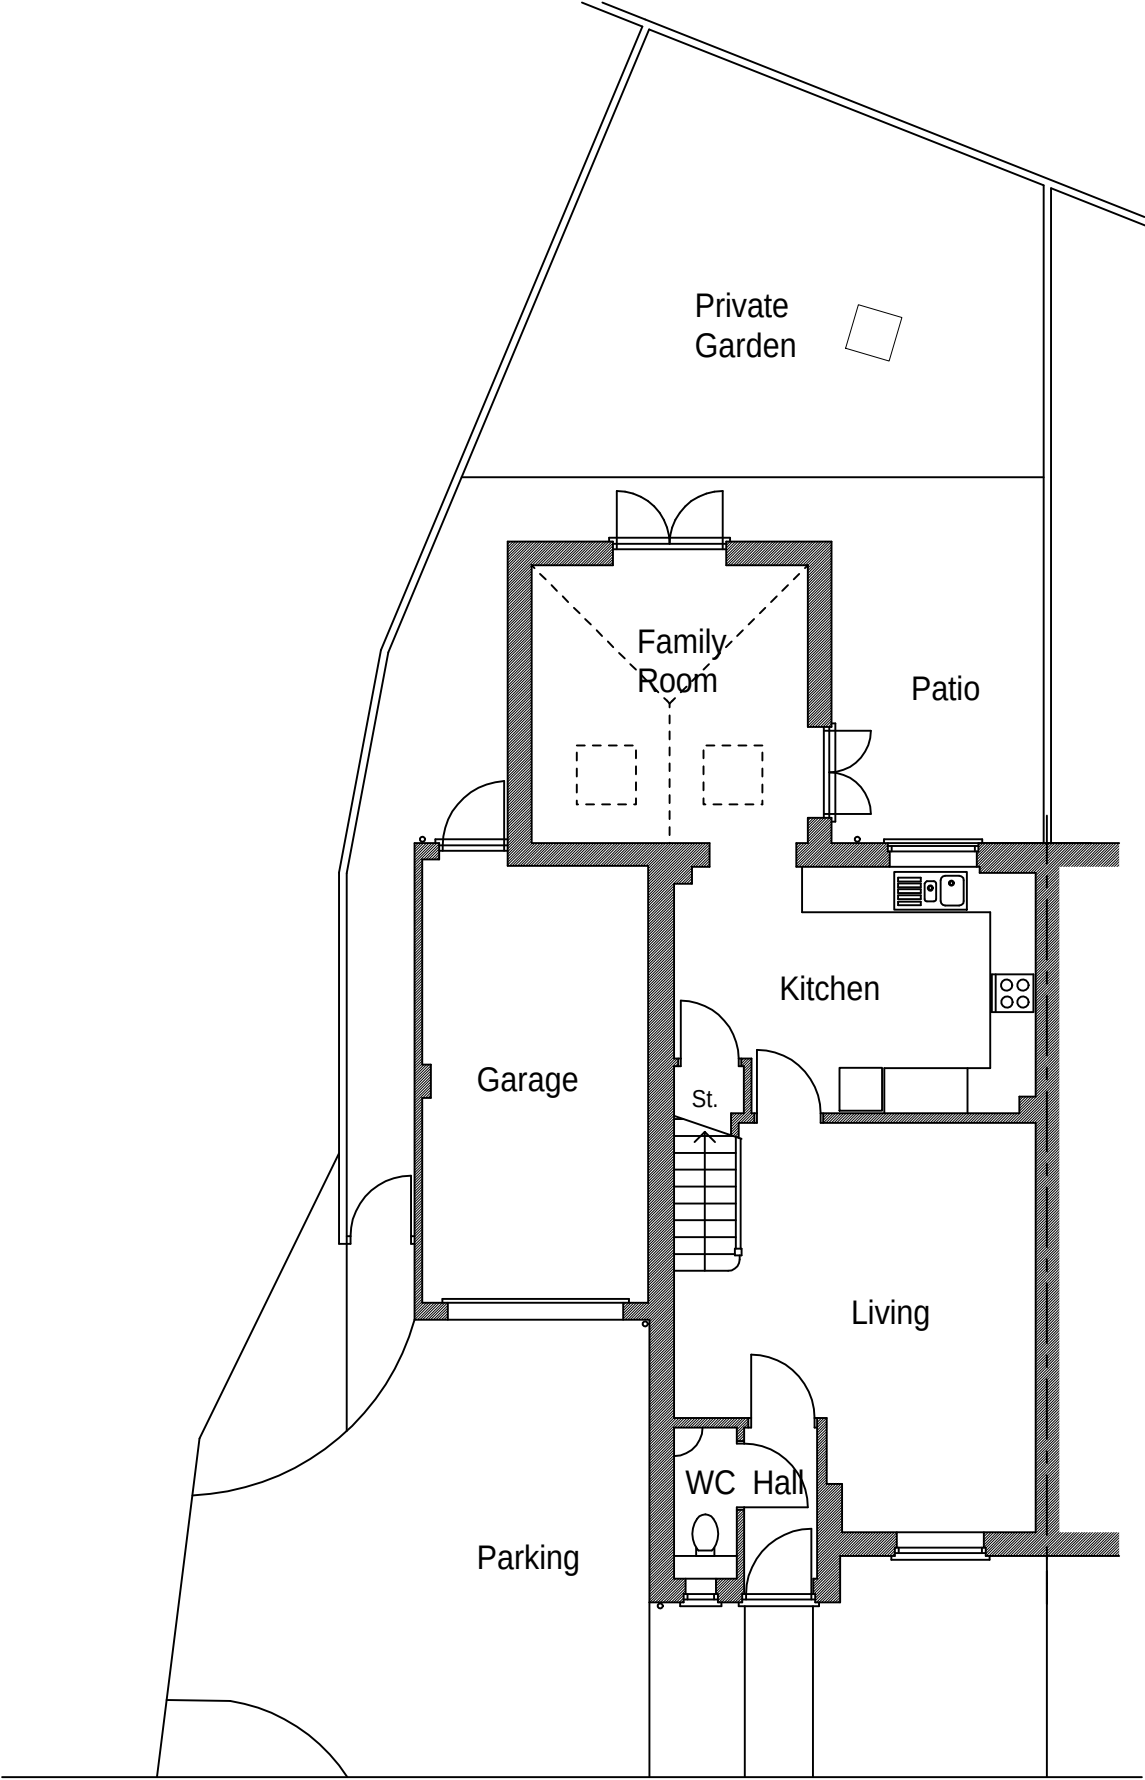


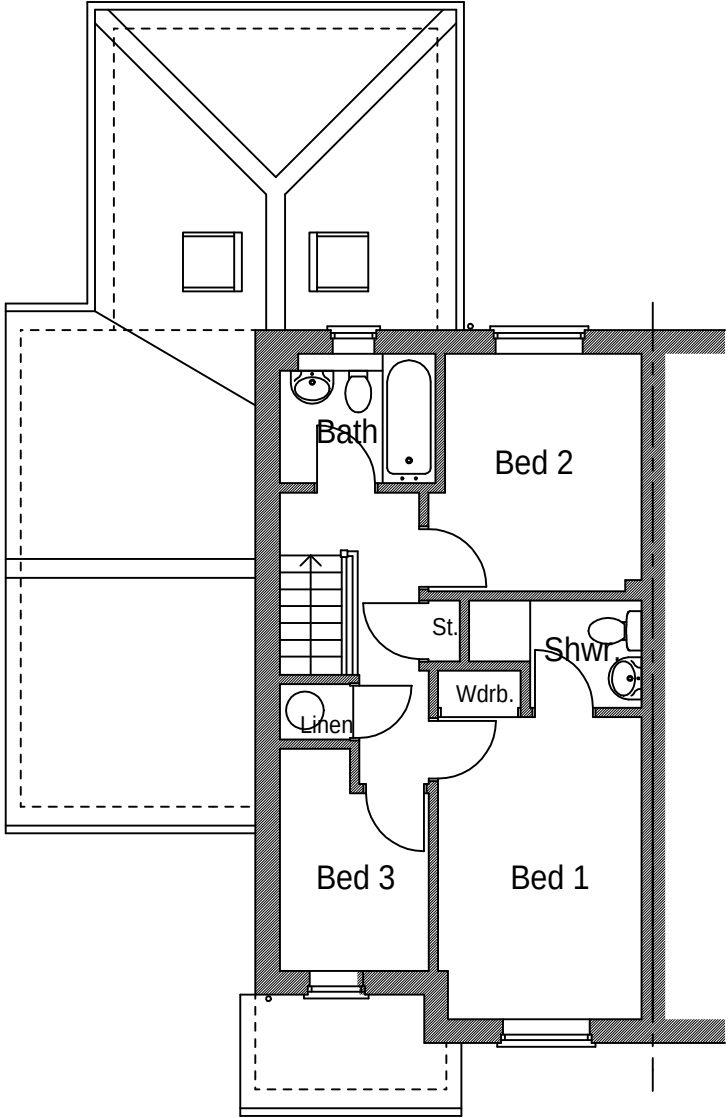

Existing Ground Floor & Site Plan 1:100

 

Existing First Floor Plan

This drawing is the copyright of the Architect and must not be reproduced without permission, except by the Local Planning Authority for planning purposes. Figured dimensions to be taken in preference to scaled. Dimensions to be checked on site before work commences. No deviation from this drawing will be permitted without the prior written consent of the Architect. Ground floor slabs, foundations, structure, etc., and all work below ground is shown provisionally and inspection of ground conditions is essential prior to work commencing. Reassessment is essential when the ground conditions are apparent and redesign may be necessary in the light of soil conditions found. The responsibility for establishing the soil and subsoil conditions rests with the Contractor.	drawing	drawing no. rev. date scale(s) sheet size			
	EXISTING SITE & FLOOR PLANS	21703/102		OCT 2017 1:100 A3	
	project	client			
	PROPOSED SIDE EXTENSION OVER GARAGE 1 DAVIS COTTAGES, 1B PADNELL ROAD COWPLAIN, WATERLOOVILLE, HANTS PO8 8DZ	MR. & MRS. WEEKS			
	project				
	PROPOSED SIDE EXTENSION OVER GARAGE 1 DAVIS COTTAGES, 1B PADNELL ROAD COWPLAIN, WATERLOOVILLE, HANTS PO8 8DZ			■ Jeffrey Douglas Chartered Architect ■ 114 Havant Road ■ Hayling Island ■ Hampshire ■ PO11 0LJ ■ Tel: (023) 9246 8889 ■ E-mail: jdo@jeffreydouglas.co.uk	