





LINEAR SCALE 1:100
A3 @ 1:100

EXISTING ELEVATIONS

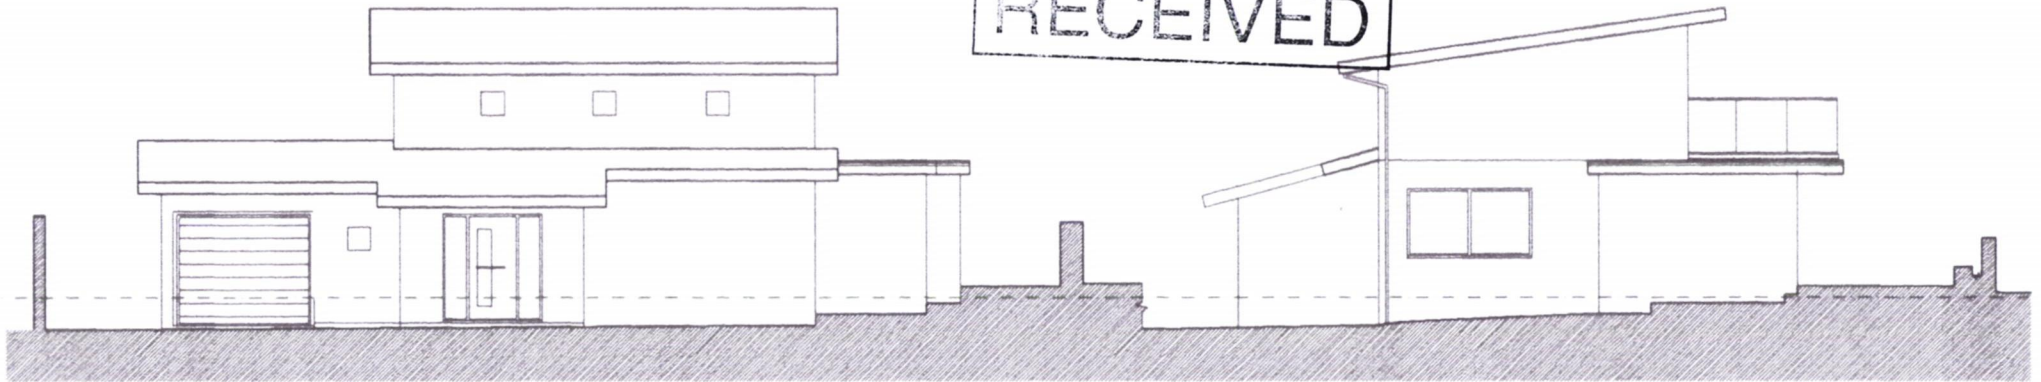

Front Elevation 1:100

Side Elevation

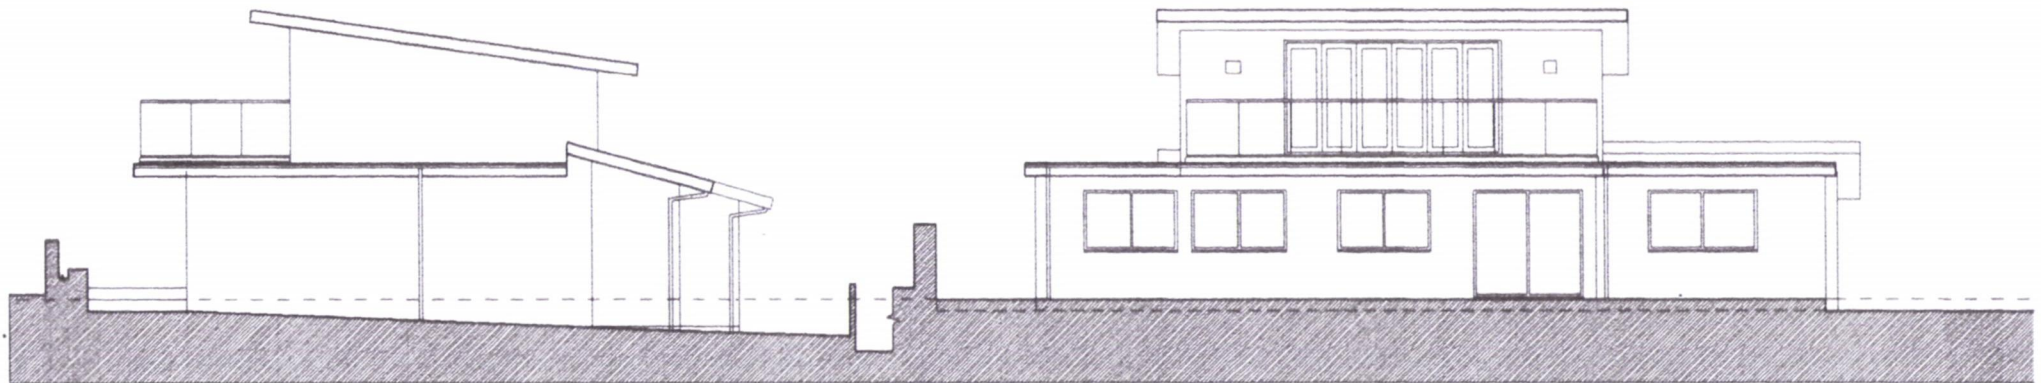

Side Elevation

Rear Elevation

Alterations & Additions ✦ 44 Bembridge Drive ✦ Hayling Island ✦ Mr S Vire ✦ 1544-36