


revisions		date		
P1	Preliminary Issue	10.05.18		

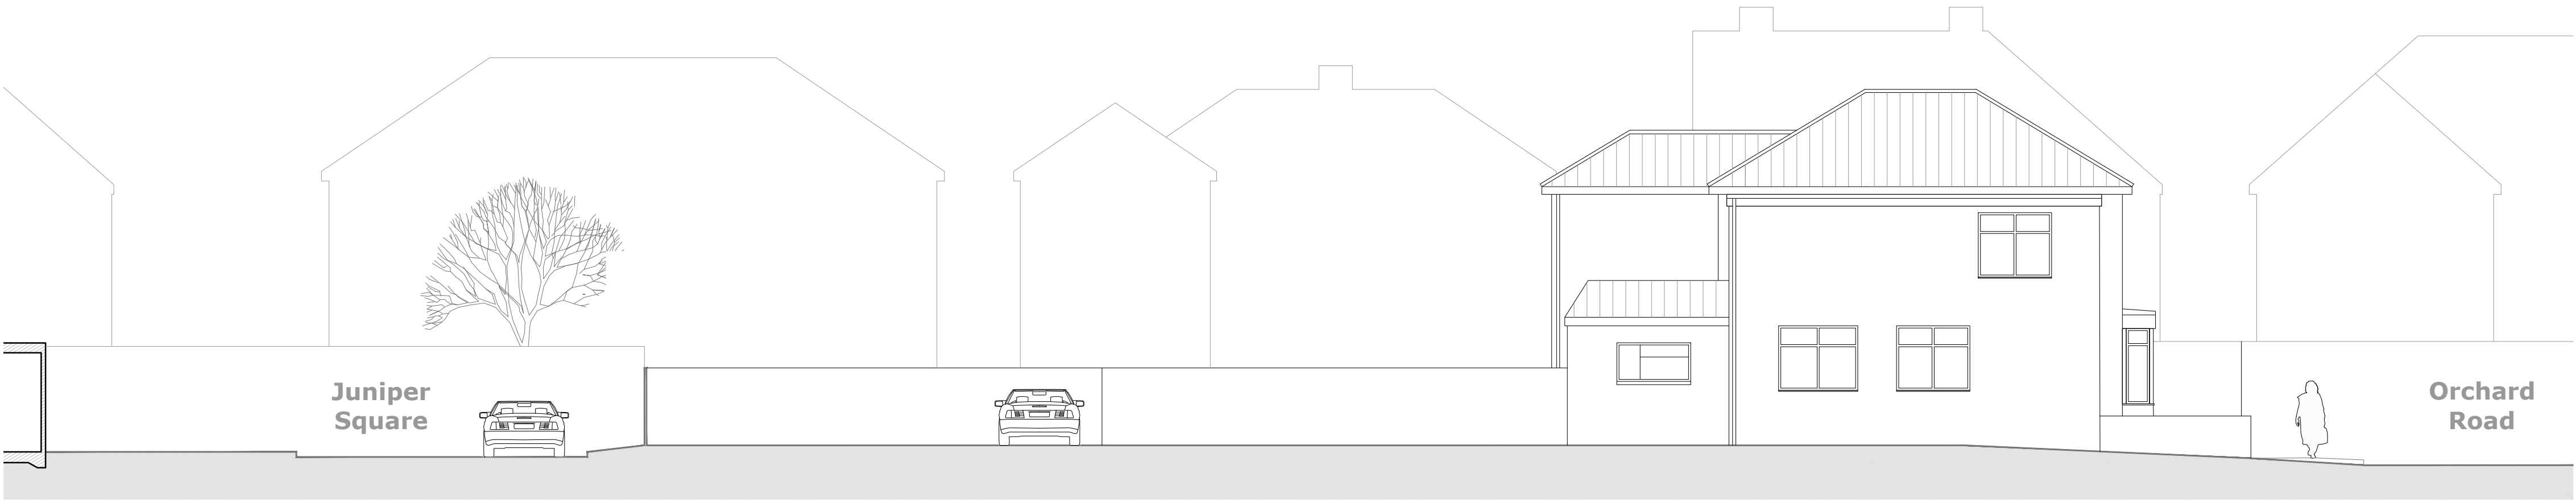

Existing South Elevation / Site Section BB



Existing East Elevation

D84 architects

17 Pembroke Road
Portsmouth
PO1 2NT

Telephone
+44 (0)2392 177850
+44 (0)7790 322989

Email
mail@D84architects.co.uk

Web
www.D84architects.co.uk

Project
Orchard House, Orchard Road, Havant

Title
Existing Floor Plans and Elevations of Orchard Hse

Status		
PRELIMINARY		
Drawn	Checked	Date
KR		May '18
Project No.	Scale	
D8418_10	1_100@A1	
Drawing No.		Rev
D8417_10/10		P1