



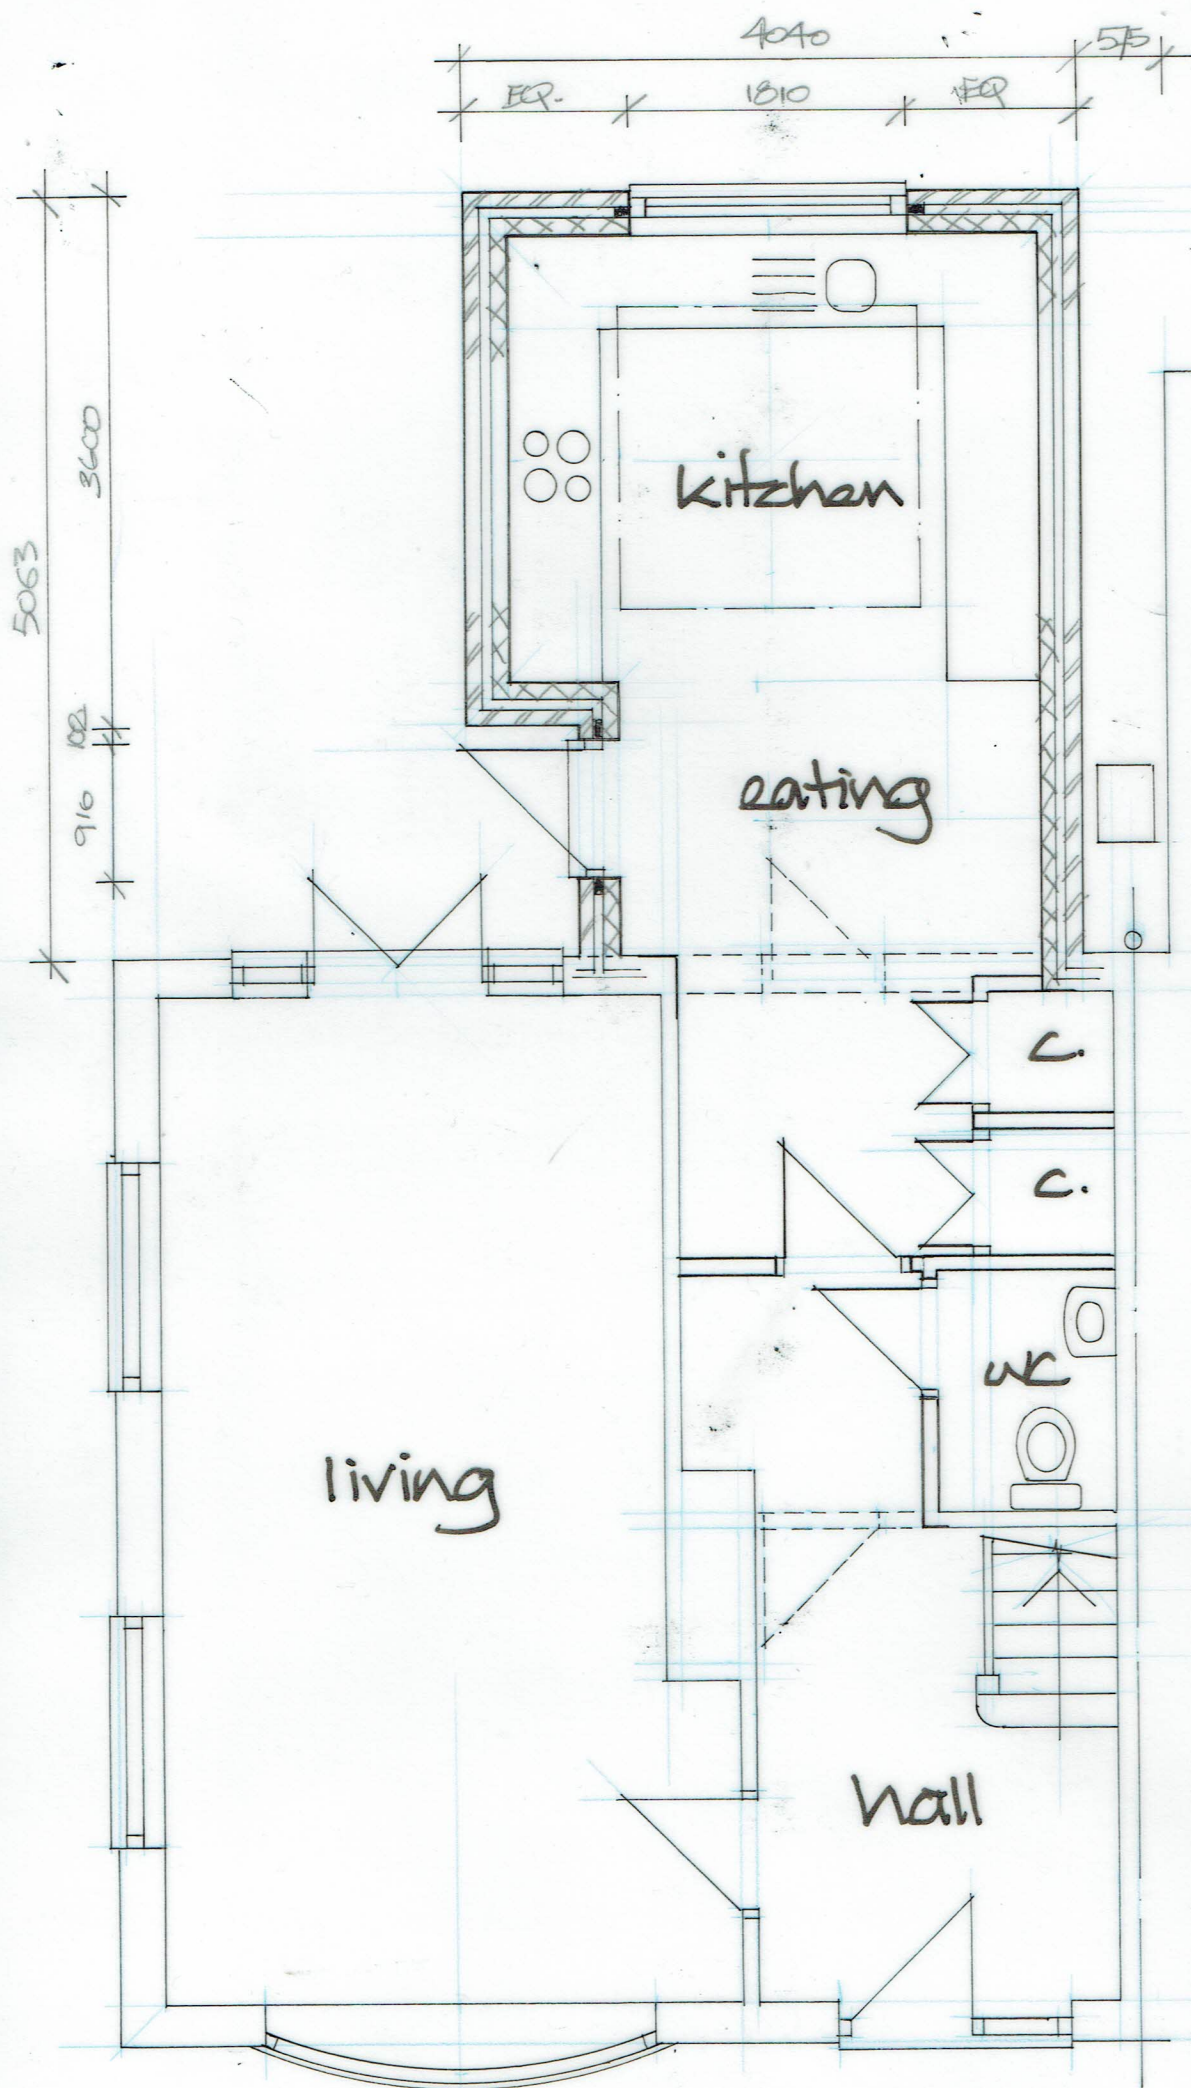

LOCATION PLAN Scale 1:250
OS Nr 100046326

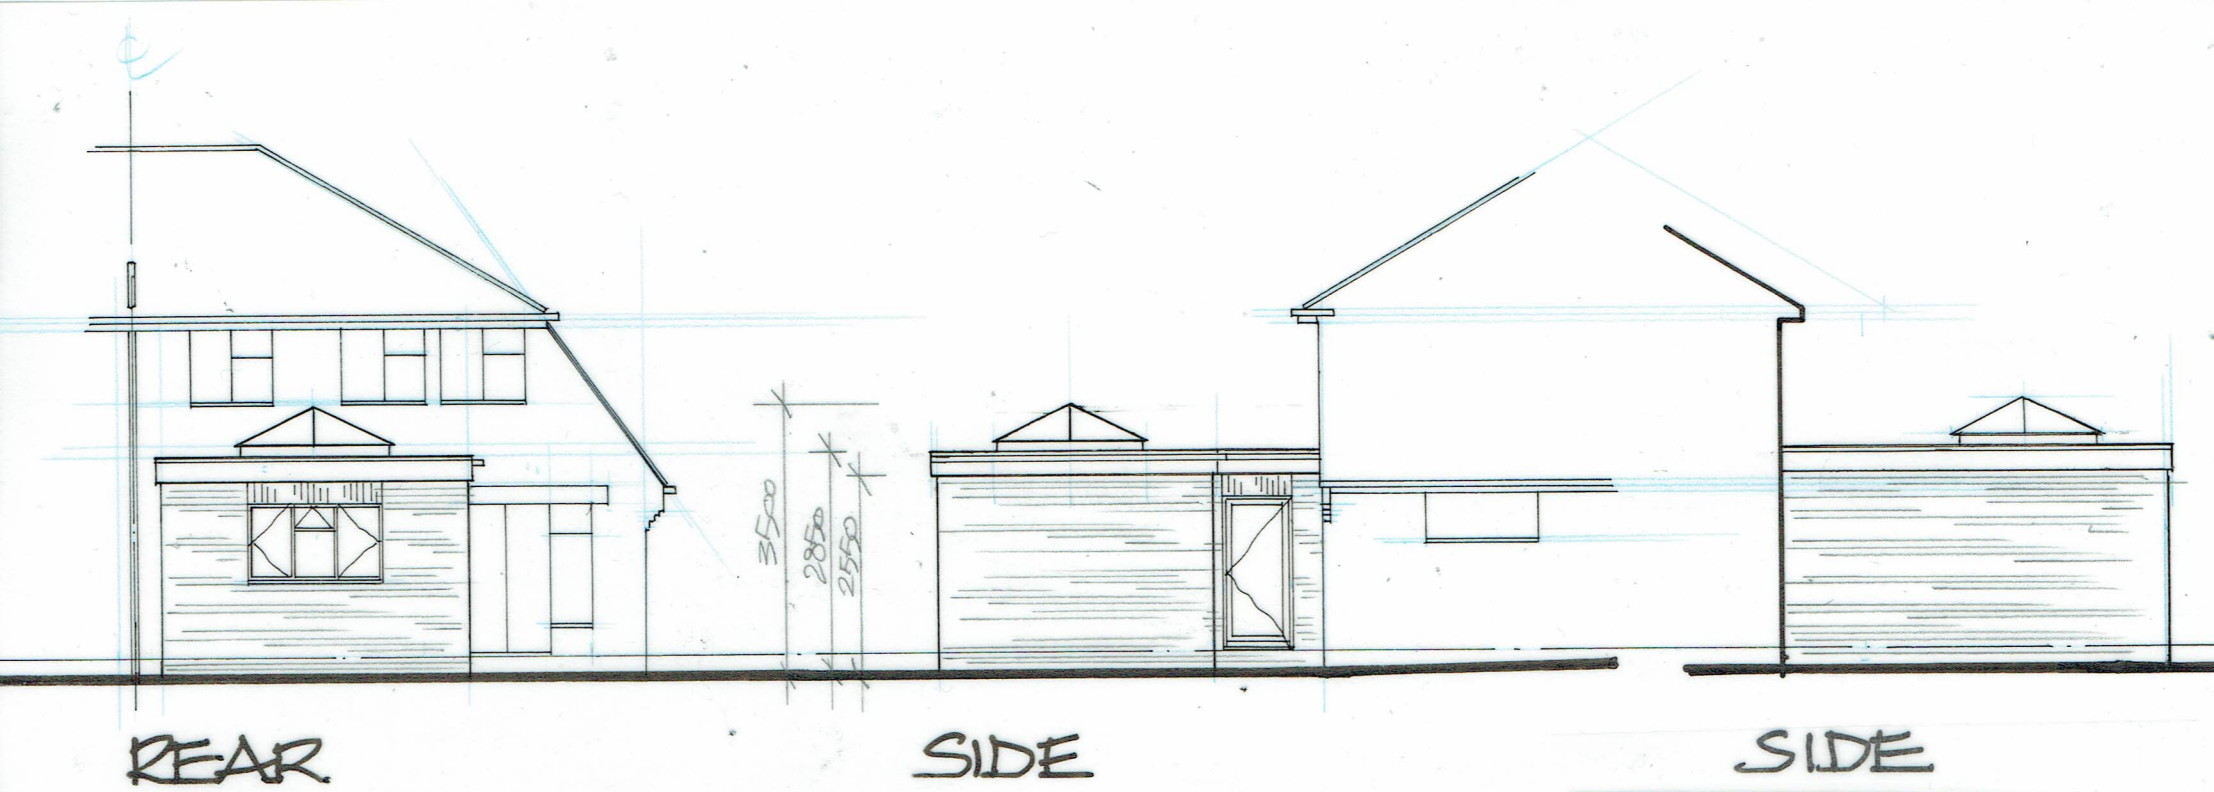

SITE PLAN
Scale 1:500

DEREK TREAGUS ASSOCIATES ARCHITECTURAL SERVICES No3-The Townhouse, 20 Nelson Road, Southsea, Hampshire PO5 2AS Tel: 07956 624094 Email: derek.treagus@gmail.com	
Project	REAR EXTENSION AT 26 BERNINA AVENUE, WATERLOOVILLE, HAMPSHIRE.
Client	Mr & Mrs R Bloy
Subject	Planning Drawing
Date: April 2018	Scale: 1:50, 1:100@ A2
Rev:	Drg. No. 18/703/01
- Copyright reserved. - All dimensions are to be site confirmed and should not be scaled unless for Planning purposes. - Verify all queries with the office.	