


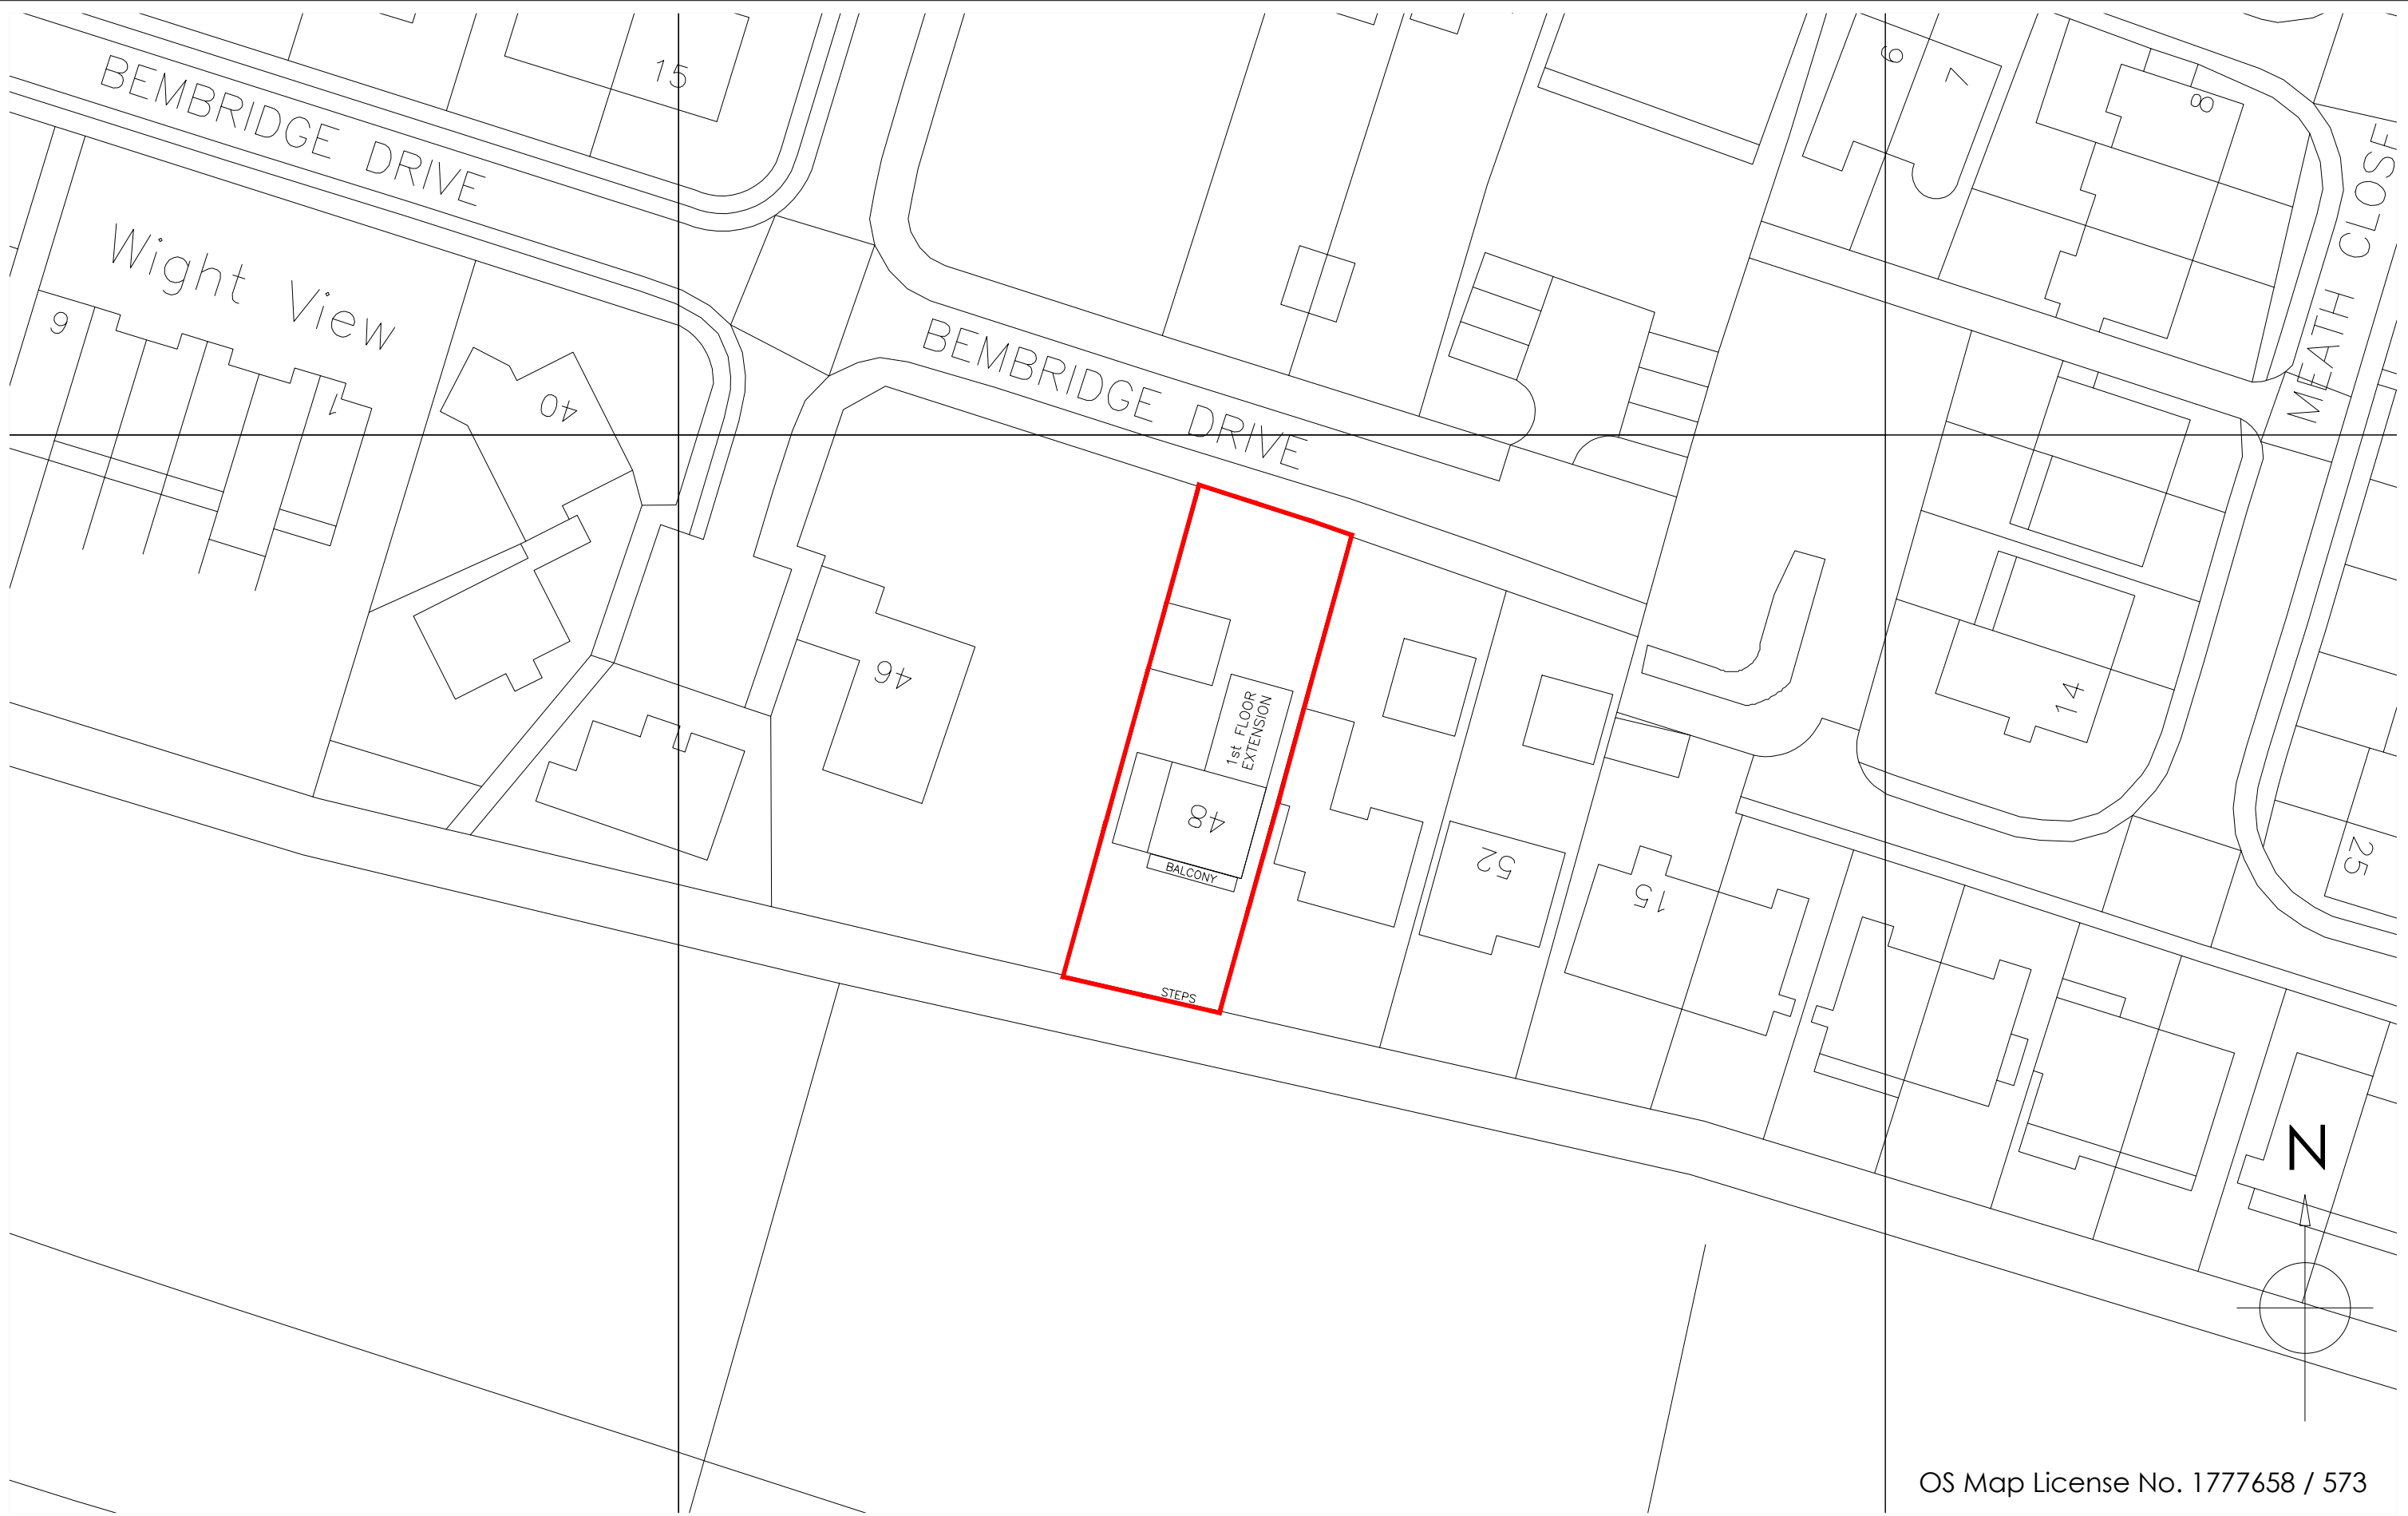


OS Map License No. 1777658 / 573

Copyright is reserved by GBS Designs and is issued on the condition that it is not copied or disclosed by or to any unauthorised persons without prior consent in writing from GBS Designs.

All dimensions to be checked on site

All structural elements to be specified by a suitably qualified structural engineer.

REV	DESCRIPTION	DRAWN	DATE
-	Initial design	GBS	02.10.17
A	Some windows enlarged and others introduced to scheme	GBS	10.10.17
B	Some windows removed with others enlarged and introduced to scheme	GBS	12.10.17
C	Windows on front elevation made taller	GBS	16.10.17

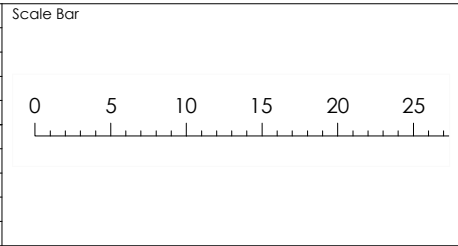

Drawing Ref	HADLEY2 07	Drawing Title	First storey extension, rear balcony and steps to beach
Scale at A1	N/A	Scale at A3	1:500
Date	02 OCT 2017		48 Bembridge Drive
Drawn by	GBS		Hayling Island
			Hampshire
			PO11 9LU



CAD - ARCHITECTURE - DESIGN

6 Shillinglee Waterloooville
Hampshire PO7 5RW
Tel 023 9225 8315
www.gbsimages.co.uk