




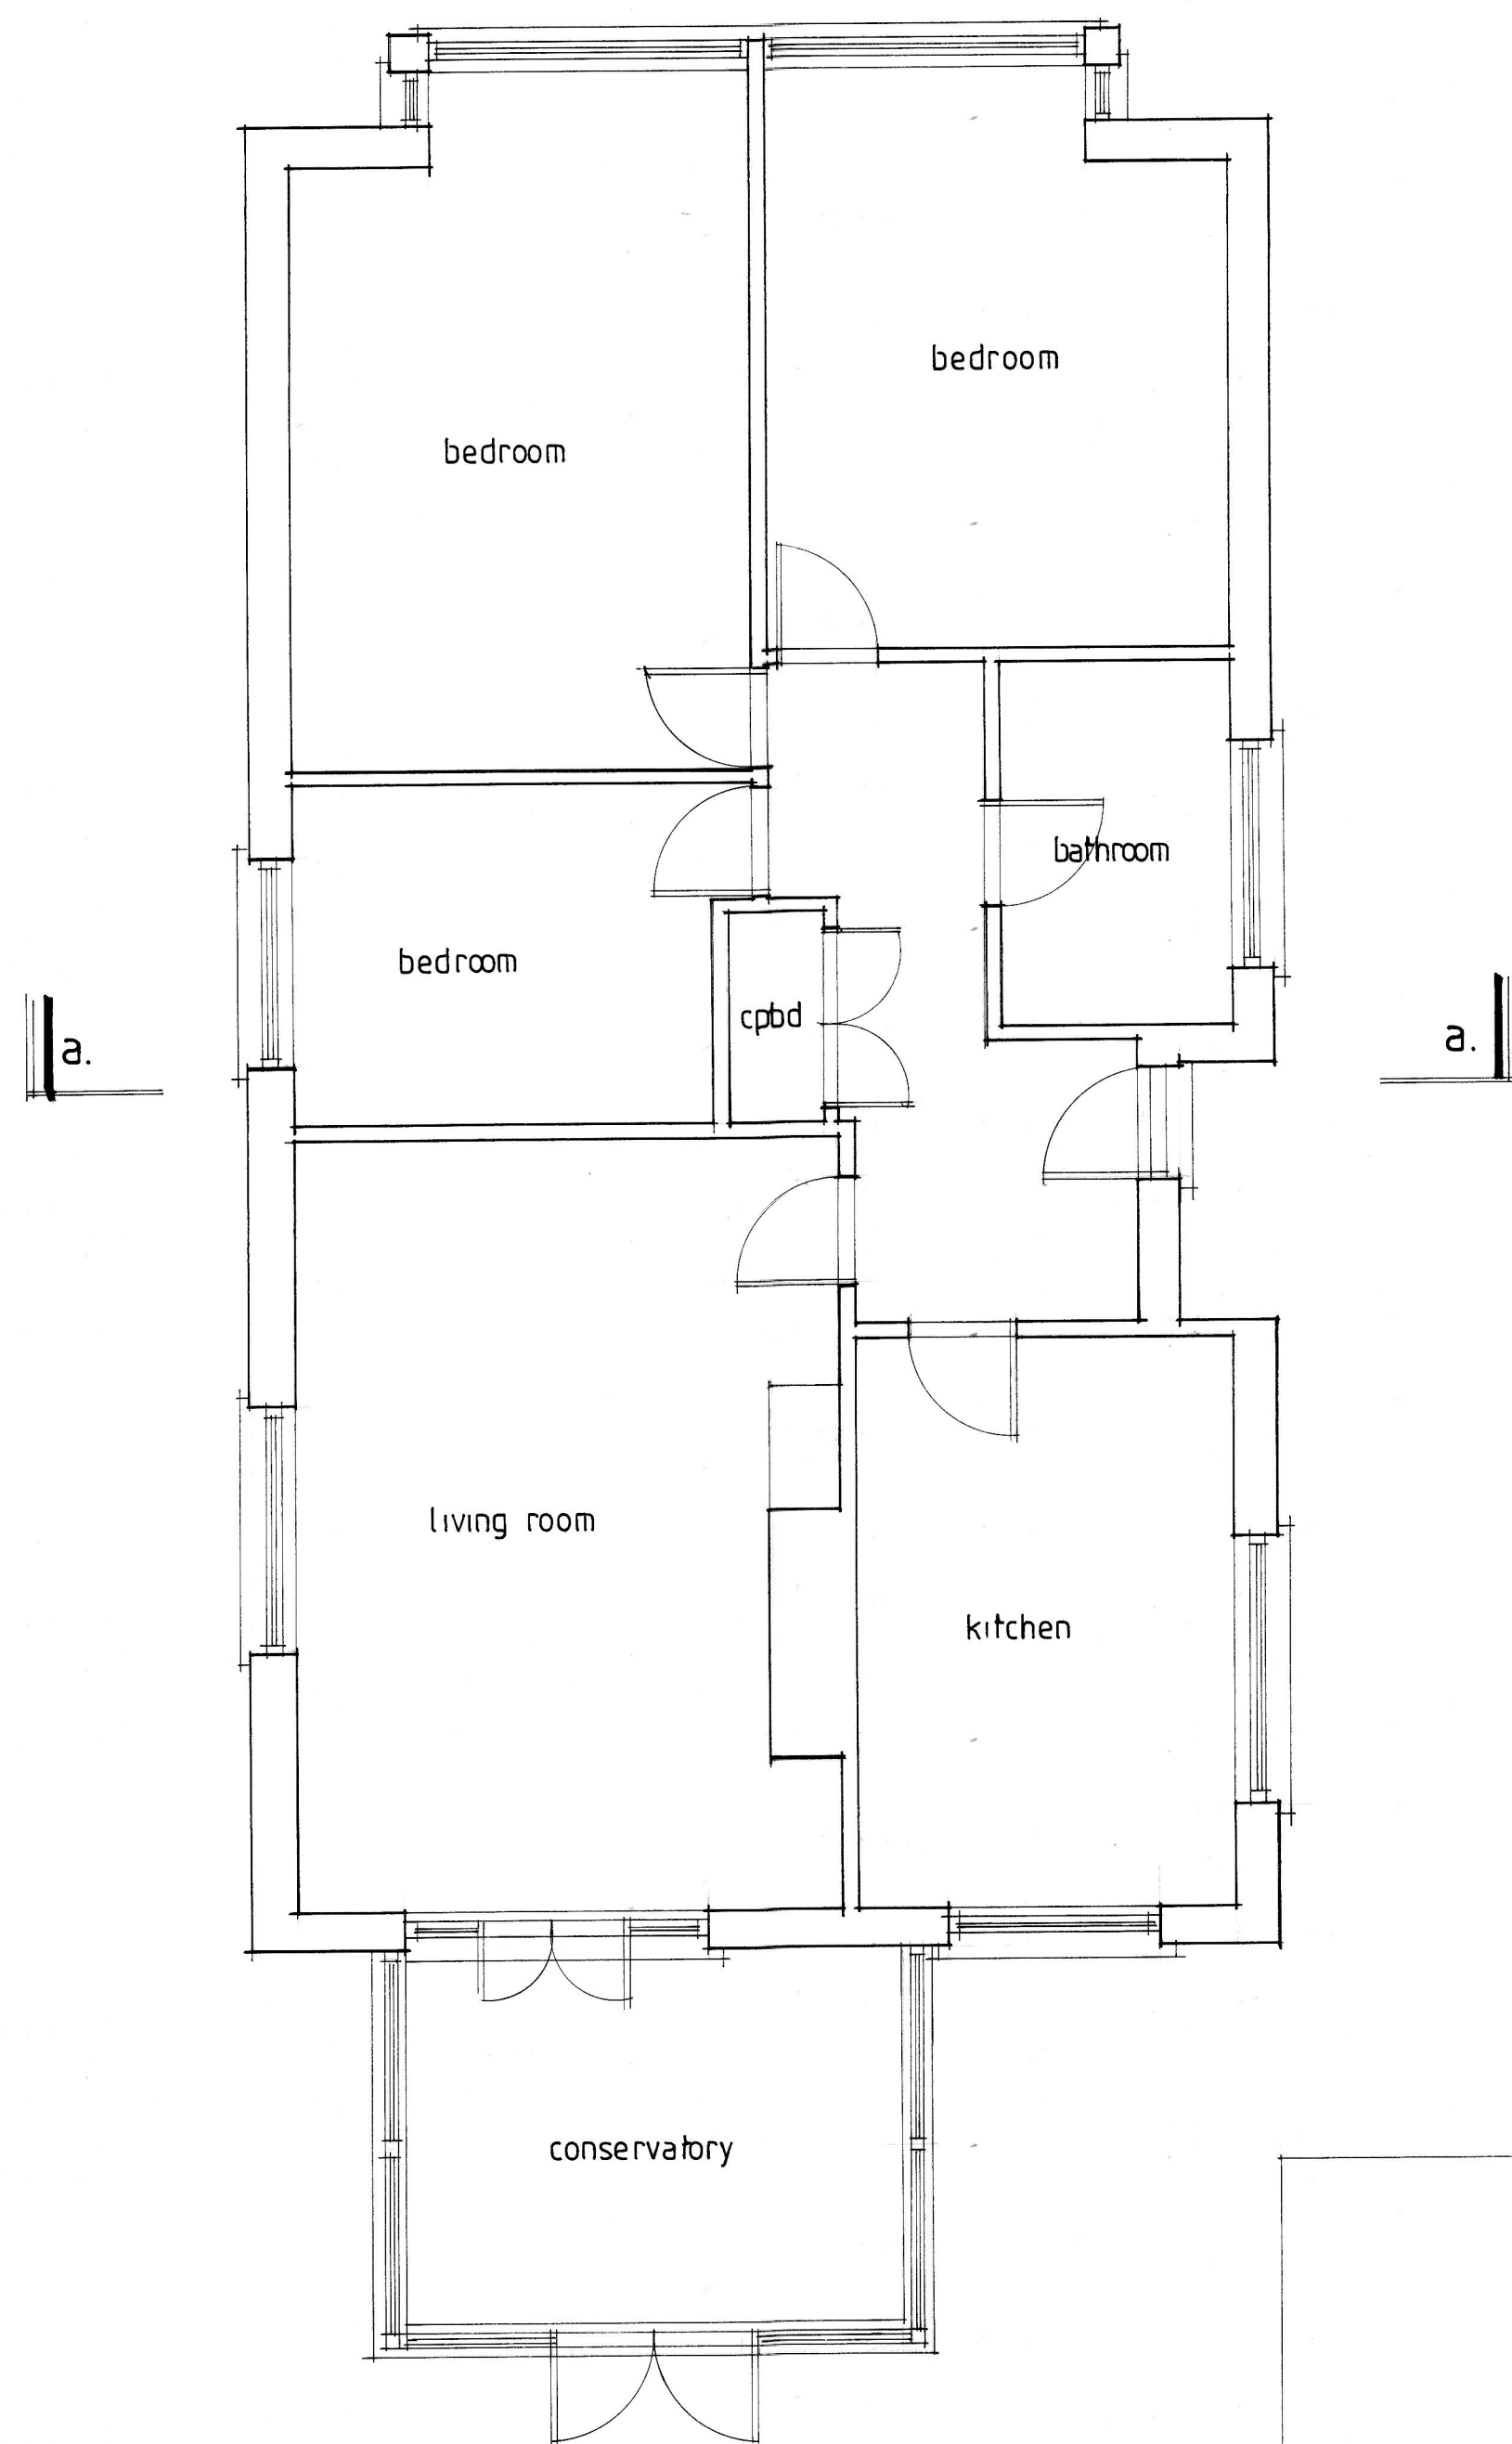





Existing Ground Floor Plan

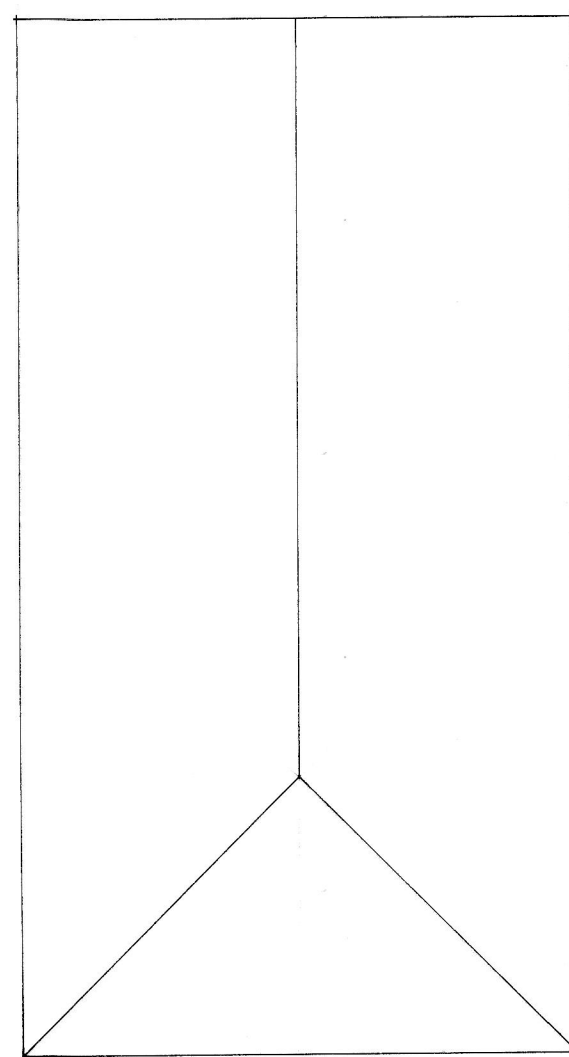

Existing Roof Plan 1:100

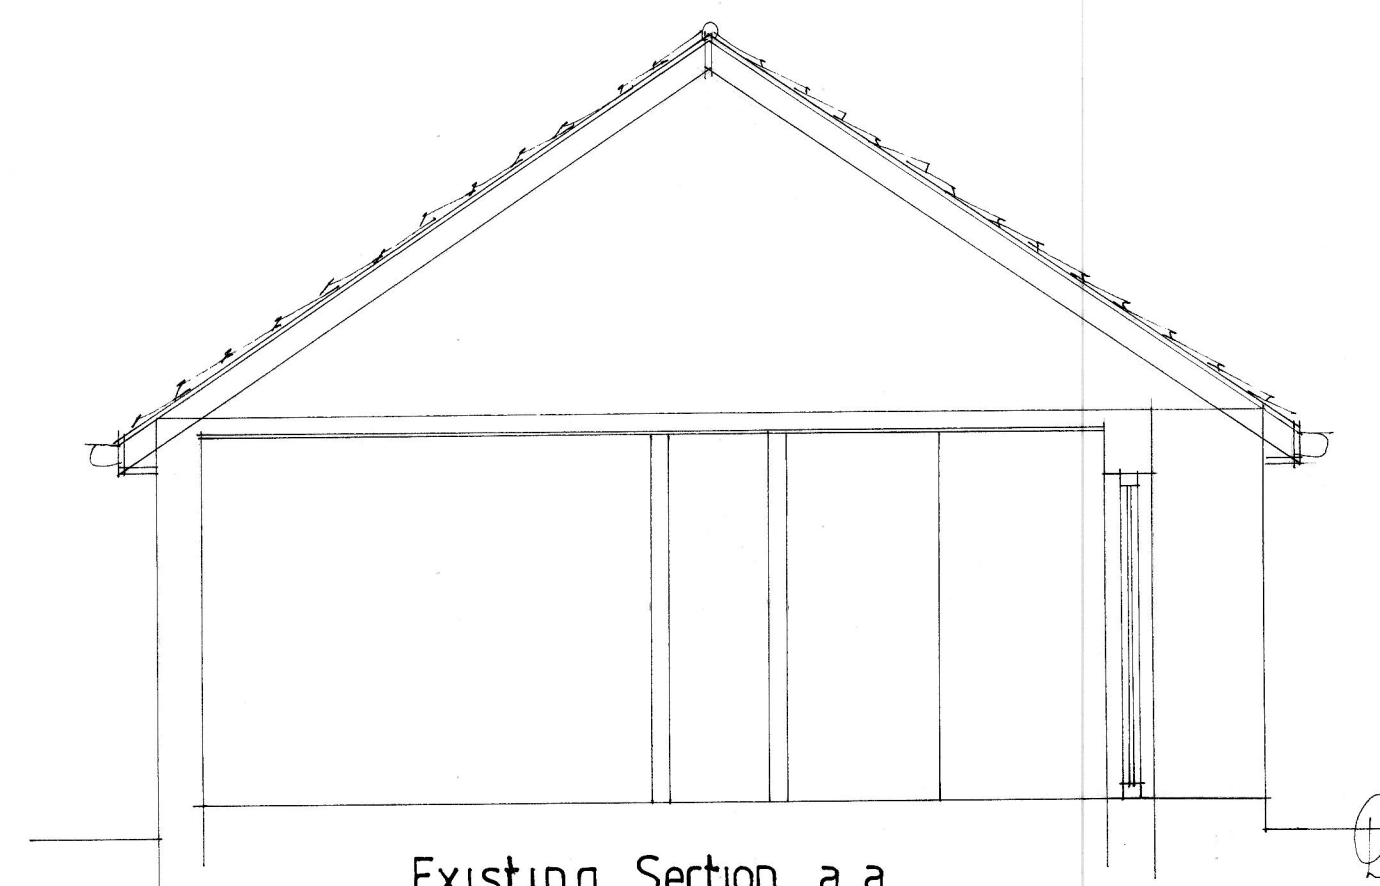

Existing Section a.a

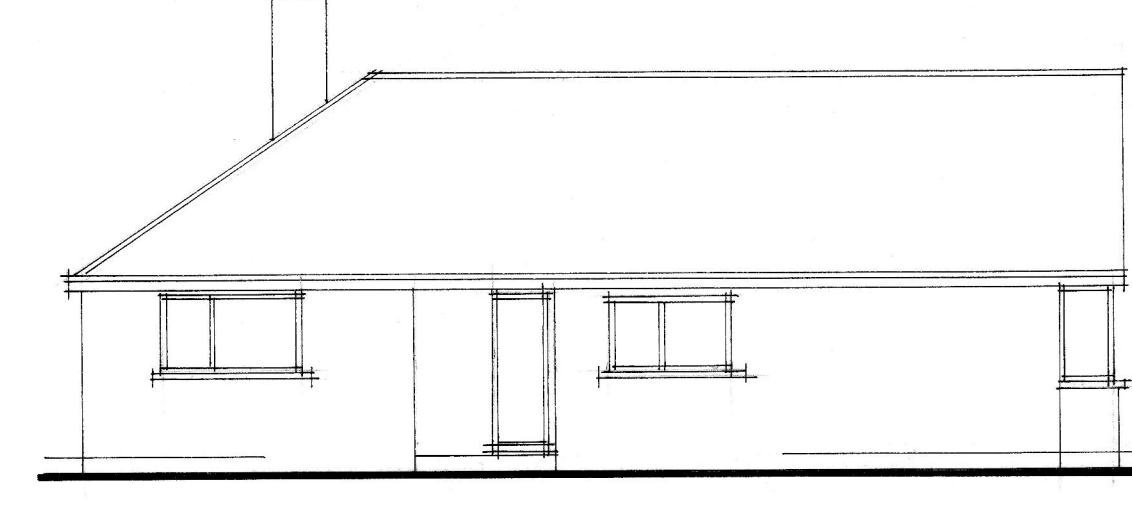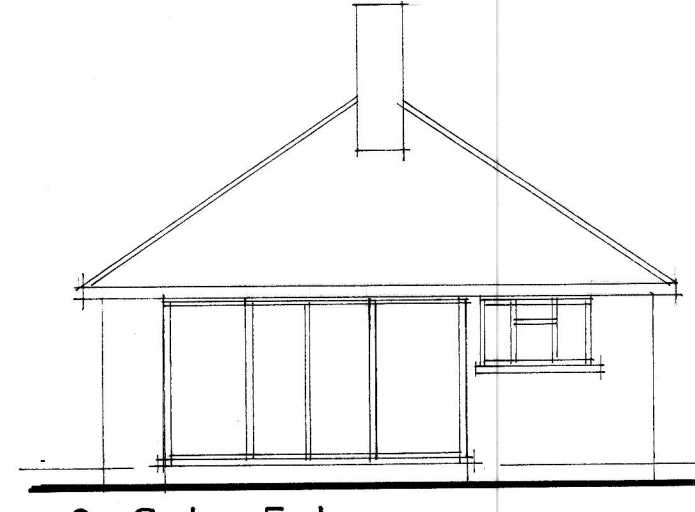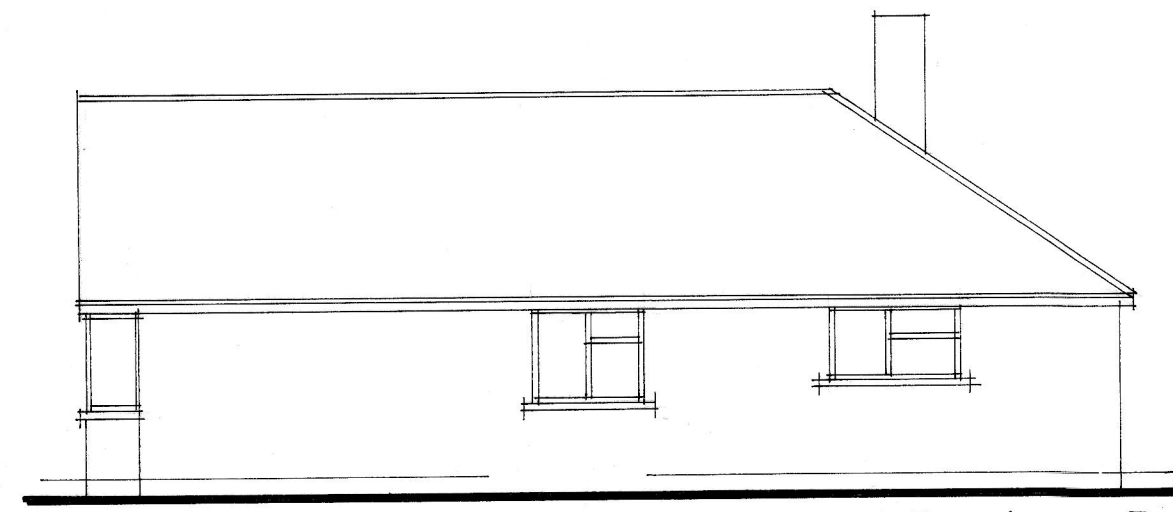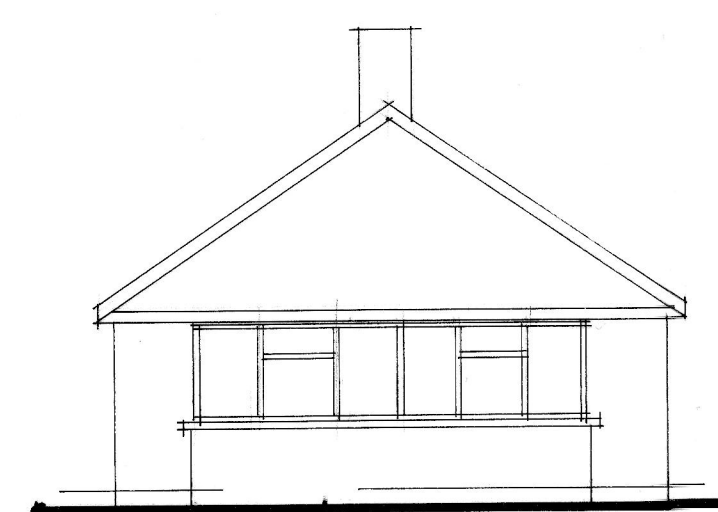

Existing Front, Side, Rear & Side Extension

Note:
All dimensions must be checked on site
and not scaled from this drawing.

A	Date	Revision

© copyright:

Client
Ms B Hunt

Job Title
21 Wickor Way
Emsworth

Drawing Title
Existing Plans & Elevations

Scale 1:50 1:100

Date MAY 2012 Drawn by RP

Drg. No.
5064-12-1

Rev.