


NOTE:
It may not be reproduced in part or in whole without prior written permission.
All dimensions to be checked on site before work commences.
SUBJECT TO BUILDING REGULATIONS, FIRE REGULATIONS AND STATUTORY APPROVALS.
This drawing is only to be used in conjunction with drawing notes & specification prepared by
PARIO CONSULTANTS Limited.
Subject to statutory approval.

Legend


Extent of possible flooding, lowest bridging point of level of 42.26 shown.

Elevated footpath at level 42.30. To give access to dry escape route.

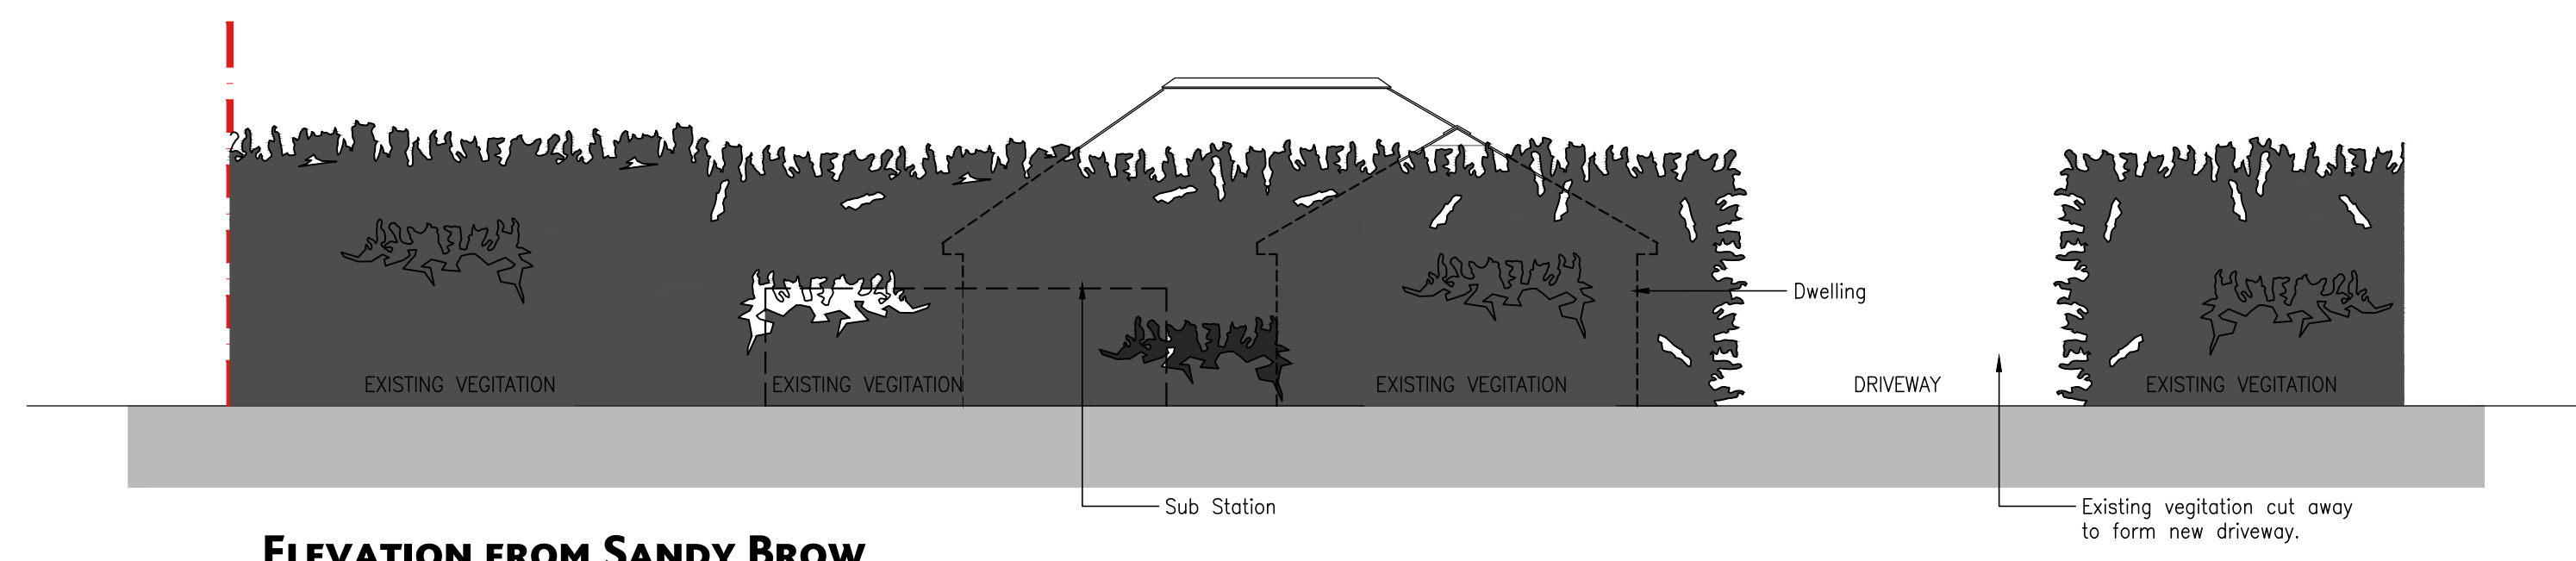


ELEVATION FROM SANDY BROW

Existing vegetation pruned and managed to promote new growth, and reinforced with a dense array of Laurel Hedging (Prunus laurocerasus Rotundifolia), Oval Leaf Privet (Ligustrum ovalifolium), and Photinia Red Robin Hedging.

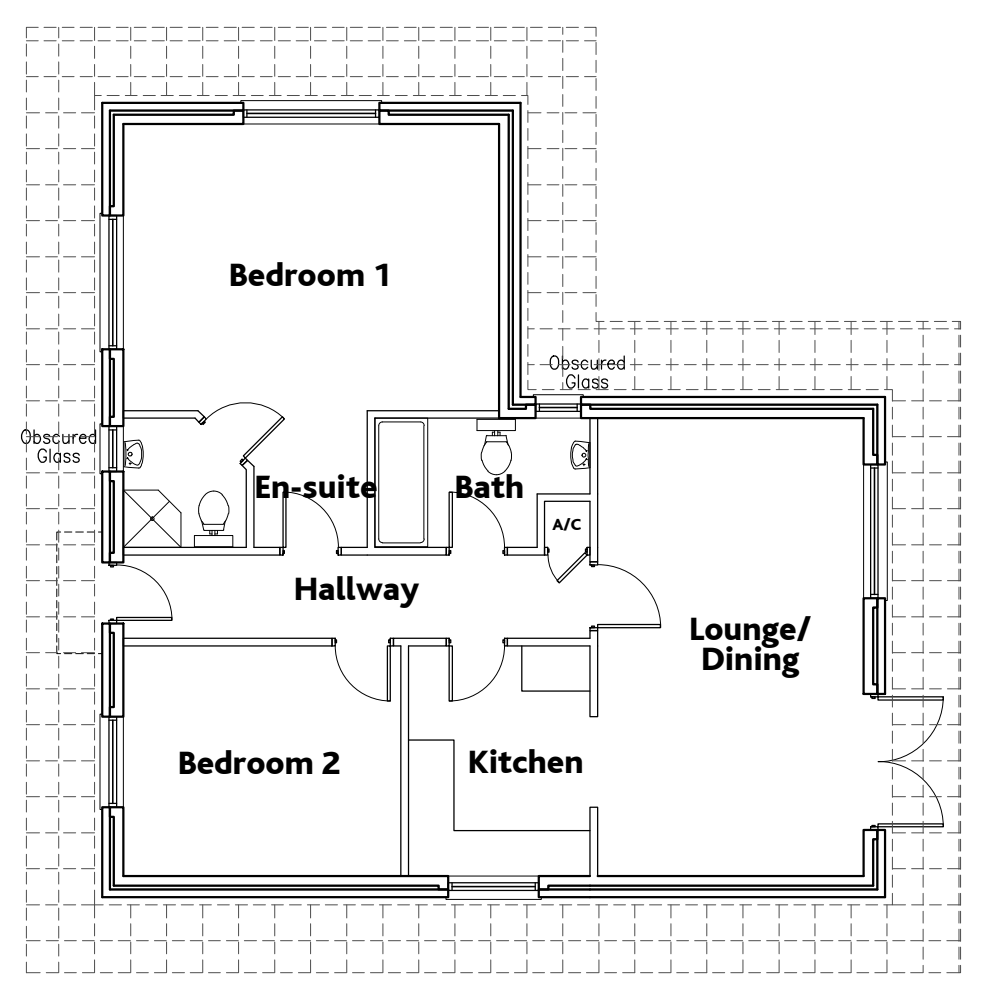

GROUND FLOOR PLAN

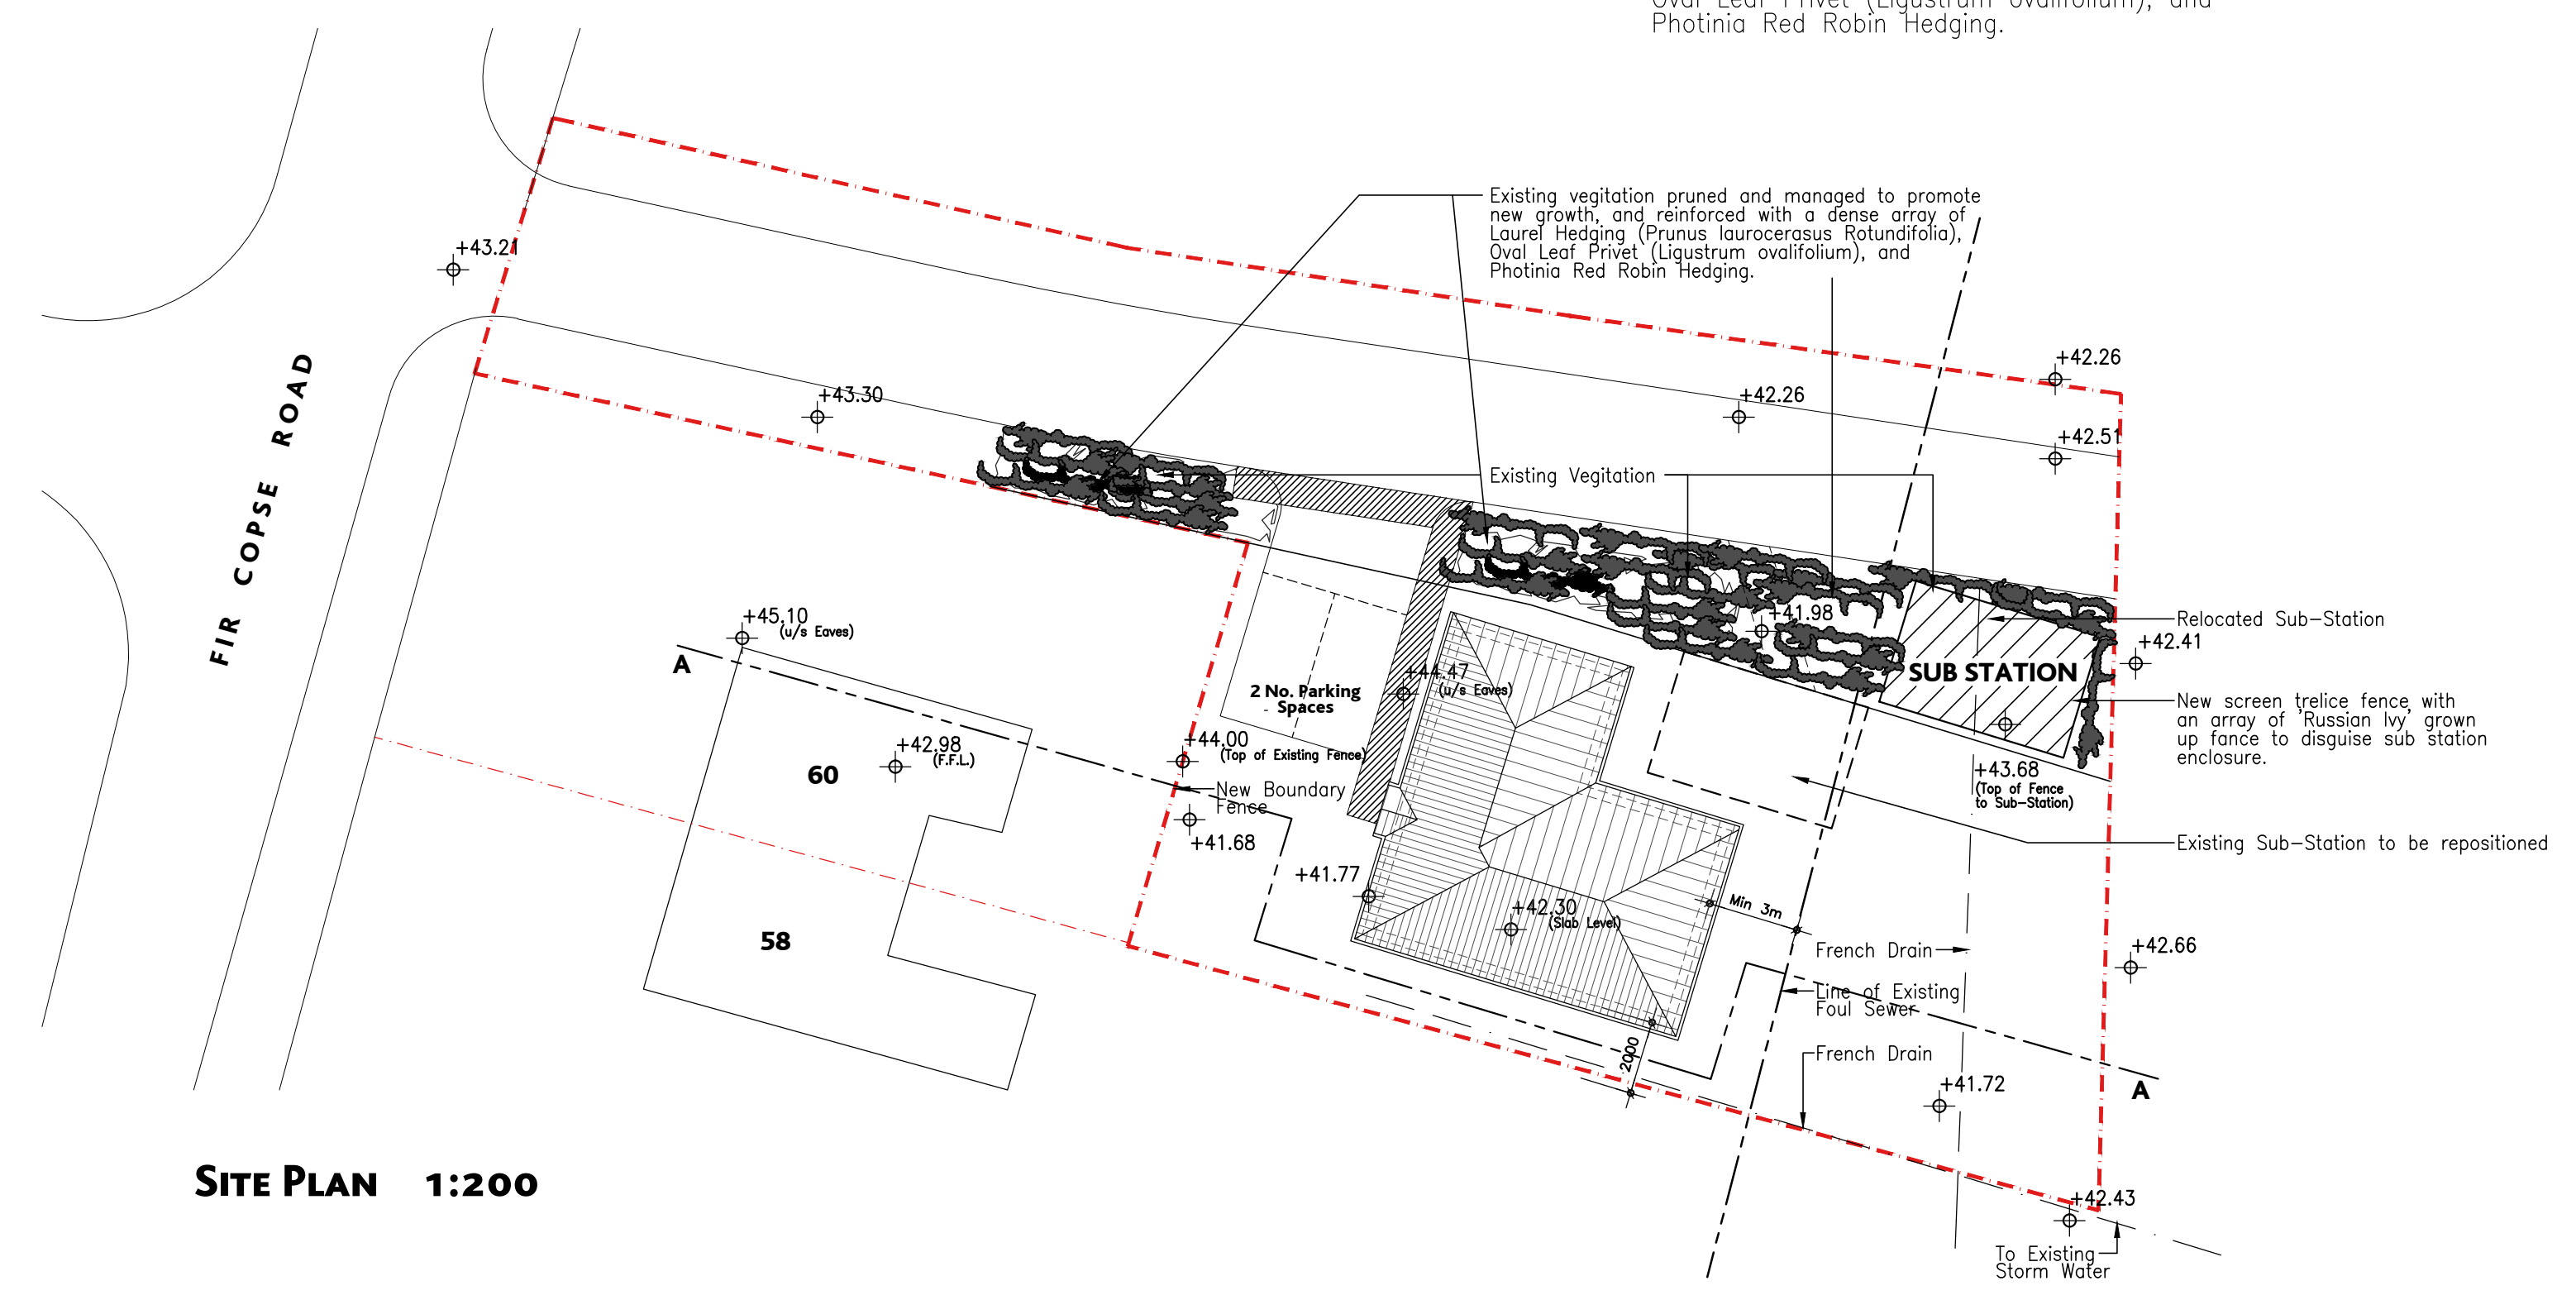

SITE PLAN 1:200



SITE LOCATION PLAN 1:1250



FRONT ELEVATION




SIDE ELEVATION



REAR ELEVATION



ENTRANCE ELEVATION

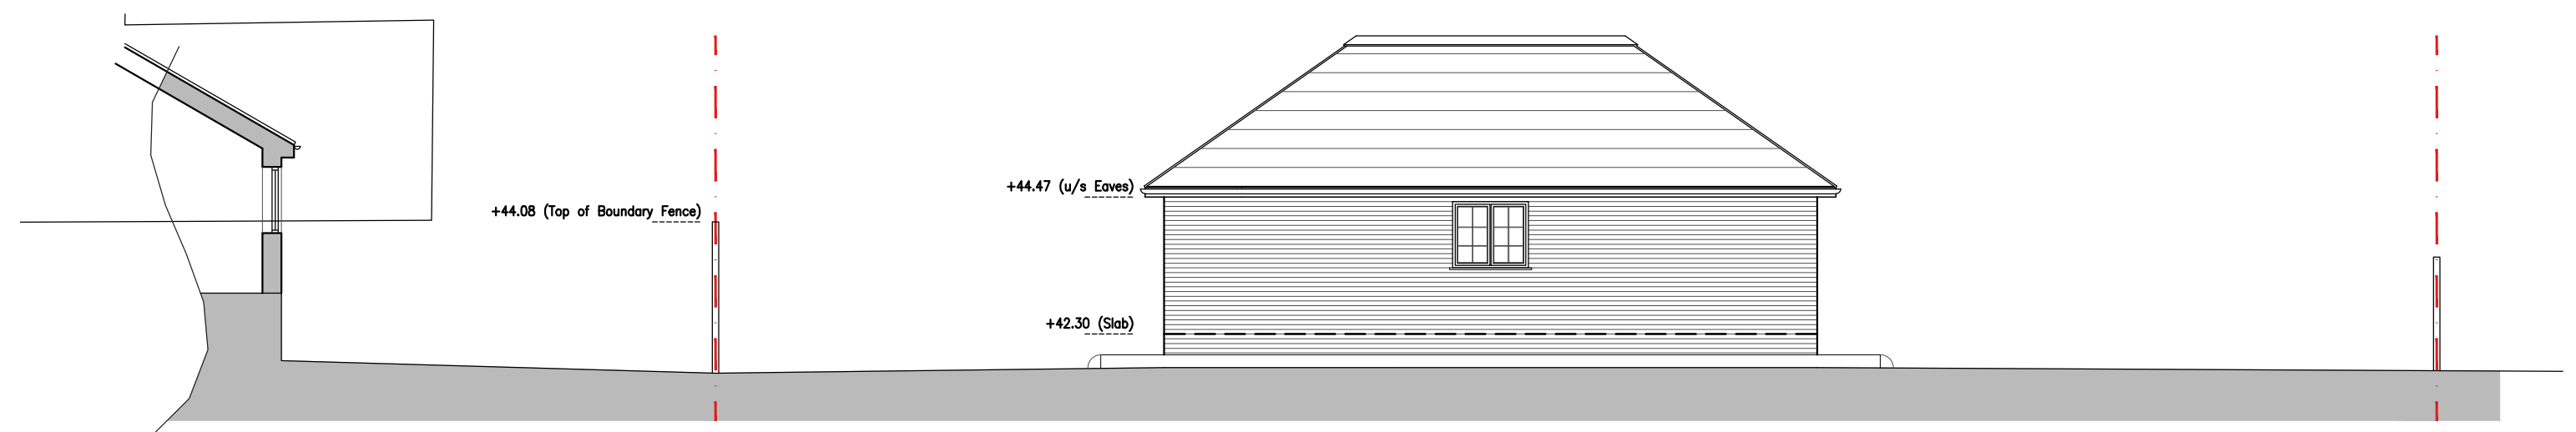

SITE SECTION A - A

pario

pario architecture
25 Barnes Wallis Road
Savernoworth East
Hampshire
PO15 5TT

architecture + design

Client: Mr Stantiall 9 Eliot Close Whiteley Hampshire PO15 7NQ		
Project: New Detached Bungalow Fir Copse Road, Waterlooville		
Drawing Title: Proposed Plans & Elevations		
Scale: 1:100	Date: Sep '17	Author: NRS
Drawing No.: 17060/001P	Revision: -	