



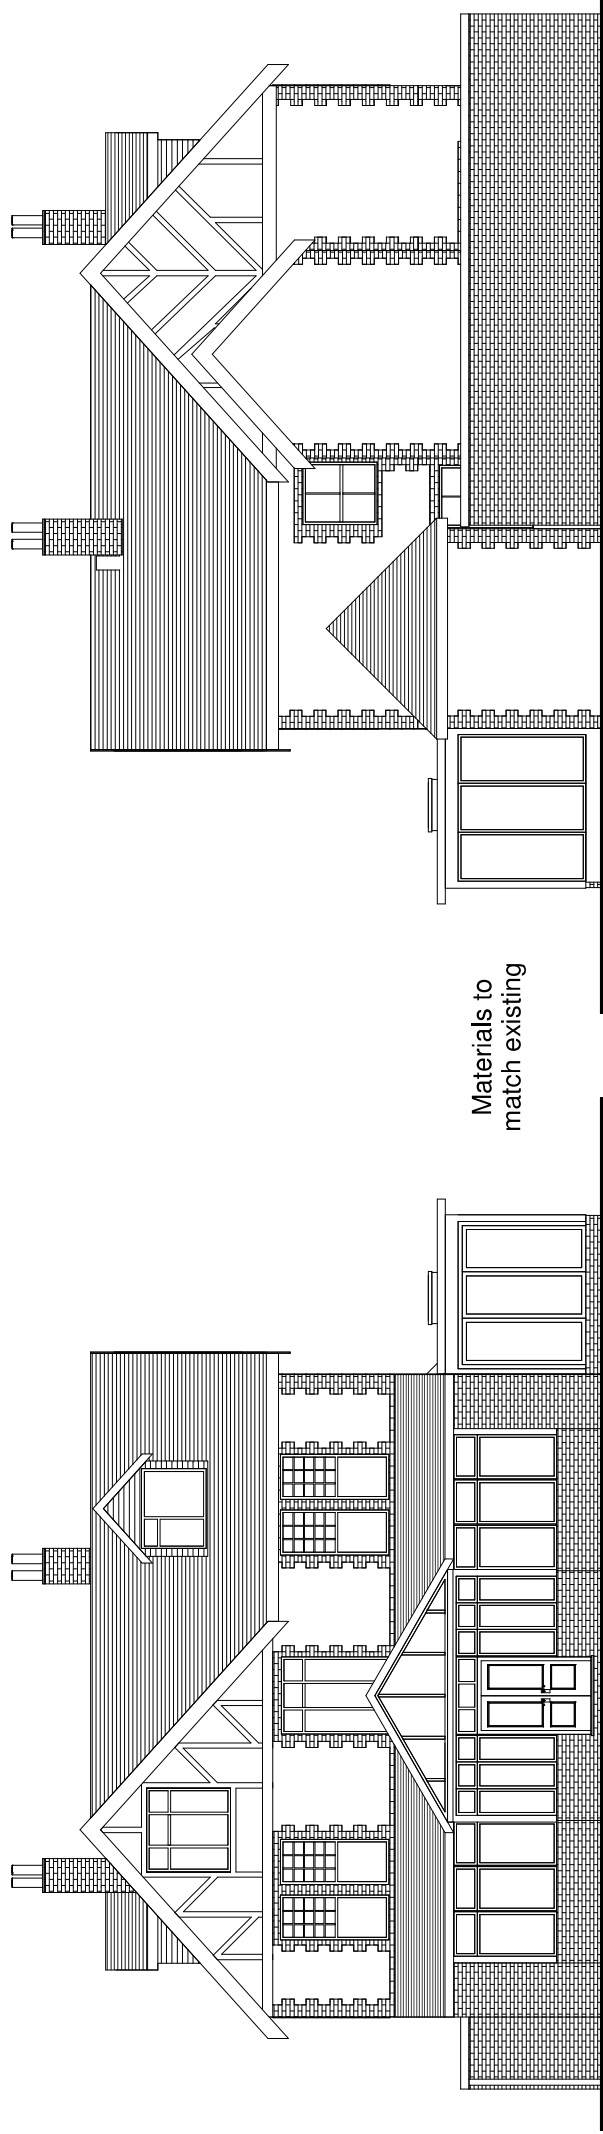


Proposed South Elevation
1 : 100

Proposed North Elevation
1 : 100

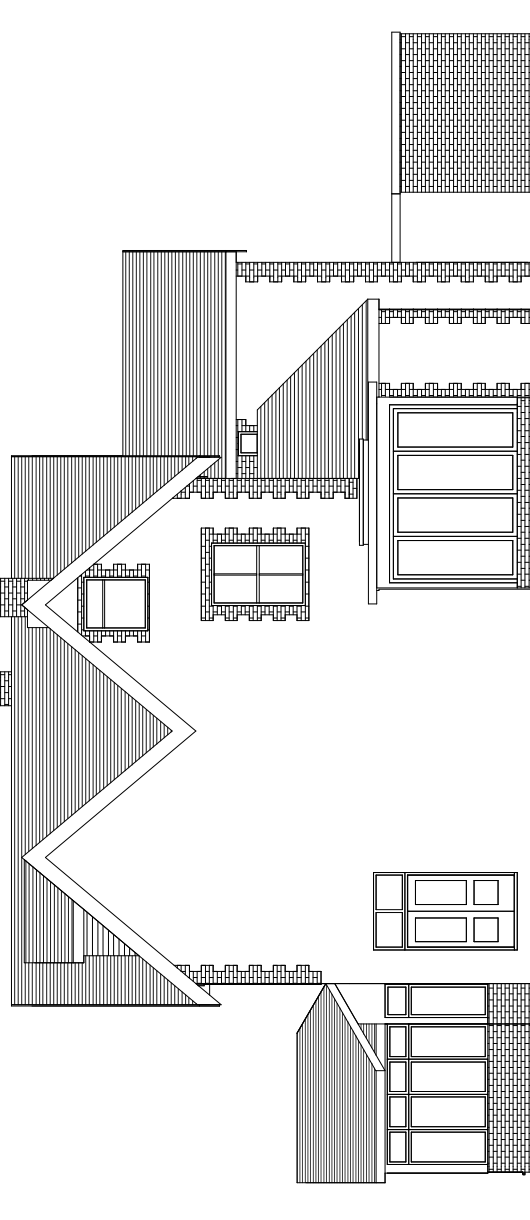

Proposed East Elevation
1 : 100

 

www.yourhomeplans.co.uk

Tel: 0800 6127 664 Your Home Plans



These drawings are for approval purposes. Materials and products should not be ordered based on scaling from drawings as errors may occur along existing building lines. All measurements and supporting elements are to be checked on site. Refer to Your Home Plans if any differences are found.

Mrs R Ross
11 Park Crescent
Emsworth
Hampshire
PO10 7NT

Proposed Elevations

Project number	11PAR-18	A102
Date	4th May 2018	
Drawn by	JG	
Checked by	Checker	Scale
		1 : 100