

notes

this drawing is the copyright of the **pdp architecture llp** and must not be reproduced in whole or part or used for the execution of works without their permission.
all dimensions to be checked on site prior to commencement of construction works and the architect notified of any discrepancy.
figured dimensions are to be used in preference to scaled dimensions.

no deviation from this drawing will be permitted without prior consent of the architect.


all drawings are prepared subject to a full measured and structural survey of the buildings and site.

all structural work is subject to the appointment of a structural engineer to confirm and agree the structural proposals.




os promap licence no. 100009449.

health & safety:
exceptional risks involving specific methods of construction or exceptional maintenance issues:
NO SIGNIFICANT RISK






revision notes		
revision	notes	date
A	Floor light amended	18/07/17 IR
B	Garden amended	14.09.17 IR

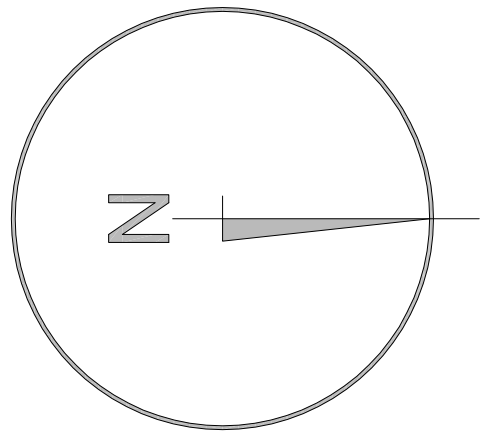

Schedule of Accommodation	
2x Flats	
Ground Floor Flat - 1b2p (44sqm)	
First Floor + Second Floor Flat - 2b3p (47 sqm)	
2 on site parking spaces + 1 on street parking space	
= 3 Total parking spaces	

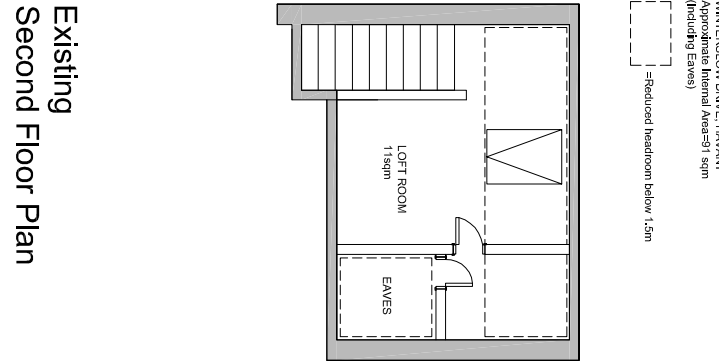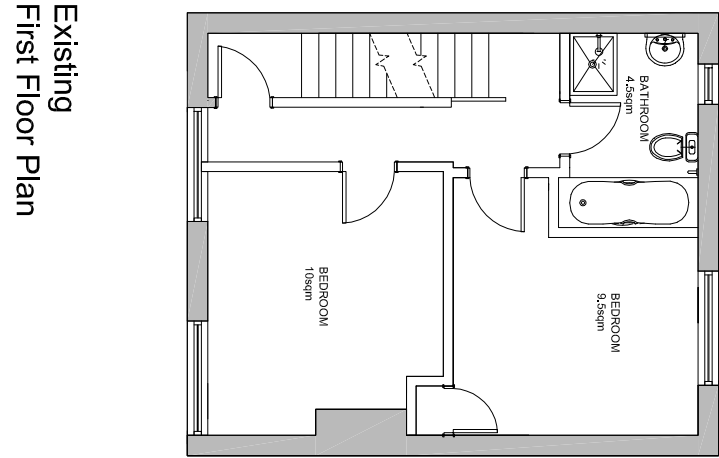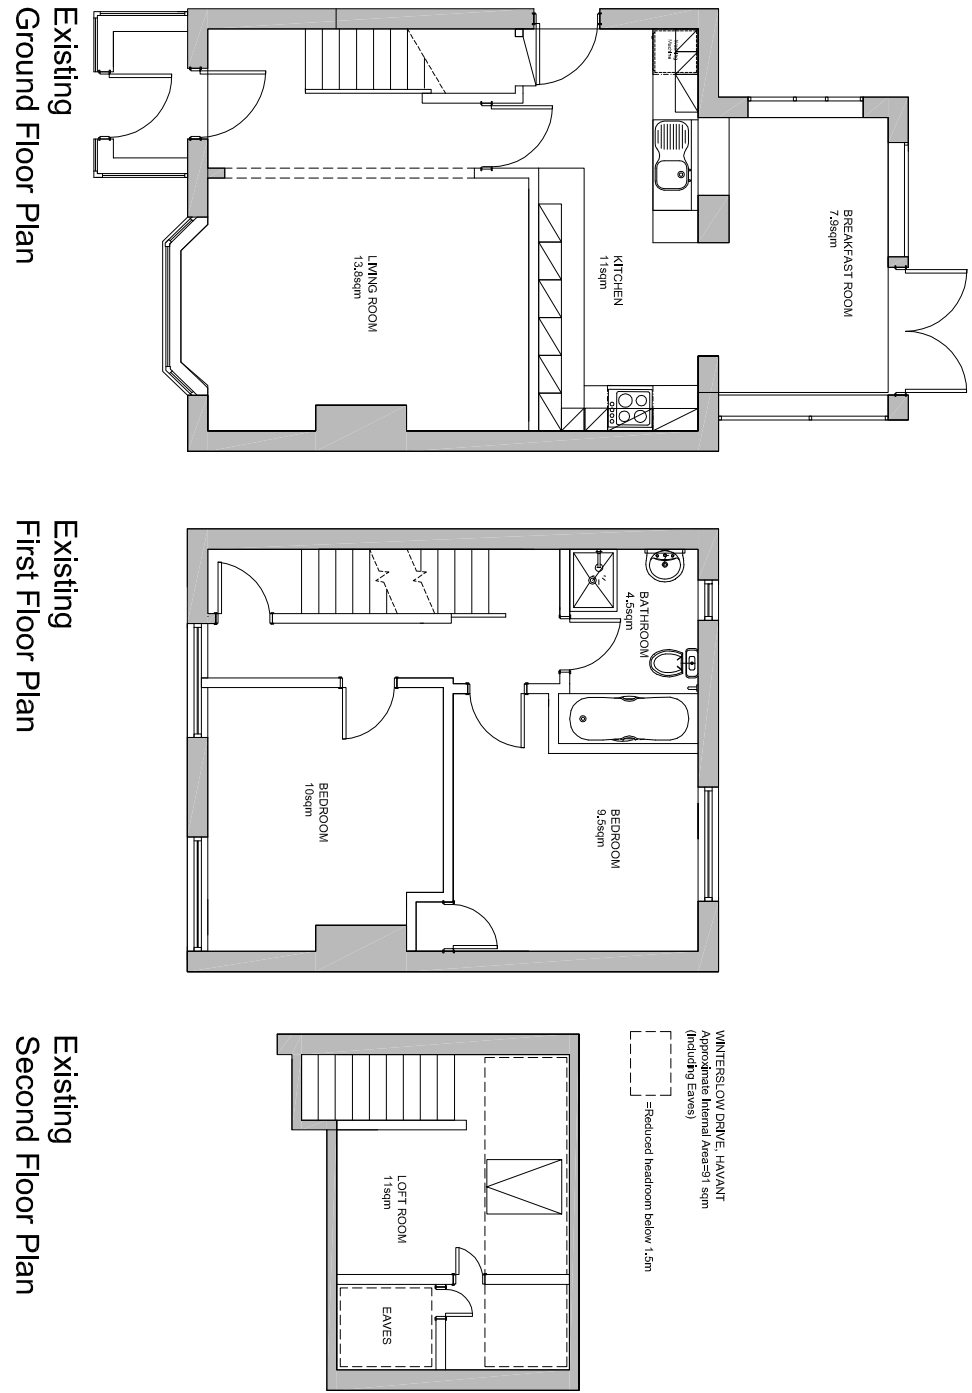

Location Plan
Scale 1:1250 @ A1

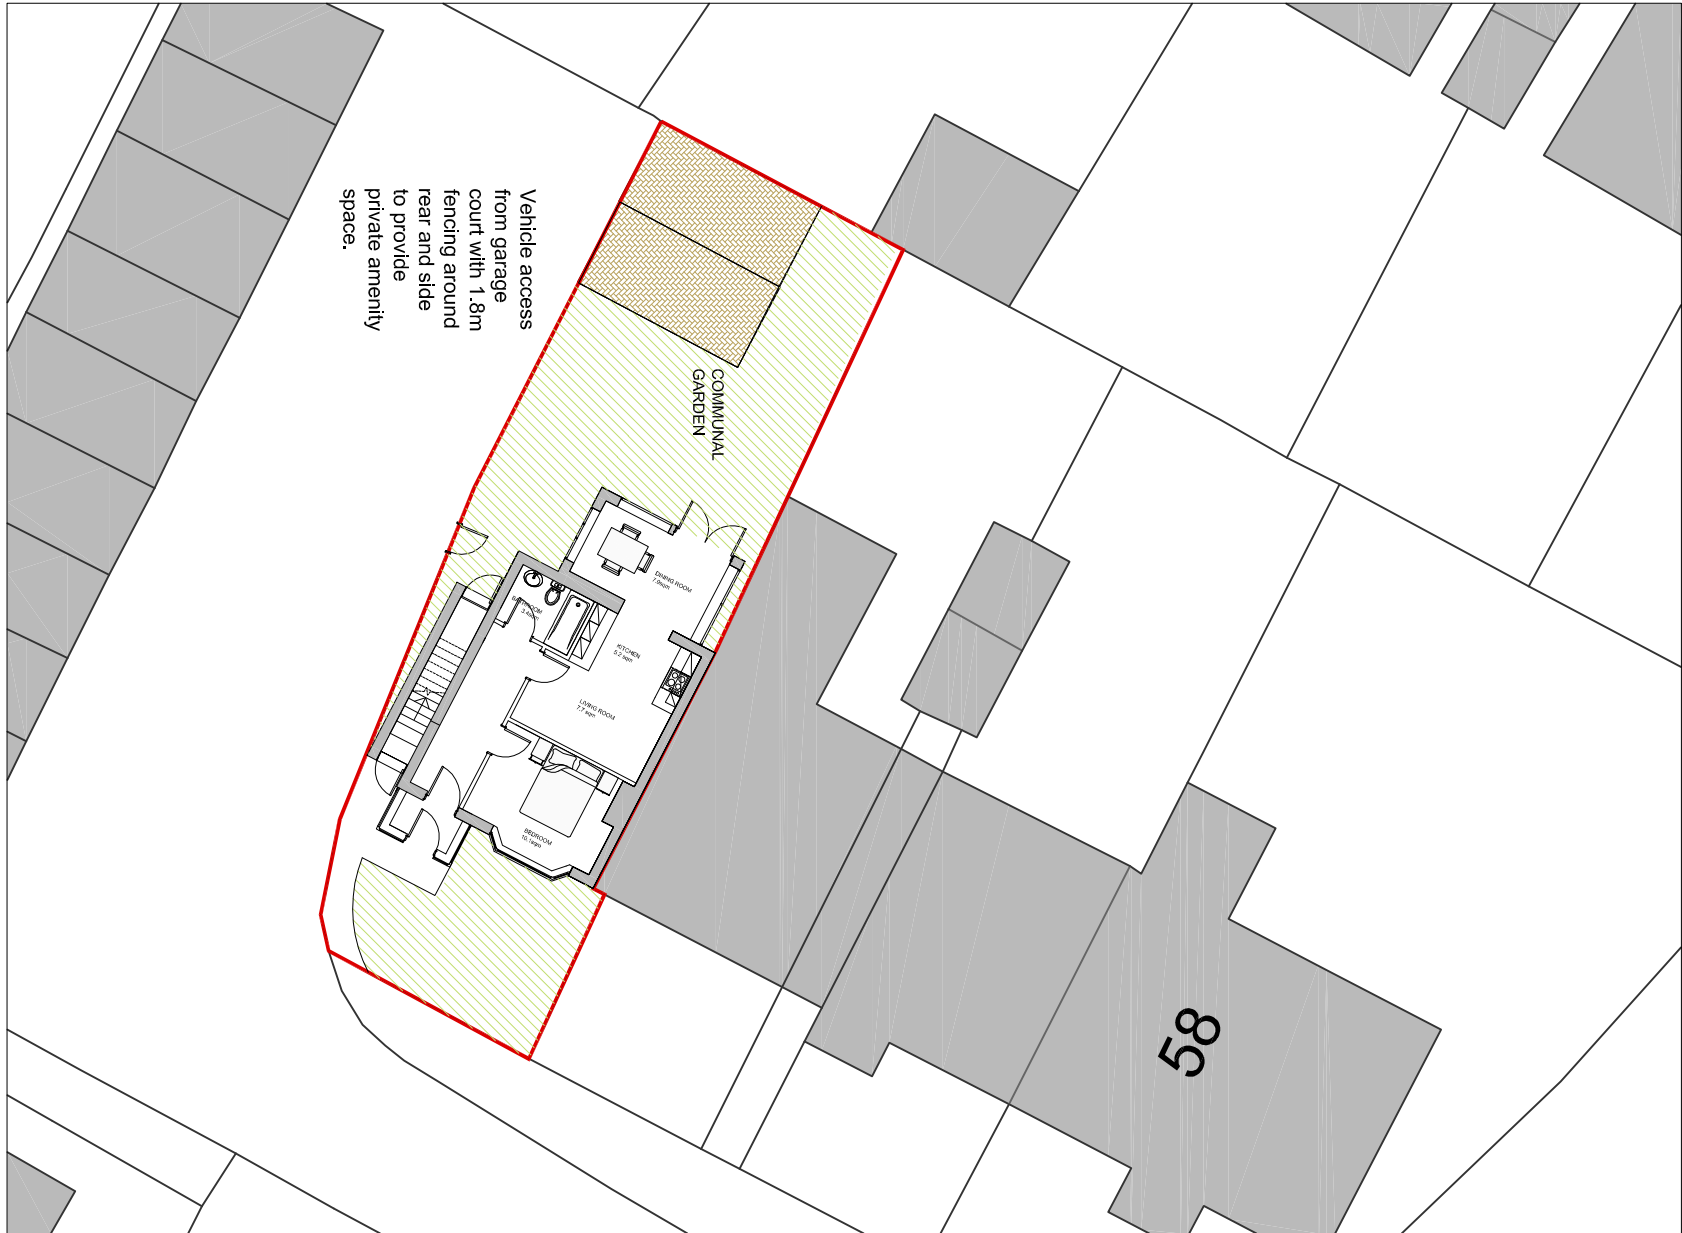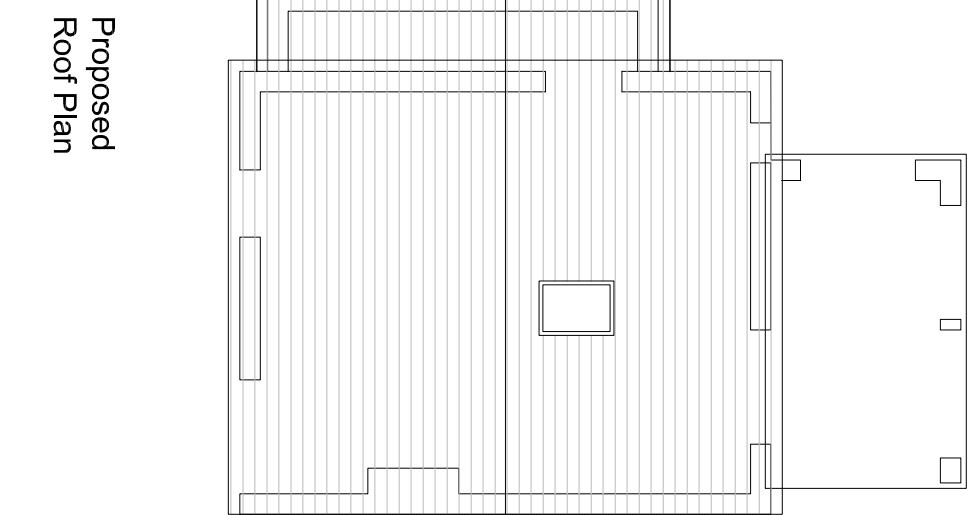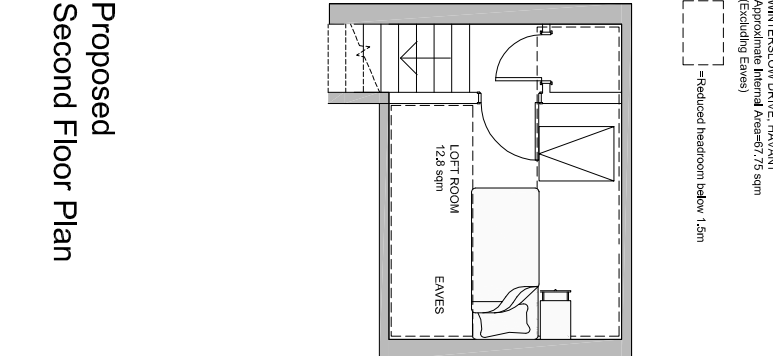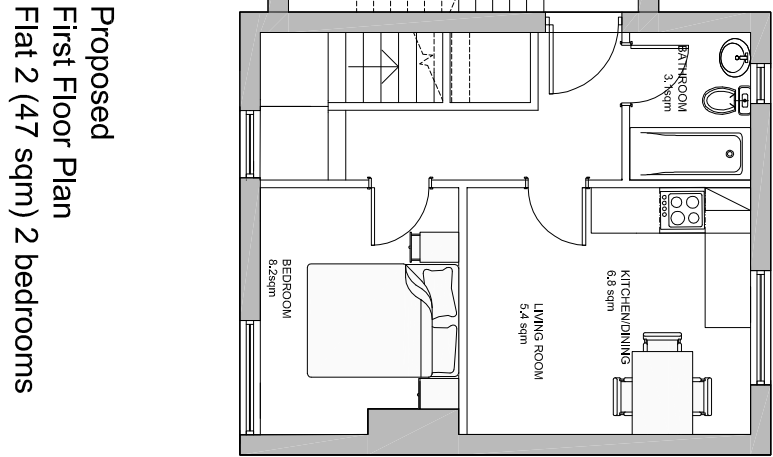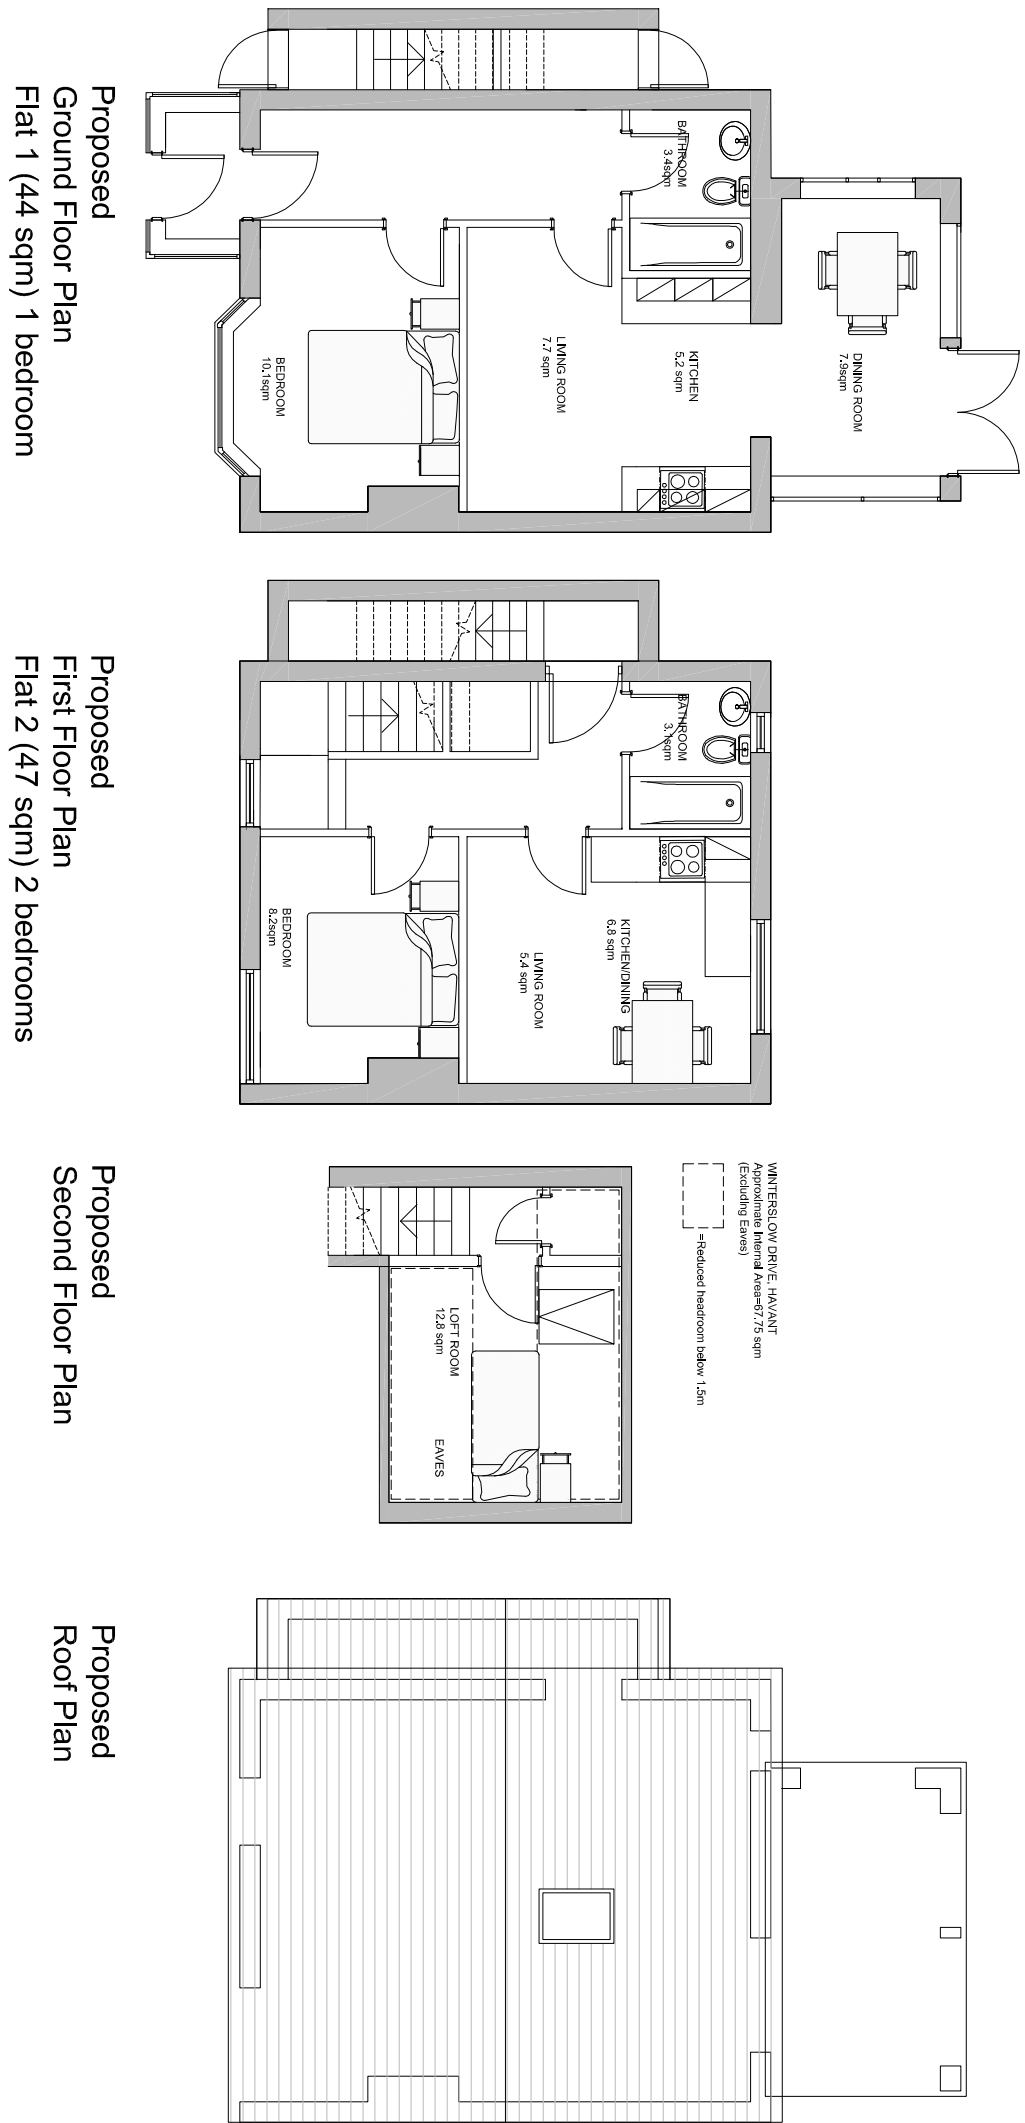

Site Plan - Proposed
Scale 1:200 @ A1




Site Plan - Existing
Scale 1:200 @ A1

Floor Plans Scale 1:100 @ A1

project	64 Winterslow Drive Havant
detail	Proposed conversion Plans
drawn	IR
checked	HM
date	May 17
at scale	a3 scale
1:100	1:200
rev	28020-PD100 B

pdp architecture llp
chartered architects town planning
interior design consultants
2 beechworth road havant
hampshire po9 1ax
tel 023 9248 1100
fax 023 9247 5050
email pdp@pdp-architects.co.uk
www.pdp-architects.co.uk

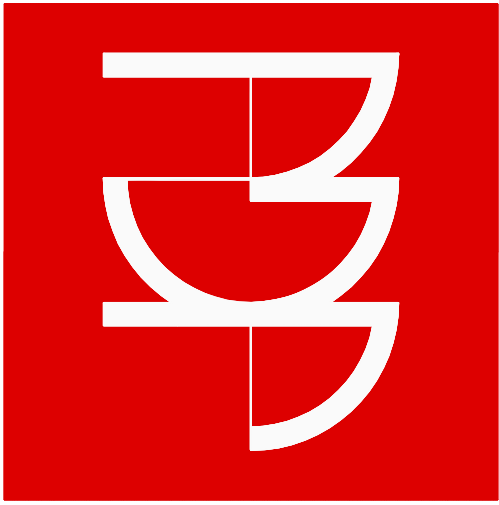

PLANNING

Mr Cleverley

client