




Proposed material sample

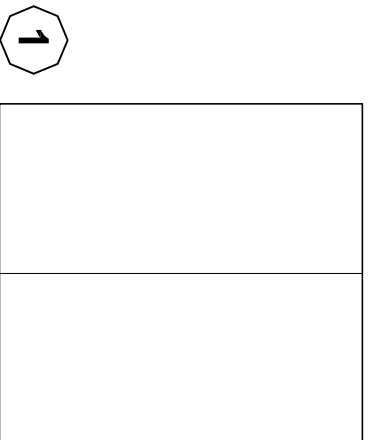


White timber windows

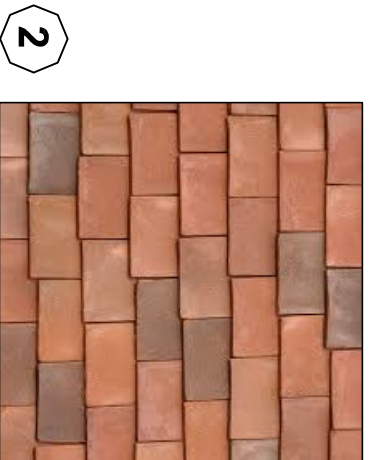


Clay roof tiles / tile hanging

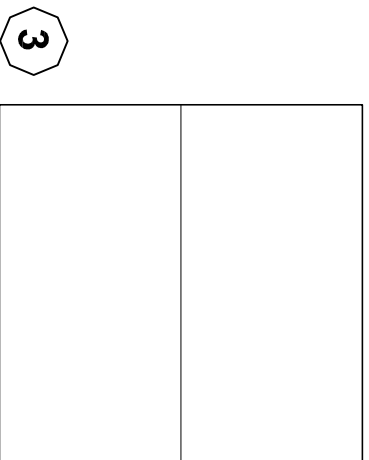


Red stock bricks

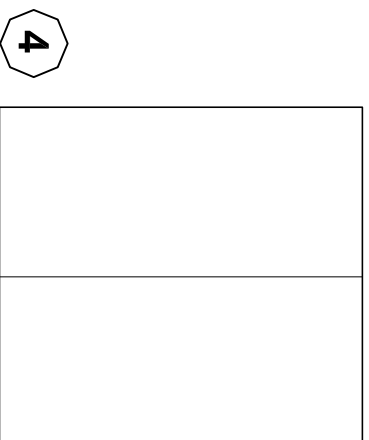


Timber garage doors

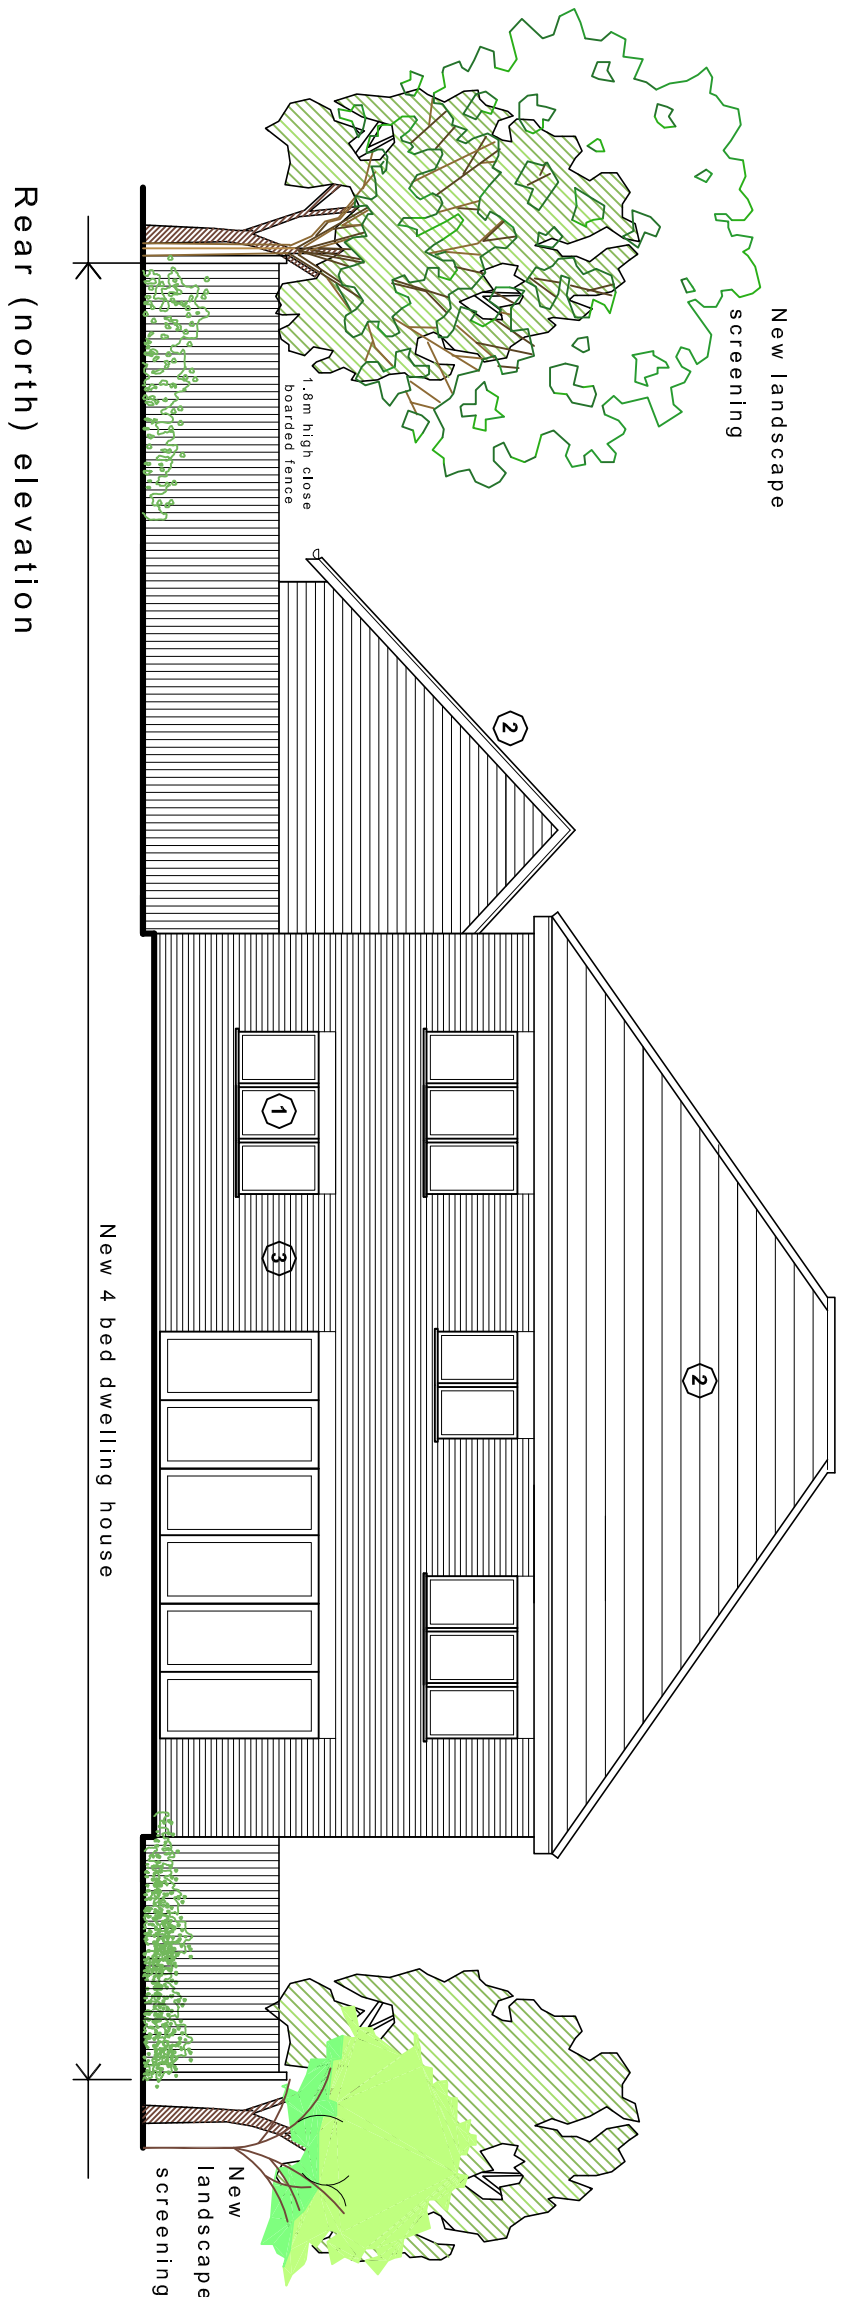


Rear (north) elevation

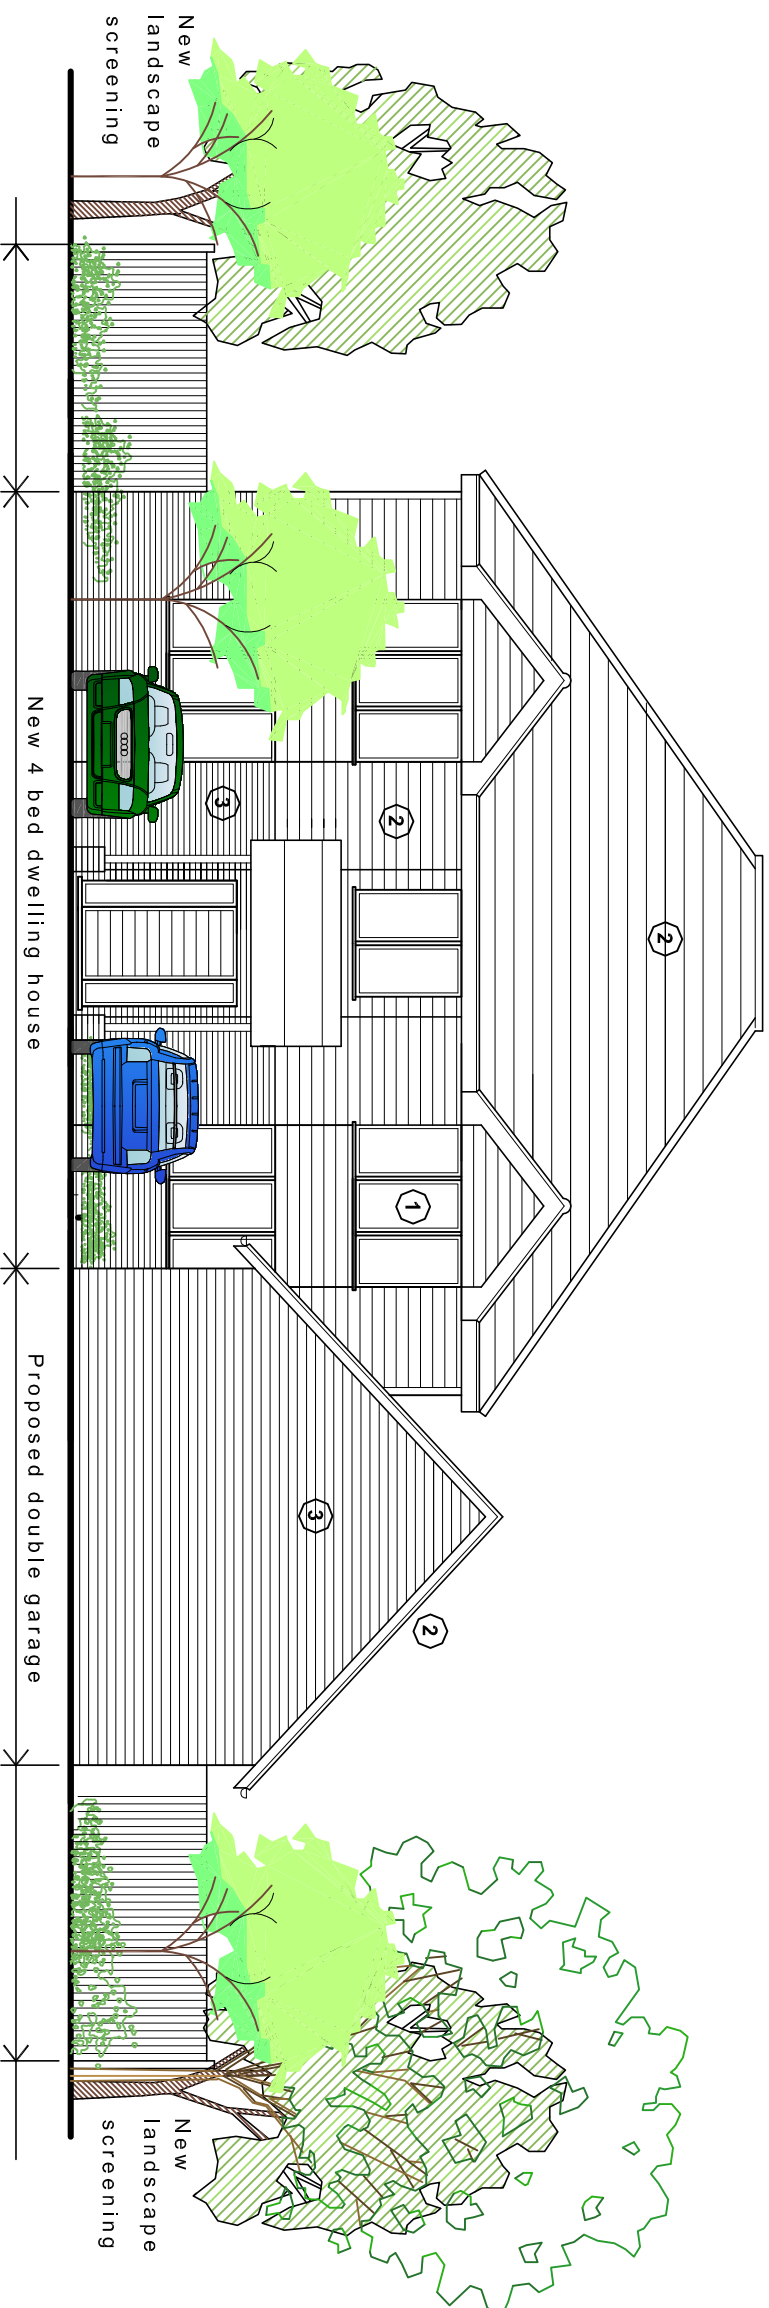


Rear (north) elevation

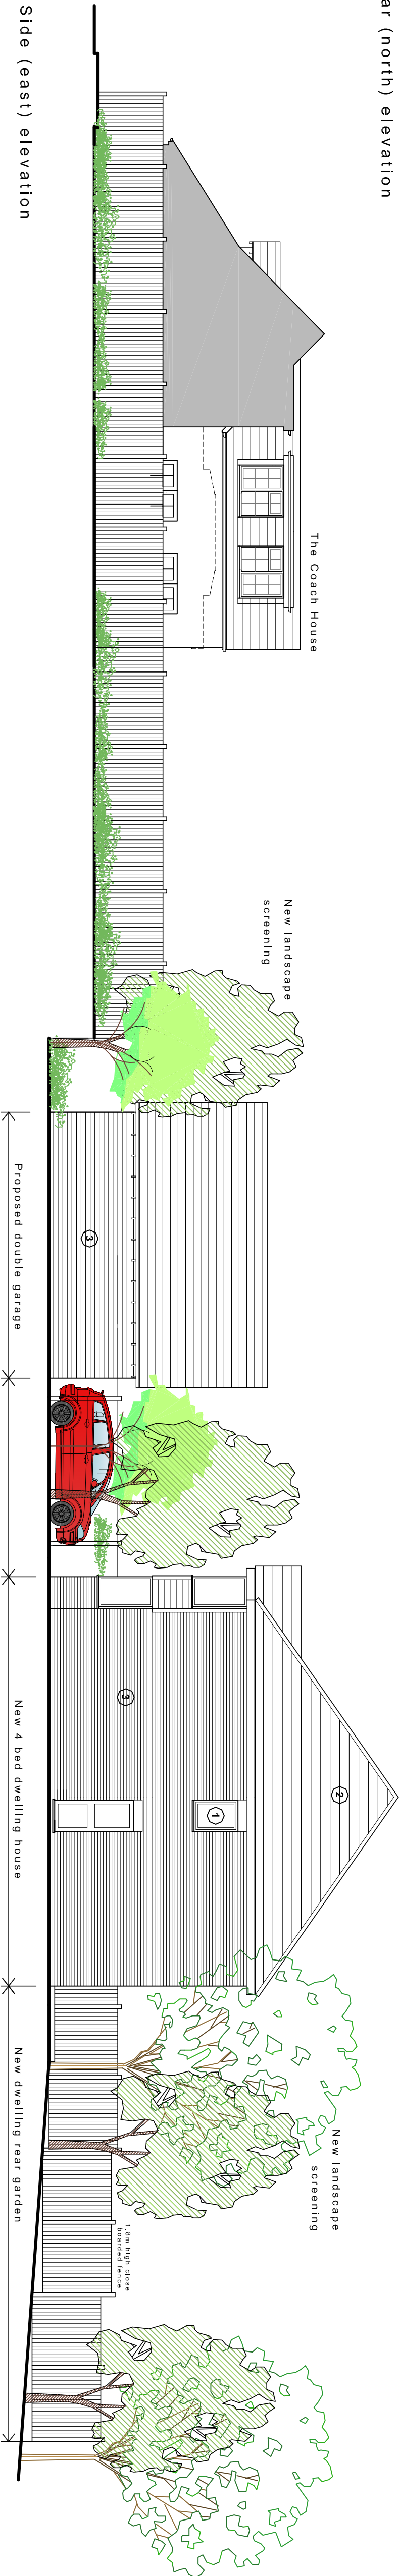


Side (east) elevation

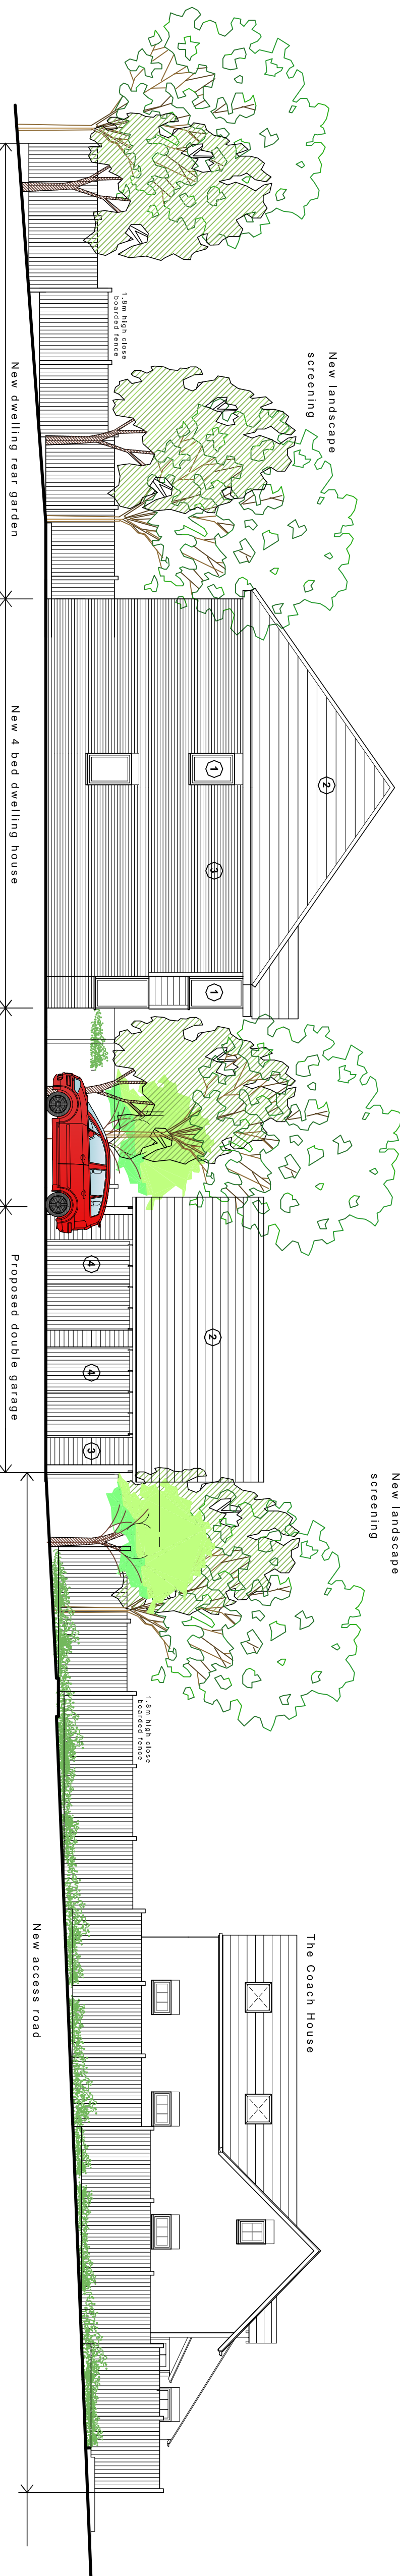

Side (east) elevation

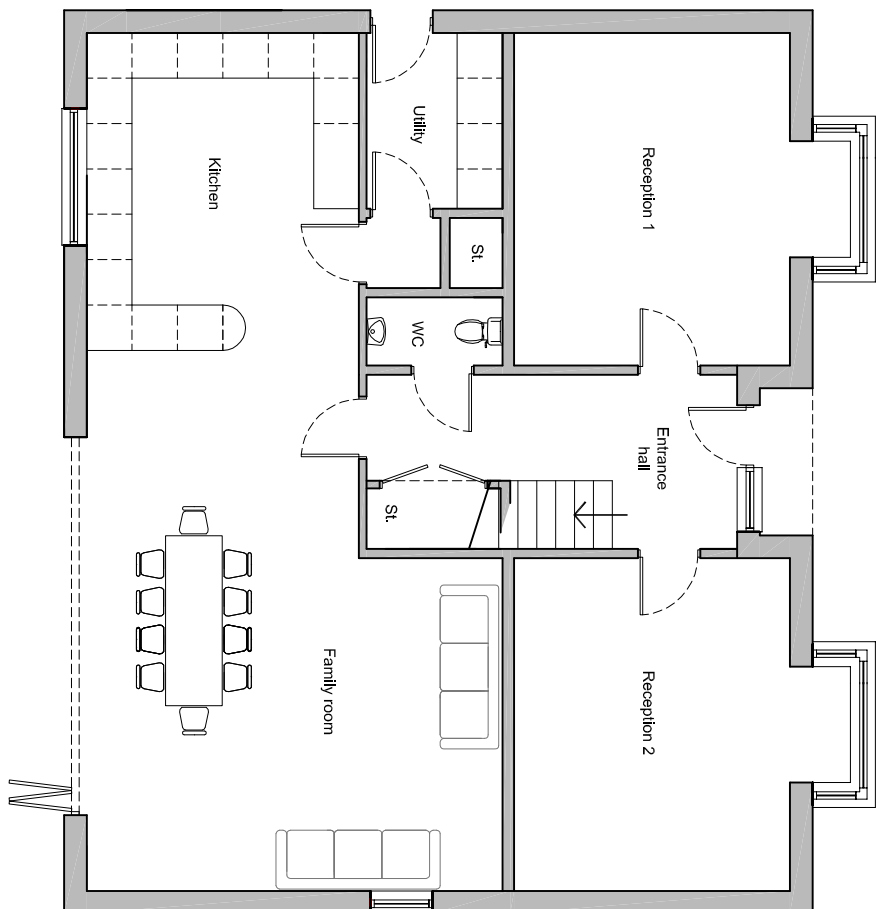


First floor

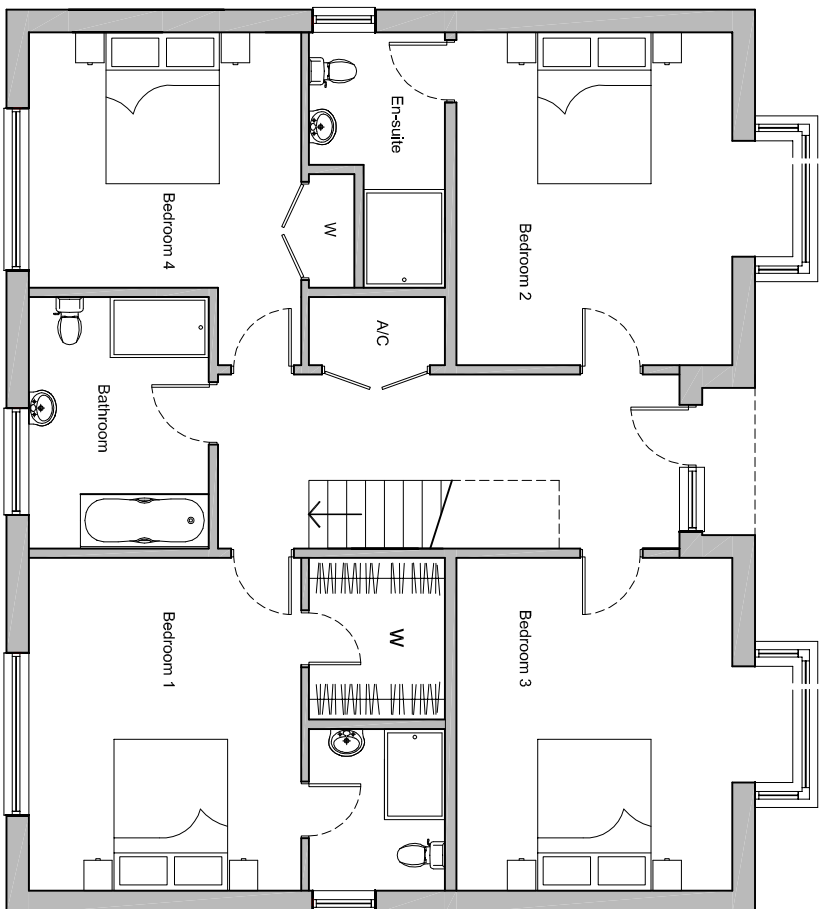

Ground floor

Proposed floor plans

scale 1:100

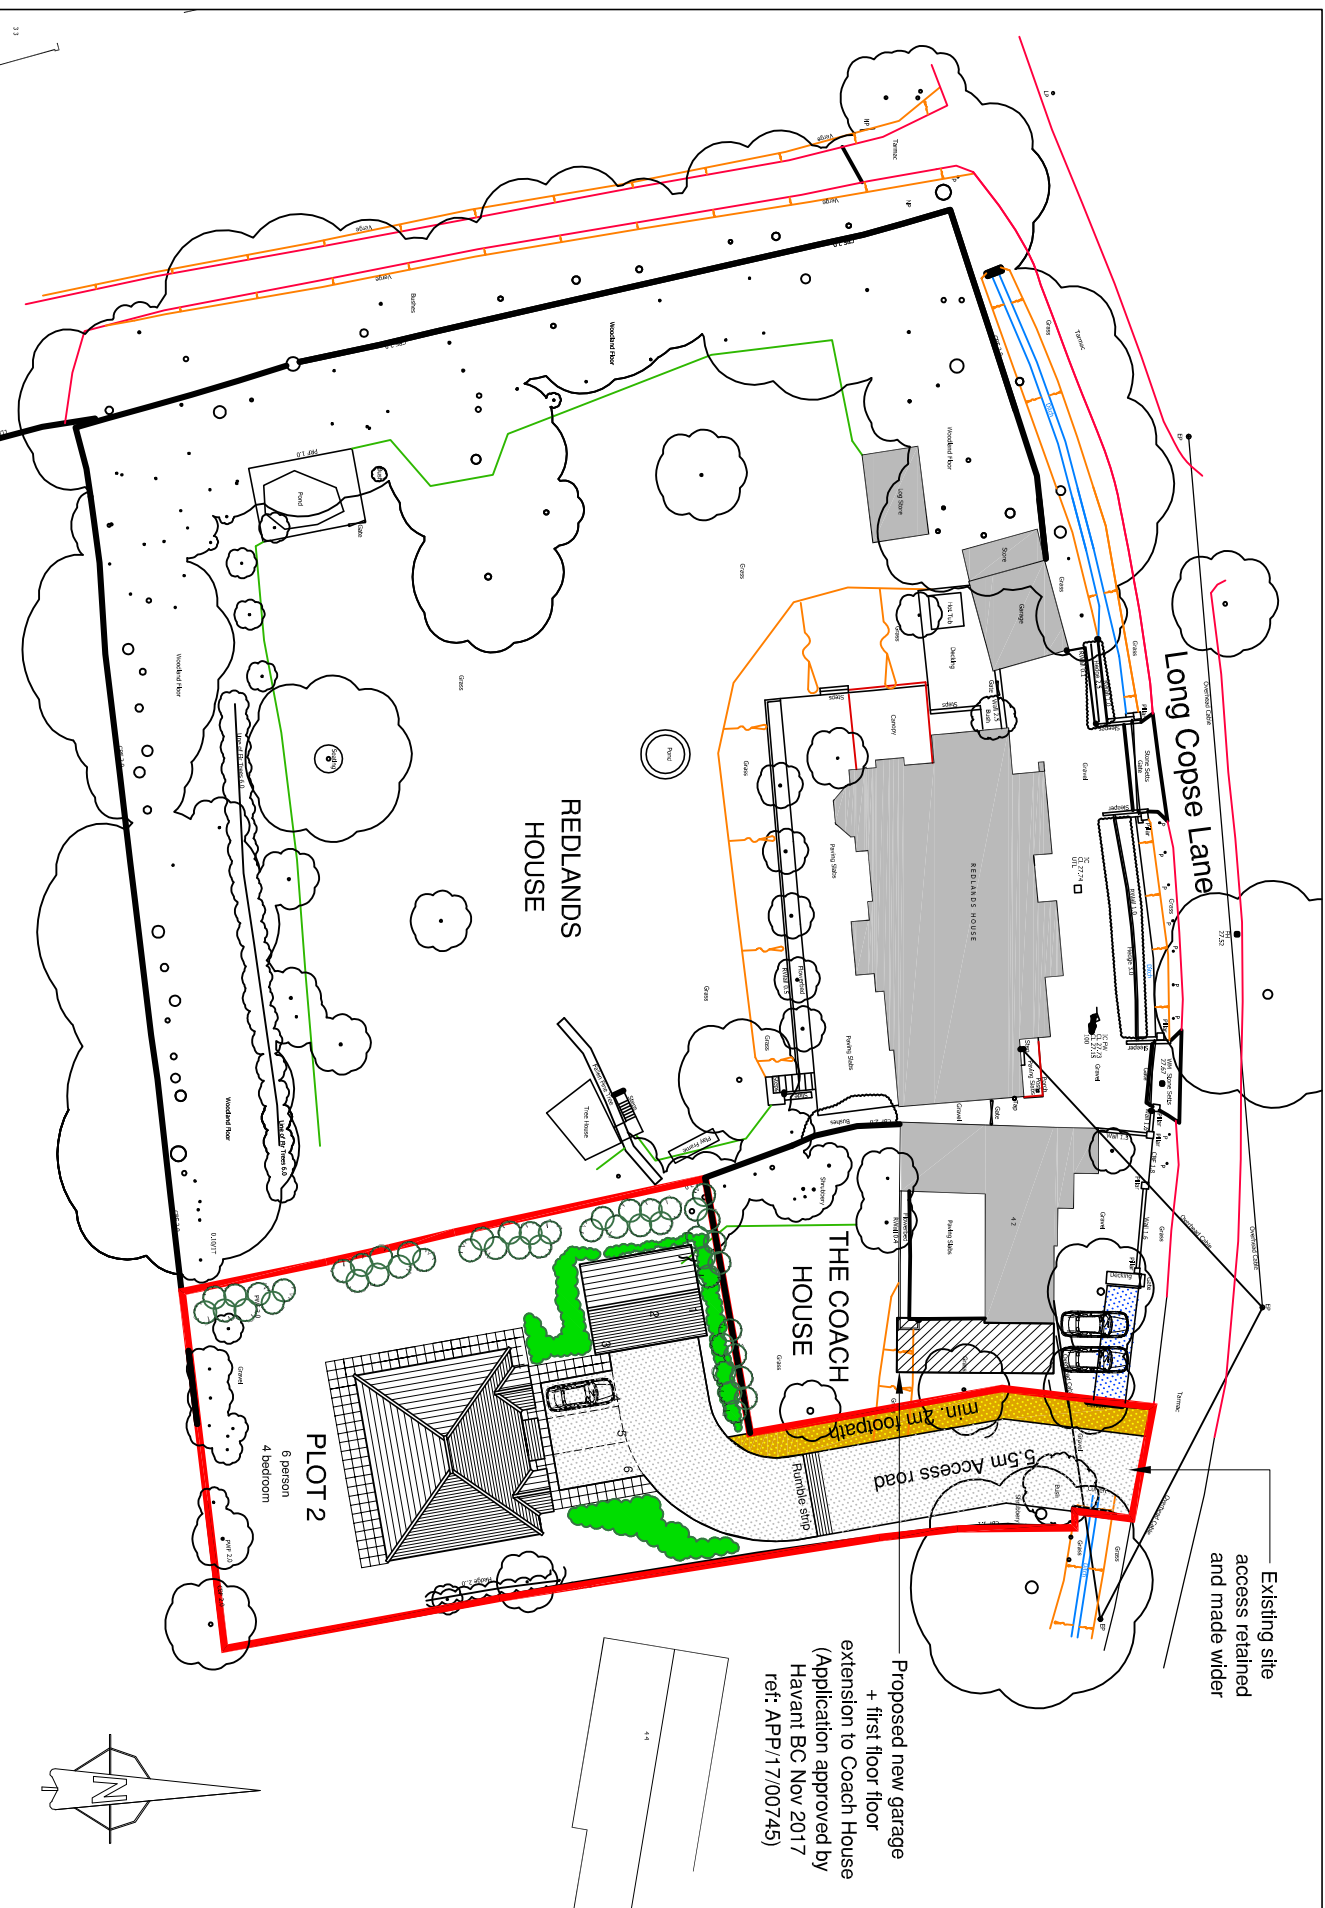


Proposed site plan

scale 1:500

Room floor areas:	
Ground floor:	15 m/sq
Kitchen	34m/sq
Dining/family rm	17 m/sq
Reception 1	17 m/sq
Reception 2	6m/sq
Utility	1,6 m/sq
WC	1,6 m/sq
First floor:	
Bed 1	24 m/sq
Bed 2	21 m/sq
Bed 3	17/sq
Bed 4	14 sq/m
Bath	8 m/sq
Total floor area:	215 m/sq

Schedule of accommodation	
6 person /4 bedroom house -	215m² - 1 no
Total	1 no
Site area -	607m²
Dwelling parking	
Garage	2 no
3 spaces in forecourt	3 no
Total site parking	5 no

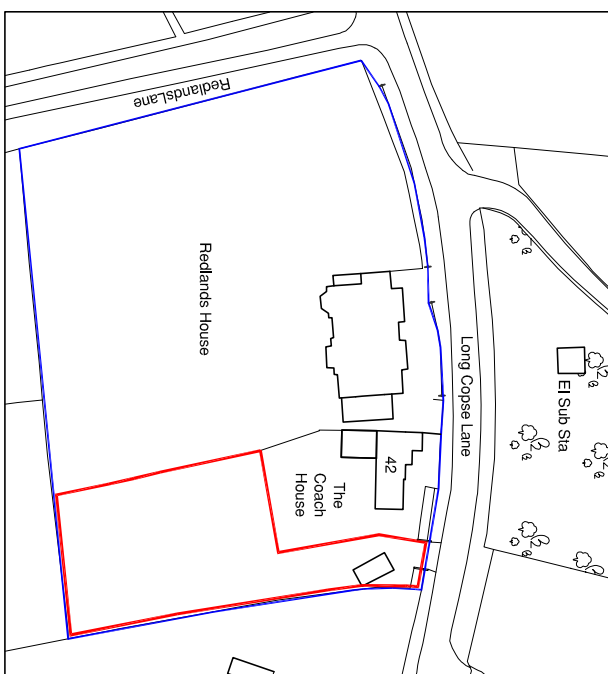

Location plan

scale 1:1250

Ordnance Survey, (c) Crown Copyright 2017. All rights reserved. Licence number 100022432