


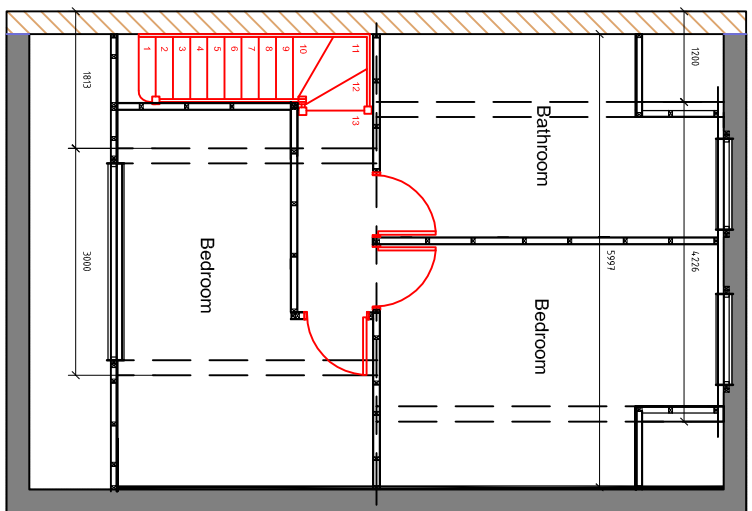
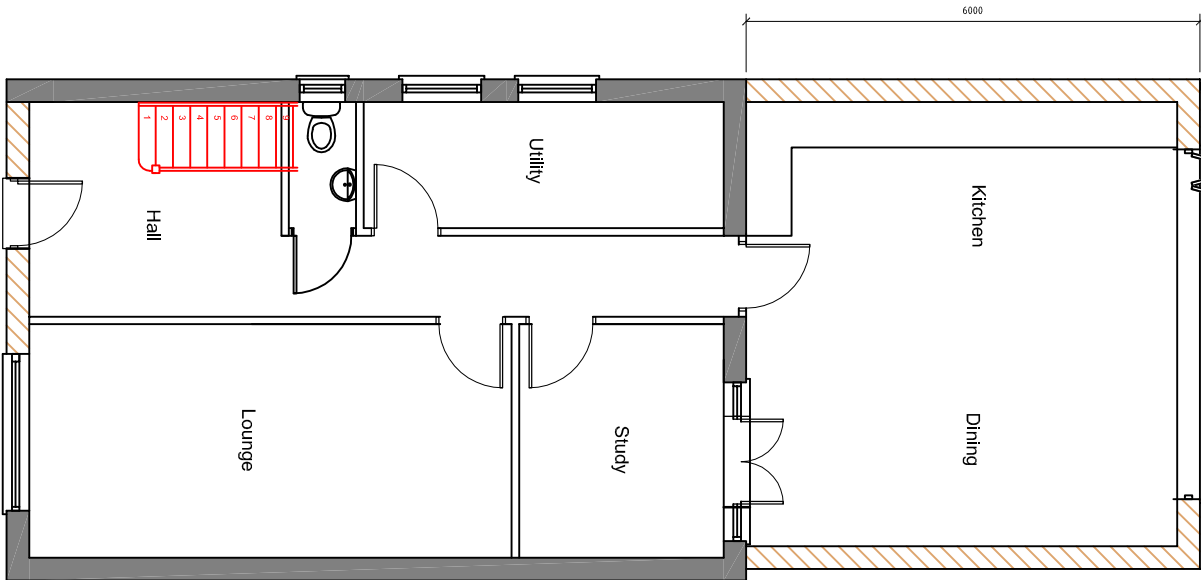


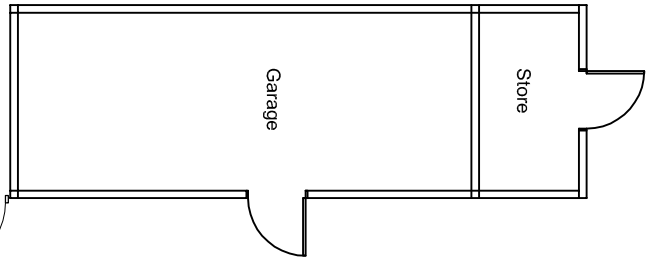


Proposed Floor Plans

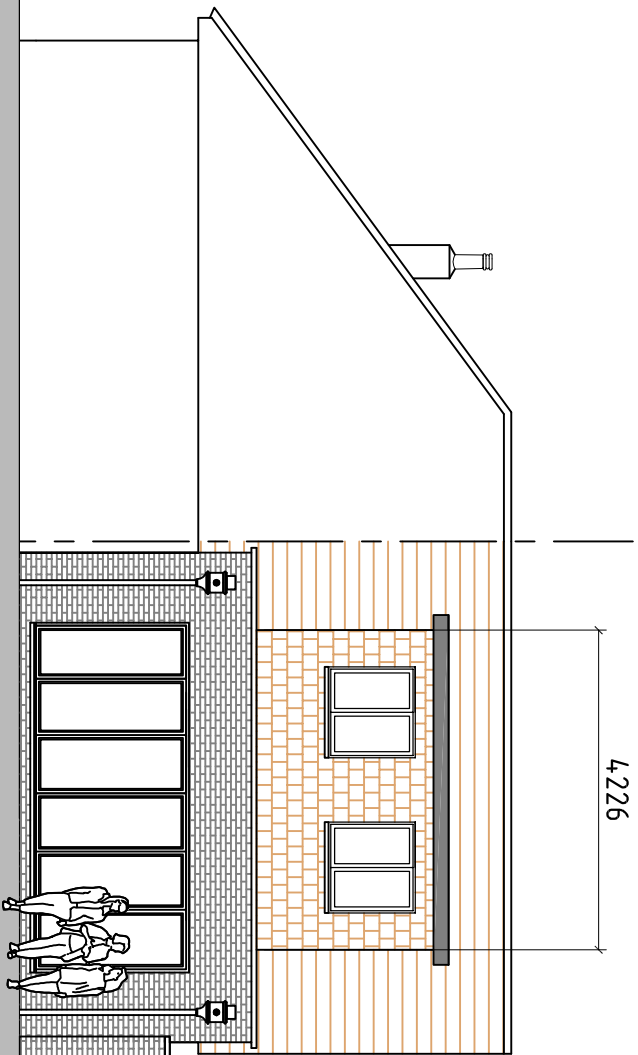


North Elevation

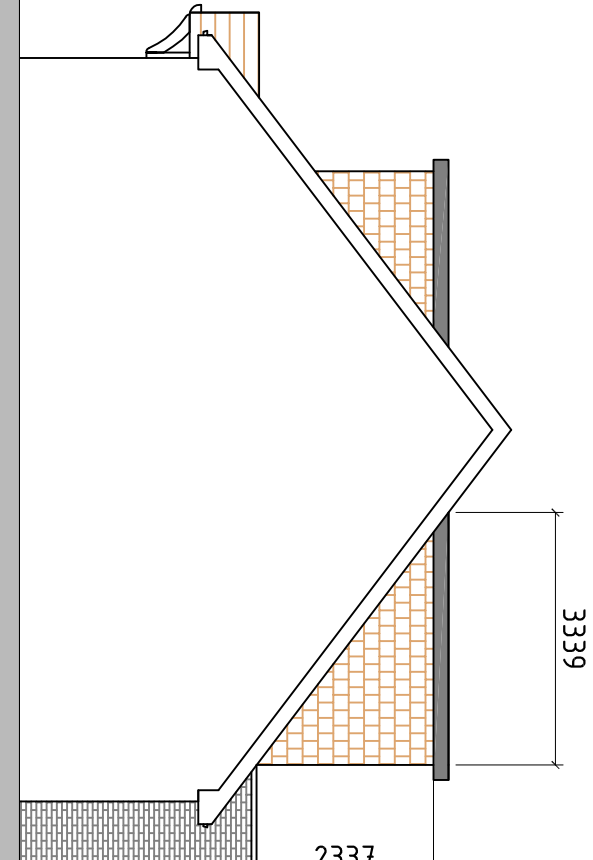

East Elevation

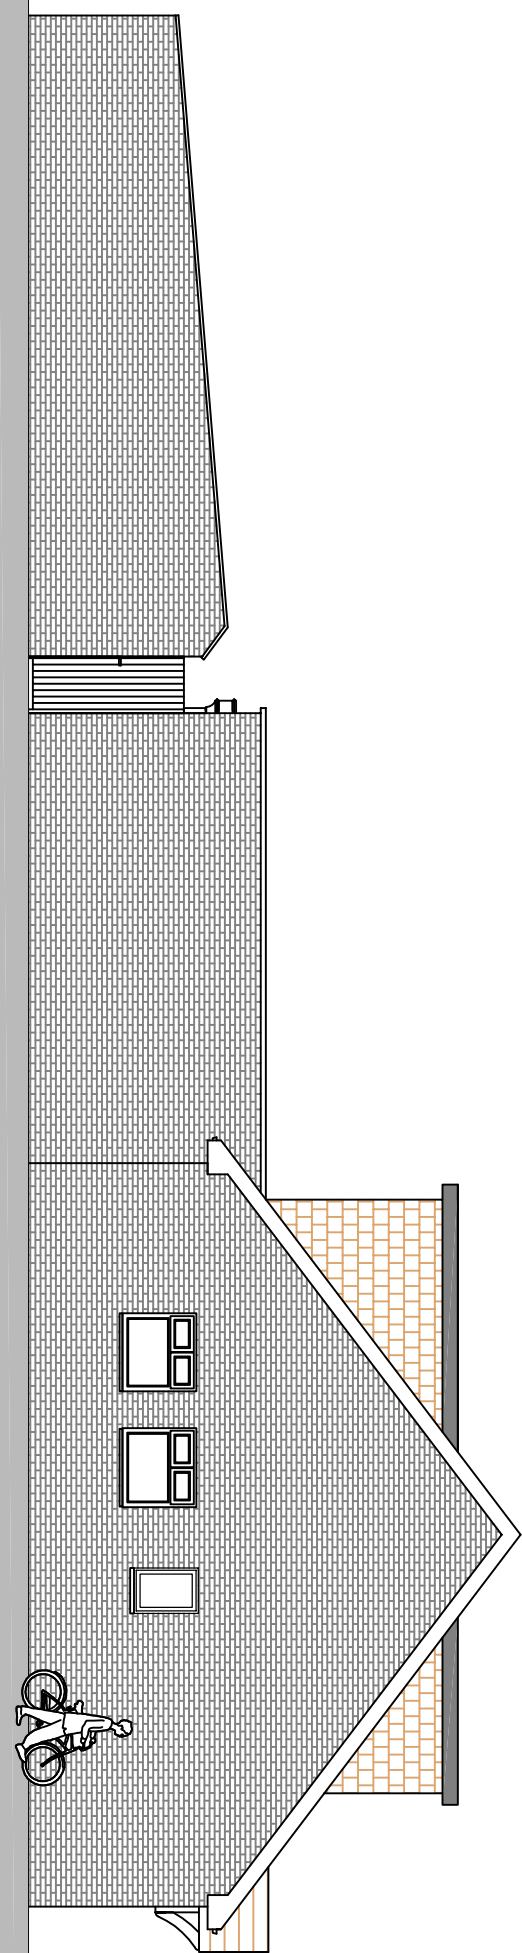



West Elevation

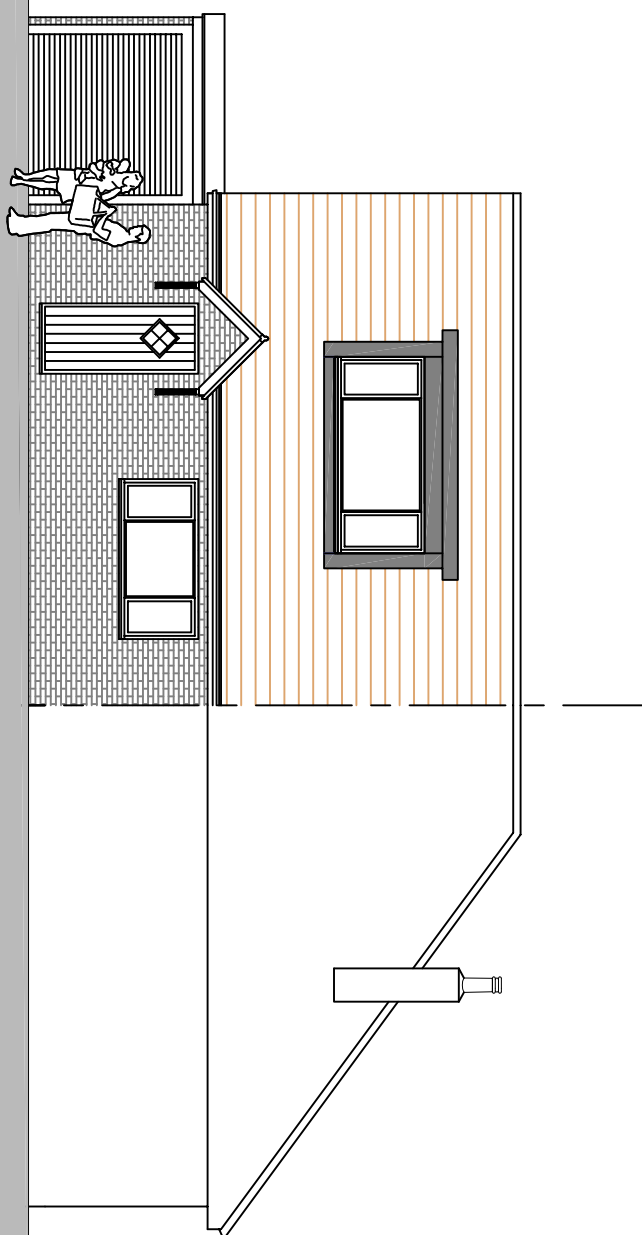

South Elevation

Proposed Elevations

Existing Elevations

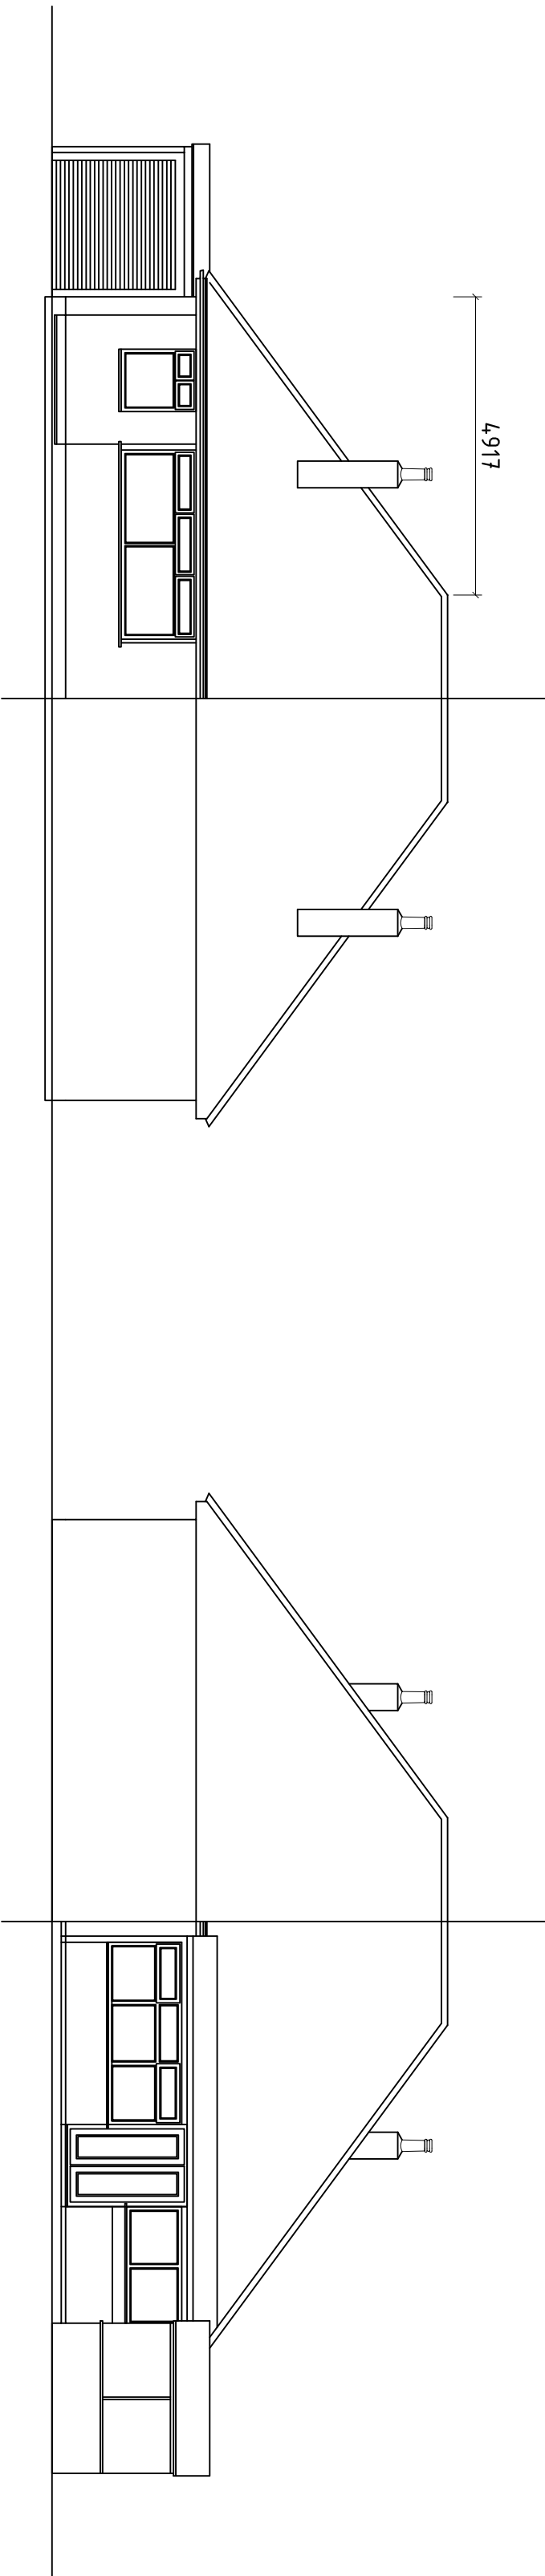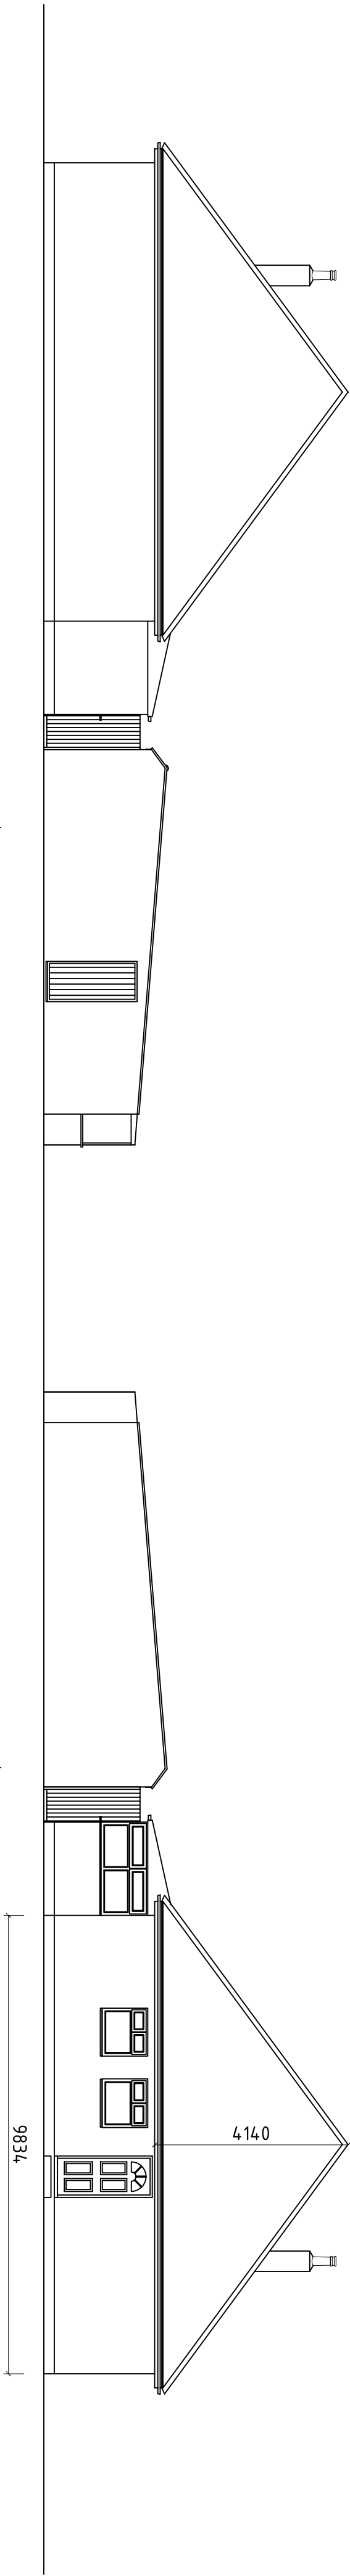

Revision	Description	Date	Drawn By
01	Revised rear dormer size	30/01/18	CFA

Project :

Mr & Mrs A Tullett
34 Shillinglee
Waterlooville
Hampshire

Proposed Floor Plans & Elevations

Chris Flint Associates Ltd
CHARTERED SURVEYORS - PROJECT MANAGERS
DEVELOPMENT CONSULTANTS

Drawn By	Date	SHEET SIZE	Approved By
CFA	30/01/18	A1	CFA

Drawn By	Date	Revision	Scale
CFA	FULL	02	01

PLANNING

2 Emerald Close Waterlooville, Hants PO7 7NZ
Tel: 023 92 43248 Fax: 023 92 35854
Email: chris@flintassociates.co.uk