
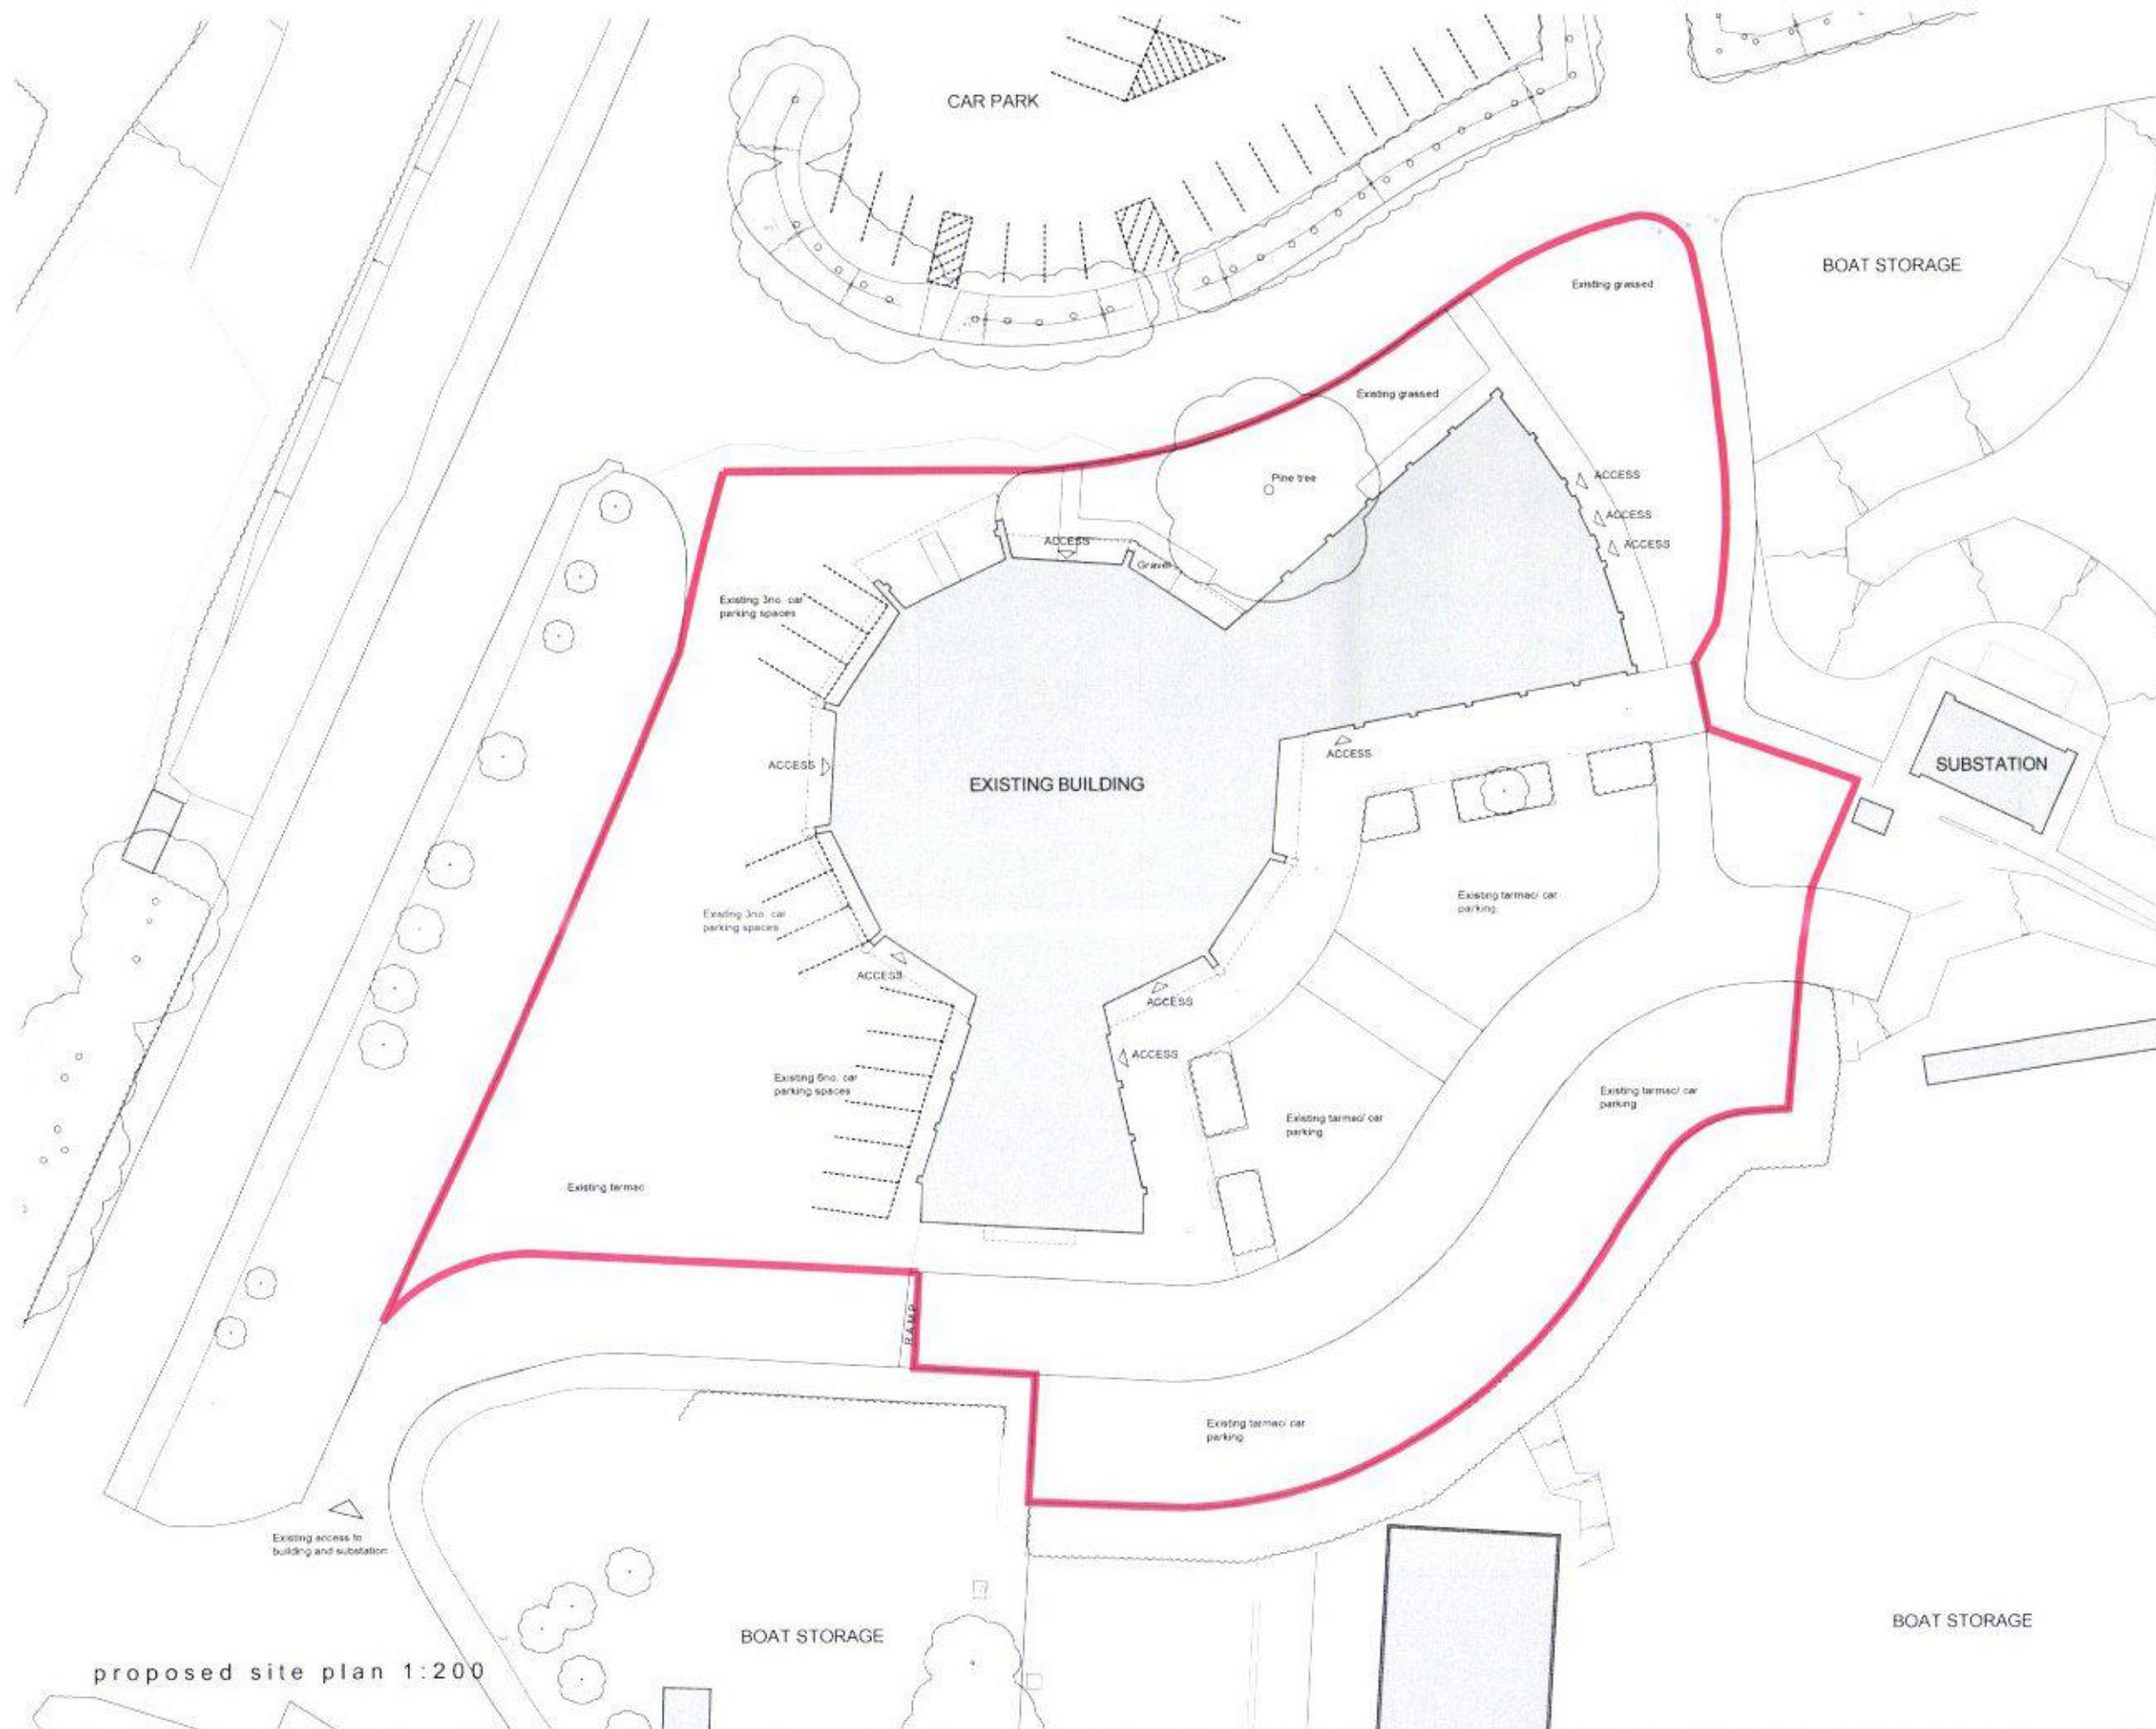


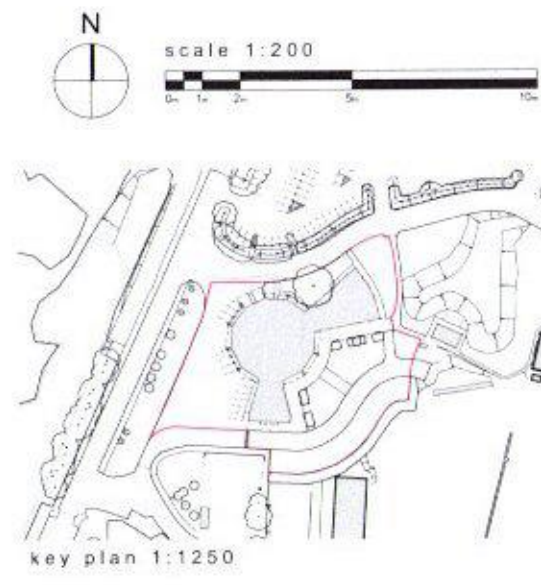

- key:
- Existing Landscape Finishes
- Grass
 - Hedges
 - Paving slabs
 - Brick paving slabs
 - Tarmac
 - Existing trees - various sizes and types
- Refer to Digital Terrain Surveys LLP Land Survey Partnership
Topographical Survey dwg. DT5270114-304 dated January 2014

HAVANT BOROUGH
COUNCIL

22 SEP 2017

RECEIVED

proposed site plan 1:200

Project name: Northney Marina, Hayling Island PO11 0NH	Project no.: 17024	Drawing no.: P210	Revision: 1	Status: PLANNING	This drawing is copyright of Cover Storey Architects LLP All dimensions must be verified on site prior to construction Do not scale this drawing except for planning application purposes
Drawing name: Proposed Site Plan	Scale @ A1 1:200 @ A1	Drawn by: JB	Checked by: DJS	Date: 16/08/2017	

Rev.	Description	by	check	date
REVISIONS				

Cover Storey
Architects

Cover Storey Architects LLP
Tel: 02392 006295

The Studio: 18 St Georges Avenue, Havant, PO9 2RX
info@coverstorey.co.uk

PO9 2RX
www.coverstorey.co.uk