



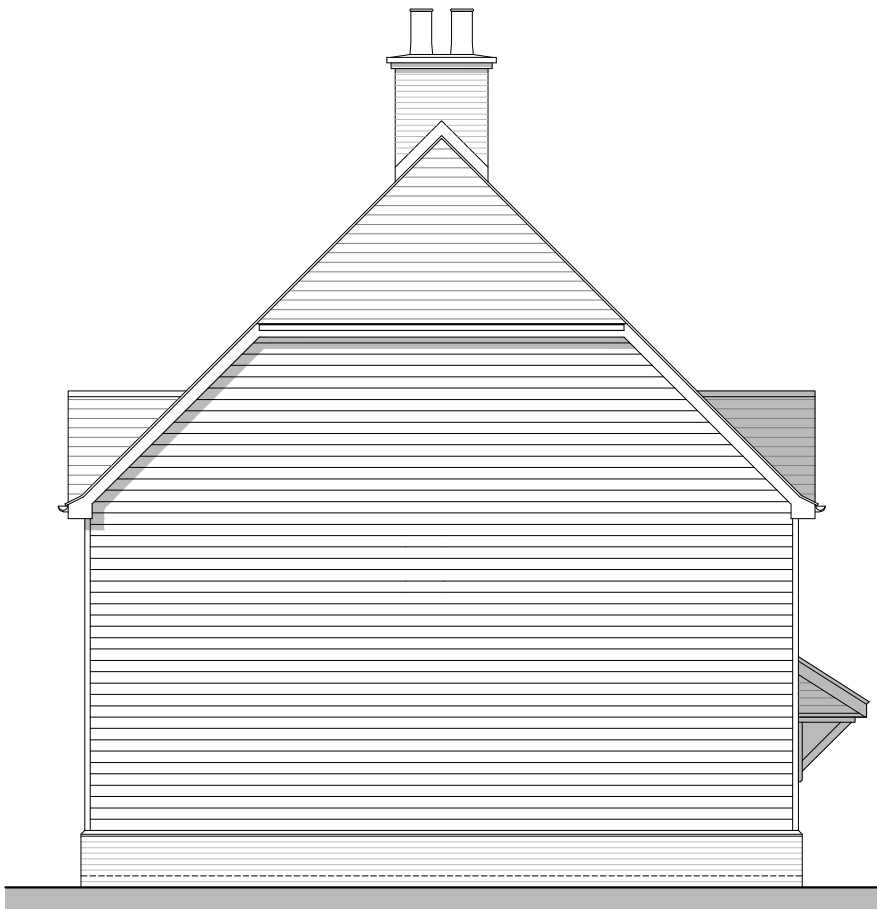

Plot 72  
Side Elevation A

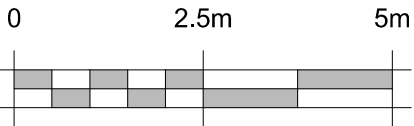

Olive Plots - 72, 73, 74  
Birch Plots - 75, 76

Olive Floor Area :  
GF: 35.25 sqm 379.43 sq ft  
FF: 35.25 sqm 379.43 sq ft  
TOTAL: 70.5 sqm 758.86 sq ft

Birch Floor Area :  
GF: 37.26 sqm 401.06 sq ft  
FF: 37.26 sqm 401.06 sq ft  
TOTAL: 74.52 sqm 802.13 sq ft



Front Elevation

|      |          |            |    |
|------|----------|------------|----|
| REV. | DATE     | REVISIONS: | By |
| x    | xx/xx/xx | xxxxx      | RB |

Planning

|                                     |       |                                                   |   |   |
|-------------------------------------|-------|---------------------------------------------------|---|---|
| CLIENT: Bellway Homes LTD ( Wessex) |       | PROJECT: Land West of Horndean Road Emsworth      |   | <div>Broadmede House<br/>Farnham Business Park<br/>Weydon Lane<br/>Farnham<br/>Surrey<br/>GU9 8QT<br/><br/>Tel. 01252 267878<br/>info@osparchitecture.com<br/>www.osparchitecture.com</div> <div><br/>O'KEEFE SCANLON LIMITED</div> |
| SCALE: 1:100 (A3 ORIGINAL)          |       | DRAWING: Block 72 - 76<br>Front & Side Elevations |   |   |
| DRAWN: KLH                          | 16386 | P269                                              | - |   |
| DATE: 23.06.17                      |       |                                                   |   |   |

© COPYRIGHT EXISTS ON THE DESIGNS AND INFORMATION SHOWN ON THIS DRAWING  
This drawing may be scaled or cross referenced to the scale bar for planning application purposes only. Do not scale for any other purpose, use figured dimensions only. Subject to site survey and all necessary consents.  
All dimensions to be checked by user and any discrepancies, errors or omissions to be reported to the Architect before work commences. This drawing is to be read in conjunction with all other relevant materials.