



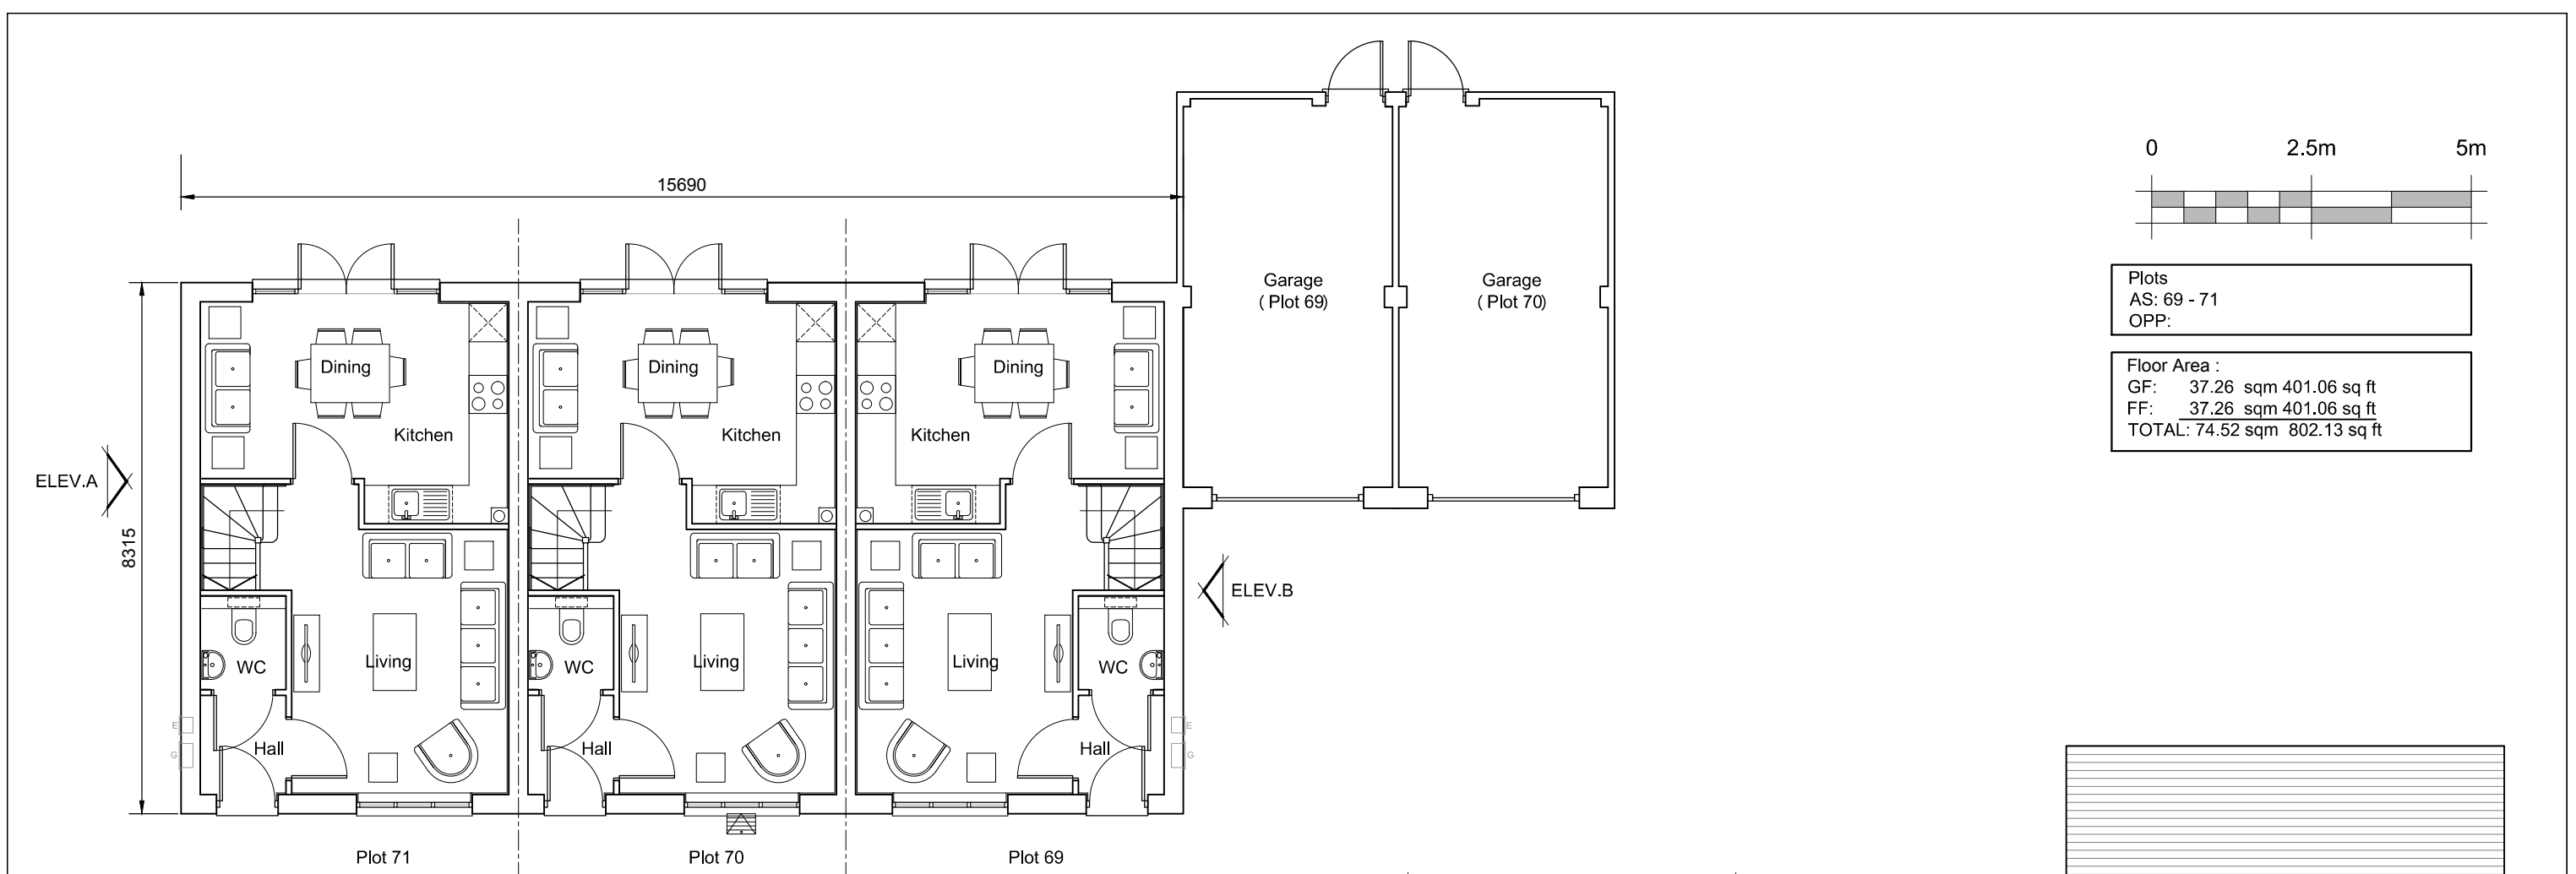

Ground Floor Plan

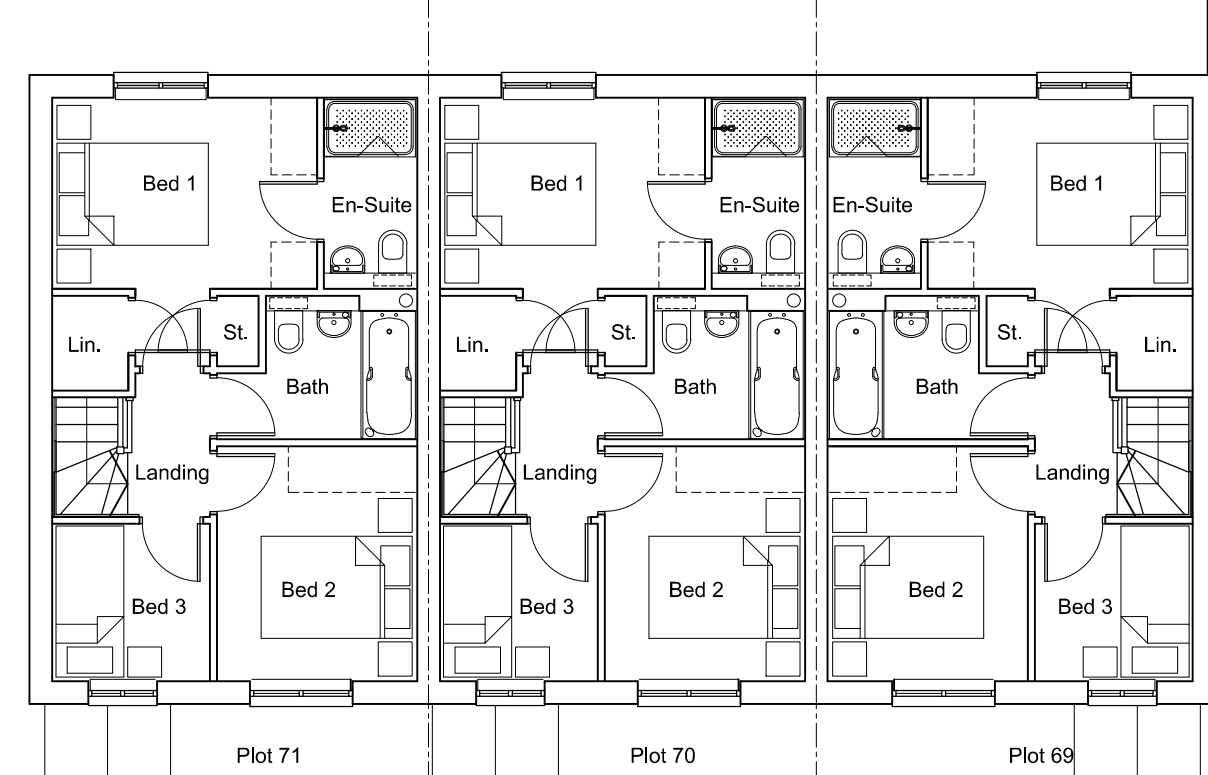

First Floor Plan

REV.		DATE		REVISIONS:		By		Planning																	
x		xx/xx/xx		xxxxxx		XX																			
© COPYRIGHT EXISTS ON THE DESIGNS AND INFORMATION SHOWN ON THIS DRAWING This drawing may be scaled or cross referenced to the scale bar for planning application purposes only.Do not scale for any other purpose,use figured dimensions only.Subject to site survey and all necessary consents. All dimensions to be checked by user and any discrepancies,errors or omissions to be reported to the Architect before work commences.This drawing is to be read in conjunction with all other relevant materials.										CLIENT:		Bellway Homes LTD (Wessex)				PROJECT:		Bartons Road, Havant							
										SCALE:		1:100		(A3 ORIGINAL)				DRAWING:		Cherry - Block Plan Terrace Plans					
										DRAWN:		KLH		17300				P138		—					
DATE:		Jan 2018																							
																						Broadmede House Farnham Business Park Weydon Lane Farnham Surrey GU9 8QT Tel. 01252 267878 info@osparchitecture.com www.osparchitecture.com		 O'KEEFE SCANLON LIMITED	