

Plots 12, 32, 47, 56, 64, 99
Handed: 12, 32, 47


Floor Area :
GF: 47.16 sqm 507.63 sq ft
FF: 47.16 sqm 507.63 sq ft
TOTAL: 94.32 sqm 1015.26 sq ft



Front Elevation




Side Elevation A

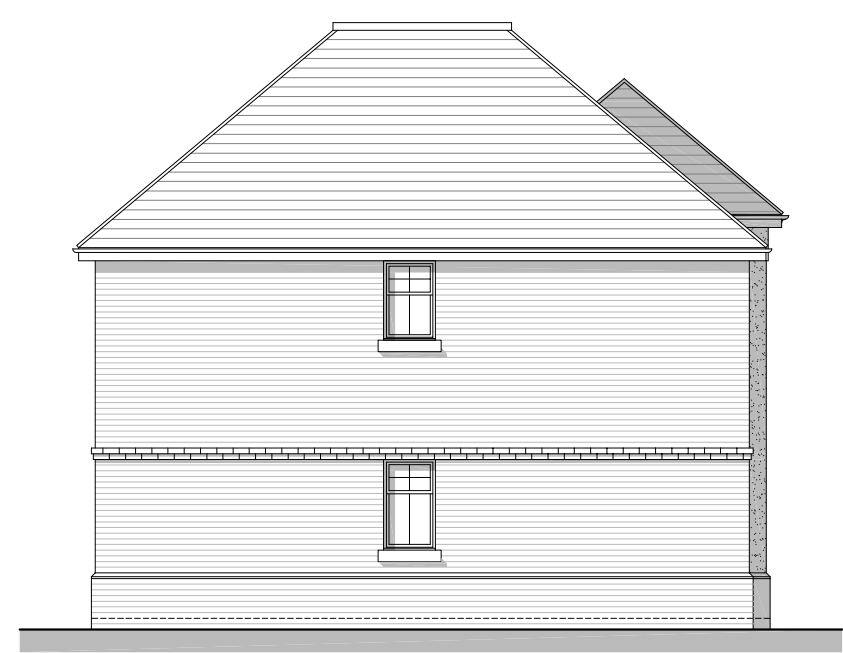

Rear Elevation



Side Elevation B

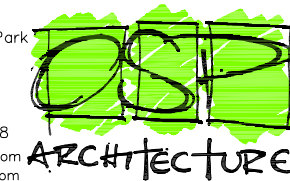REV. DATE		REVISIONS: xxxxxx	By XX	Planning	CLIENT: Bellway Homes LTD (Wessex)		PROJECT: Land West of Horndean Road Emsworth		Broadmede House Farnham Business Park Weydon Lane Farnham Surrey GU9 8QT Tel. 01252 267878 info@osparchitecture.com www.osparchitecture.com  O'KEEFE SCANLON LIMITED
x	xx/xx/xx				SCALE: 1:100 (A3 ORIGINAL)		DRAWING: Japonica V1 – 3 Bed House Elevations		
DRAWN: KLH		DATE: 16.03.17			16386		P218		—

© COPYRIGHT EXISTS ON THE DESIGNS AND INFORMATION SHOWN ON THIS DRAWING
This drawing may be scaled or cross referenced to the scale bar for planning application purposes only. Do not scale for any other purpose, use figured dimensions only. Submitter to site to verify all necessary consents.
All dimensions to be checked by user and any discrepancies, errors or omissions to be reported to the Architect before work commences. This drawing is to be read in conjunction with all other relevant materials.