



This drawing is the copyright of **Alcove Architecture Ltd**
All dimensions must be checked on site prior to construction
Do not scale this drawing except for Planning Application purposes
Contractor to undertake work in full compliance with statutory requirements

Rev	Amendments	Date
A	Updated to suit client comments	17/07/17
B	Updated to suit client comments	19/07/17

 

Notes:
Ordnance Survey supplied by Messrs Mapserve
Landscape and furniture shown indicatively
Building survey provided by client
New shown in green. Demolition in light grey dash

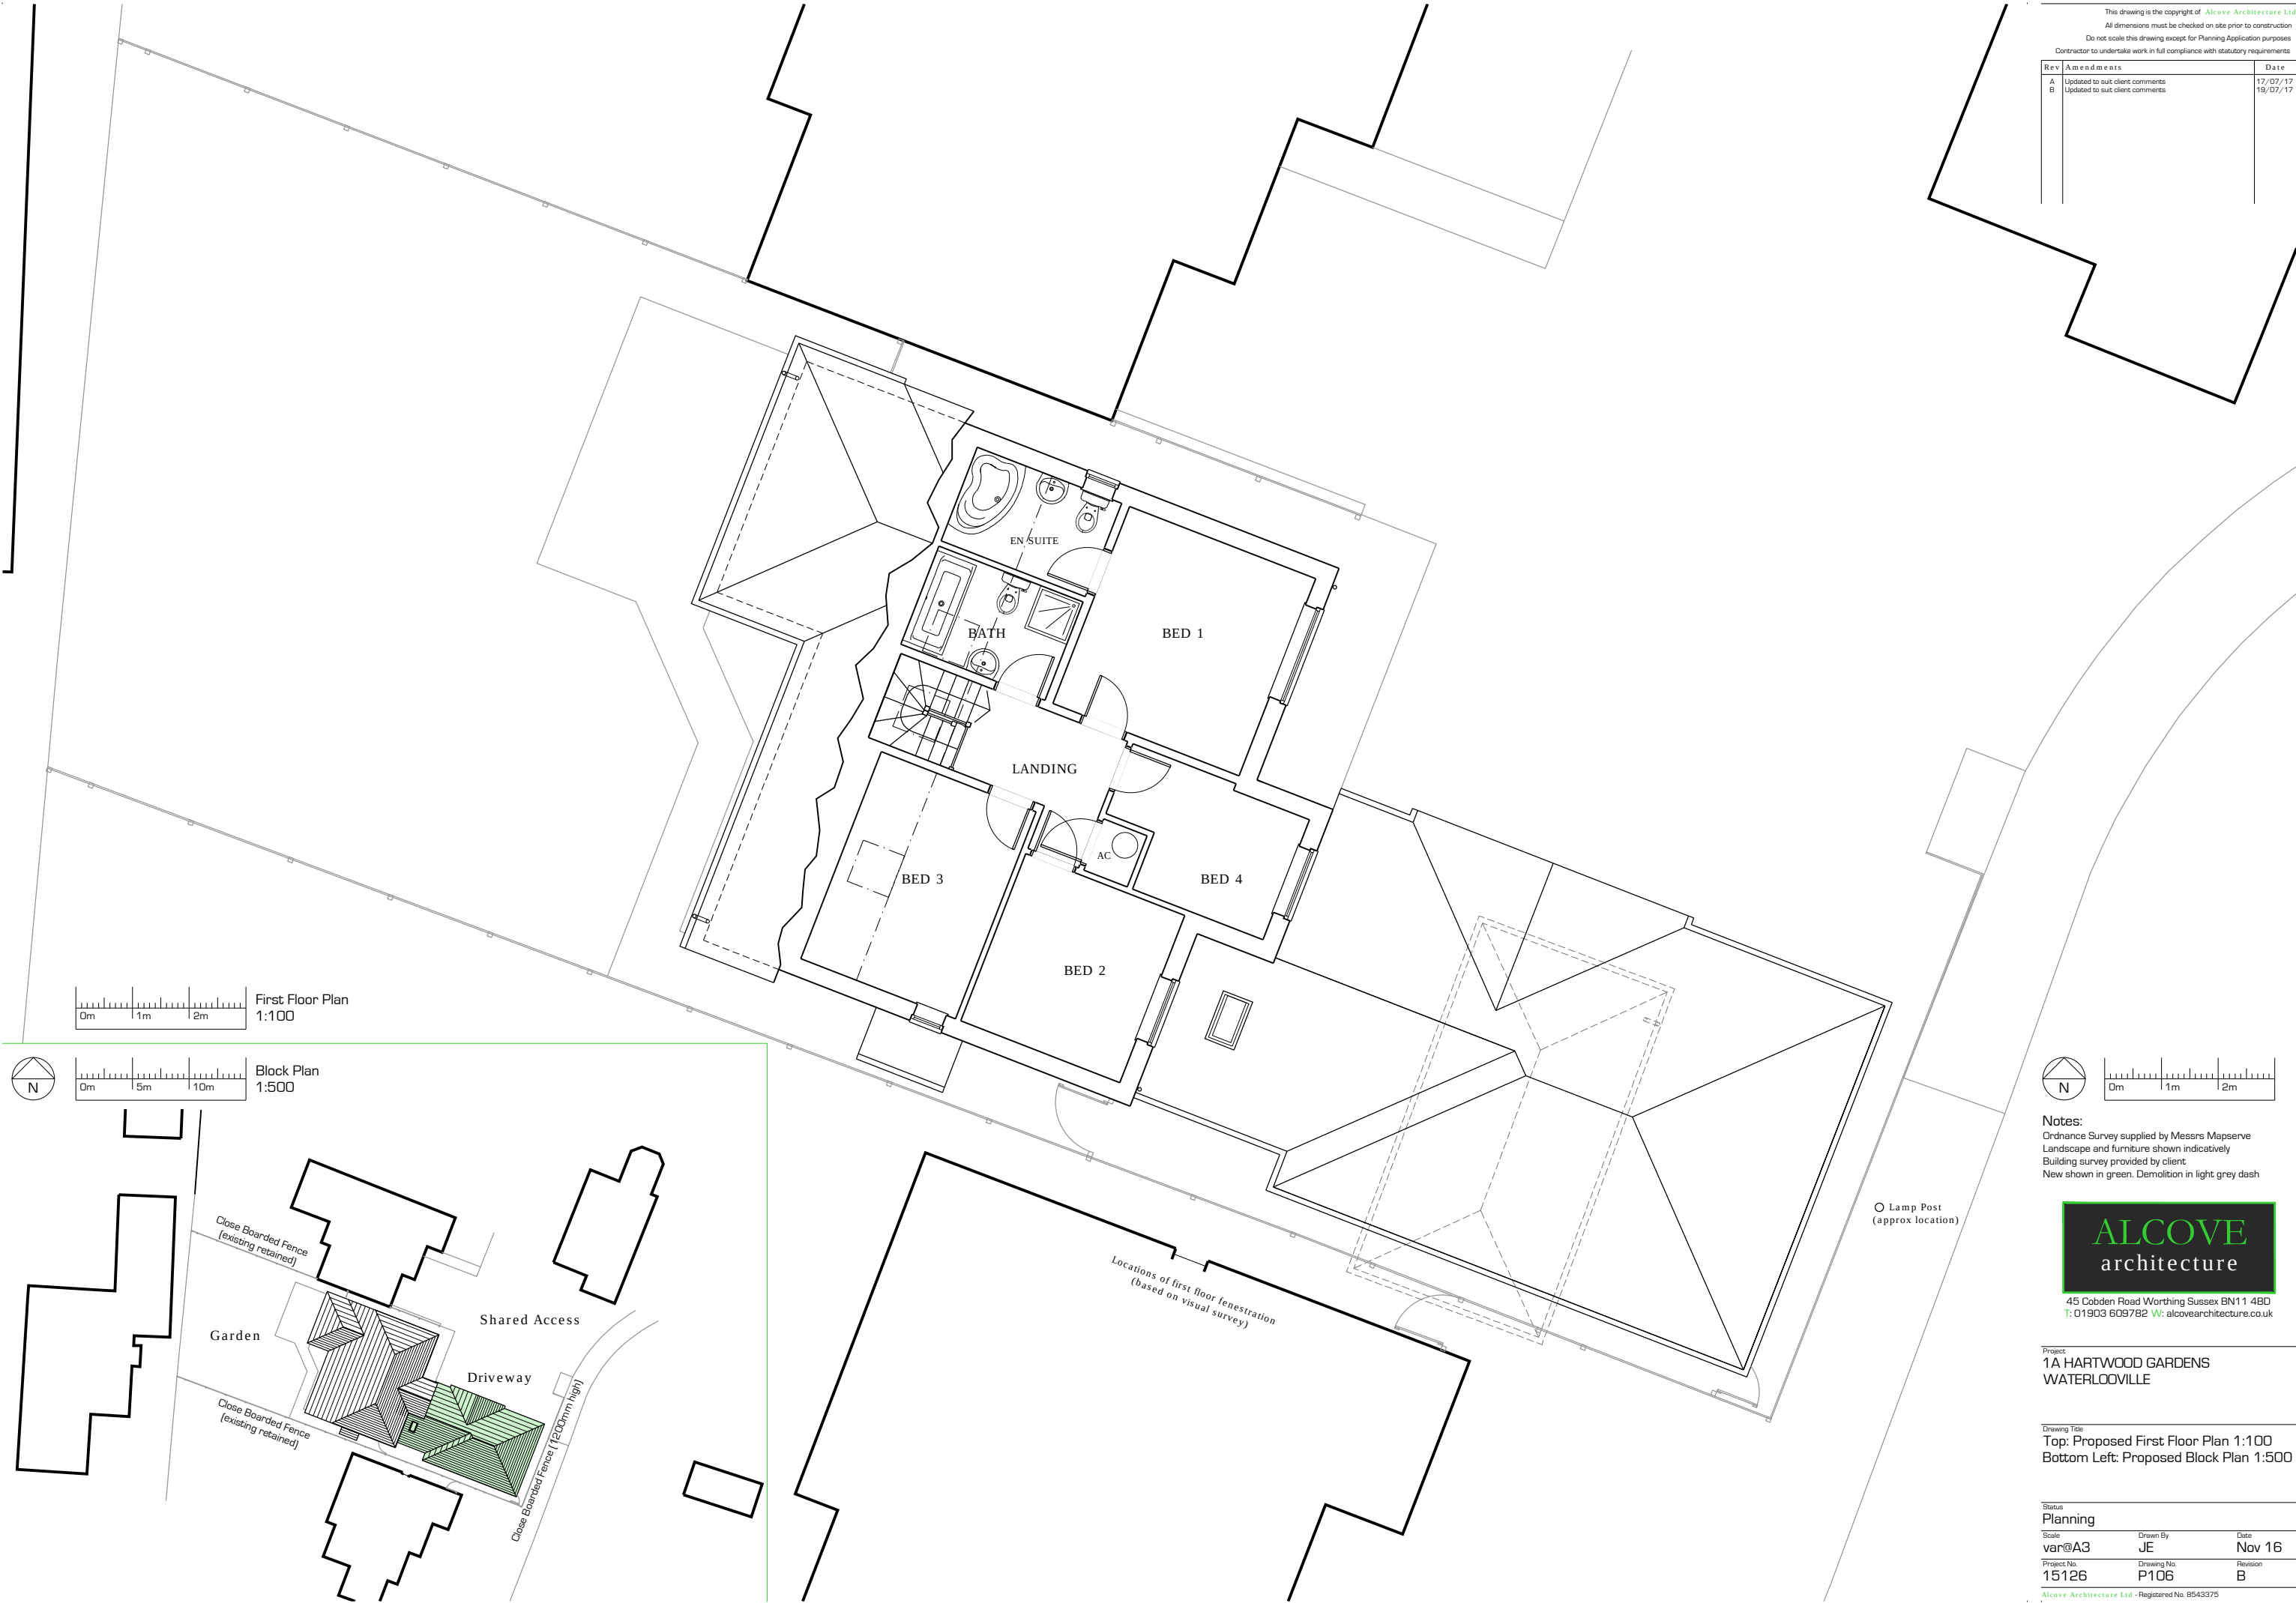

45 Cobden Road Worthing Sussex BN11 4BD
T: 01903 609782 W: alcovearchitecture.co.uk

Project
**1A HARTWOOD GARDENS
WATERLOOVILLE**

Drawing Title
**Top: Proposed First Floor Plan 1:100
Bottom Left: Proposed Block Plan 1:500**

Status		
Planning		
Scale	Drawn By	Date
var@A3	JE	Nov 16
Project No.	Drawing No.	Revision
15126	P106	B

Alcove Architecture Ltd - Registered No. 8543375