

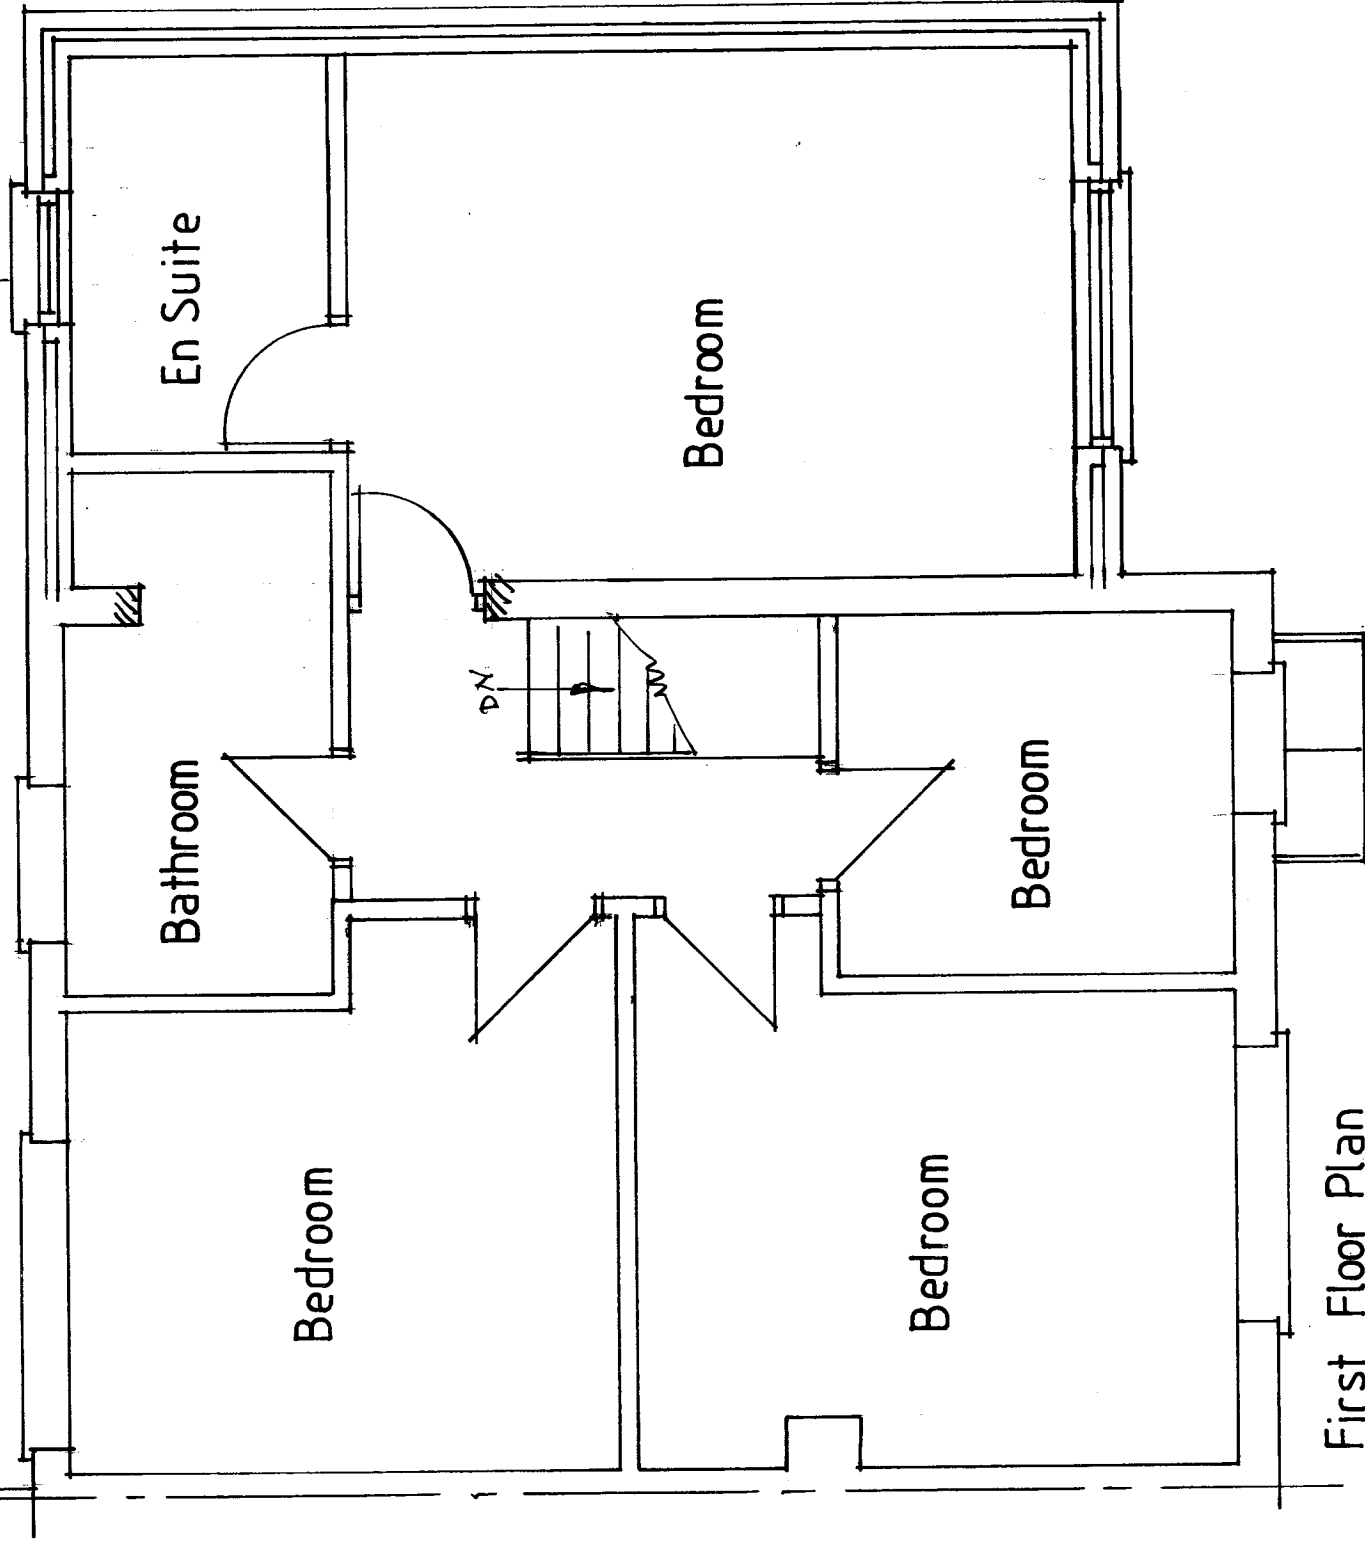


PROPOSED

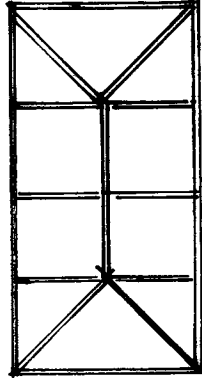

First Floor Plan

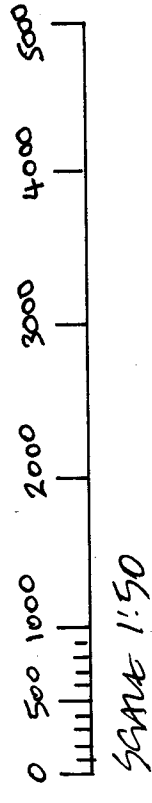

2 Wigan Crescent

Bedhampton

SCALE 1:50

FEBRUARY 2018