


HAVANT BOROUGH
COUNCIL
02 JAN 2018
RECEIVED

PROPOSED
NORTH ELEVATION

PROPOSED
SOUTHERN ELEVATION
LOOKING TOWARDS PROPERTIES
ON LOVEDEAN LANE

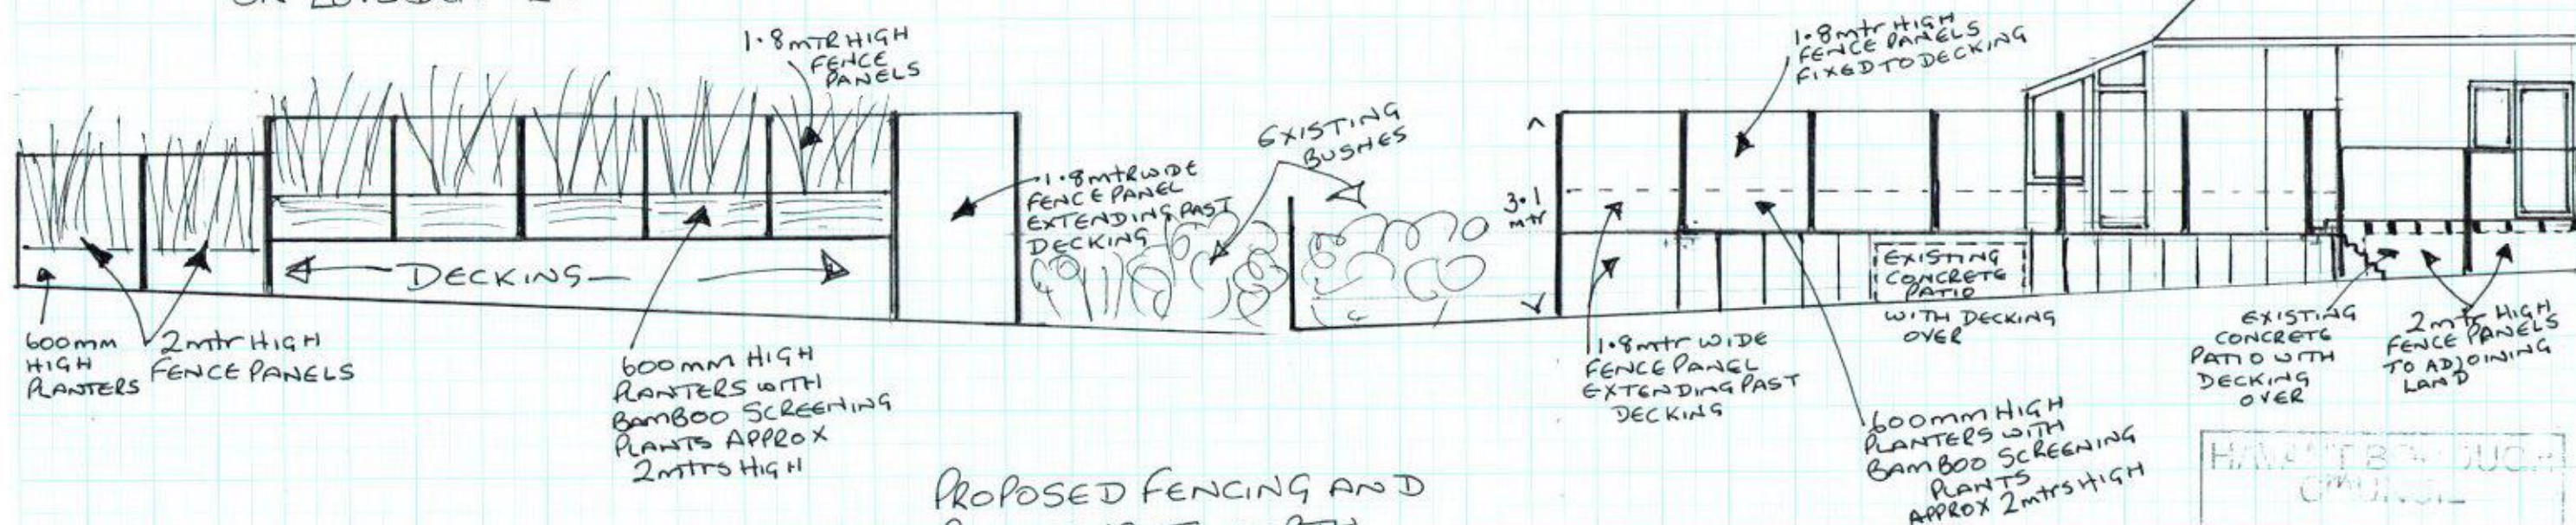

PROPOSED FENCING AND
PLANTING TO NORTH
ELEVATION OF BOGLADYS AVENUE
COW LAIN
PO8 8HS

SCALE 1:100

HAVANT BOROUGH
COUNCIL
18 JAN 2018
RECEIVED