

EXISTING SITE ELEVATIONS
SCALE 1:100




SOUTH EAST ELEVATION



NORTH WEST ELEVATION



NORTH EAST ELEVATION

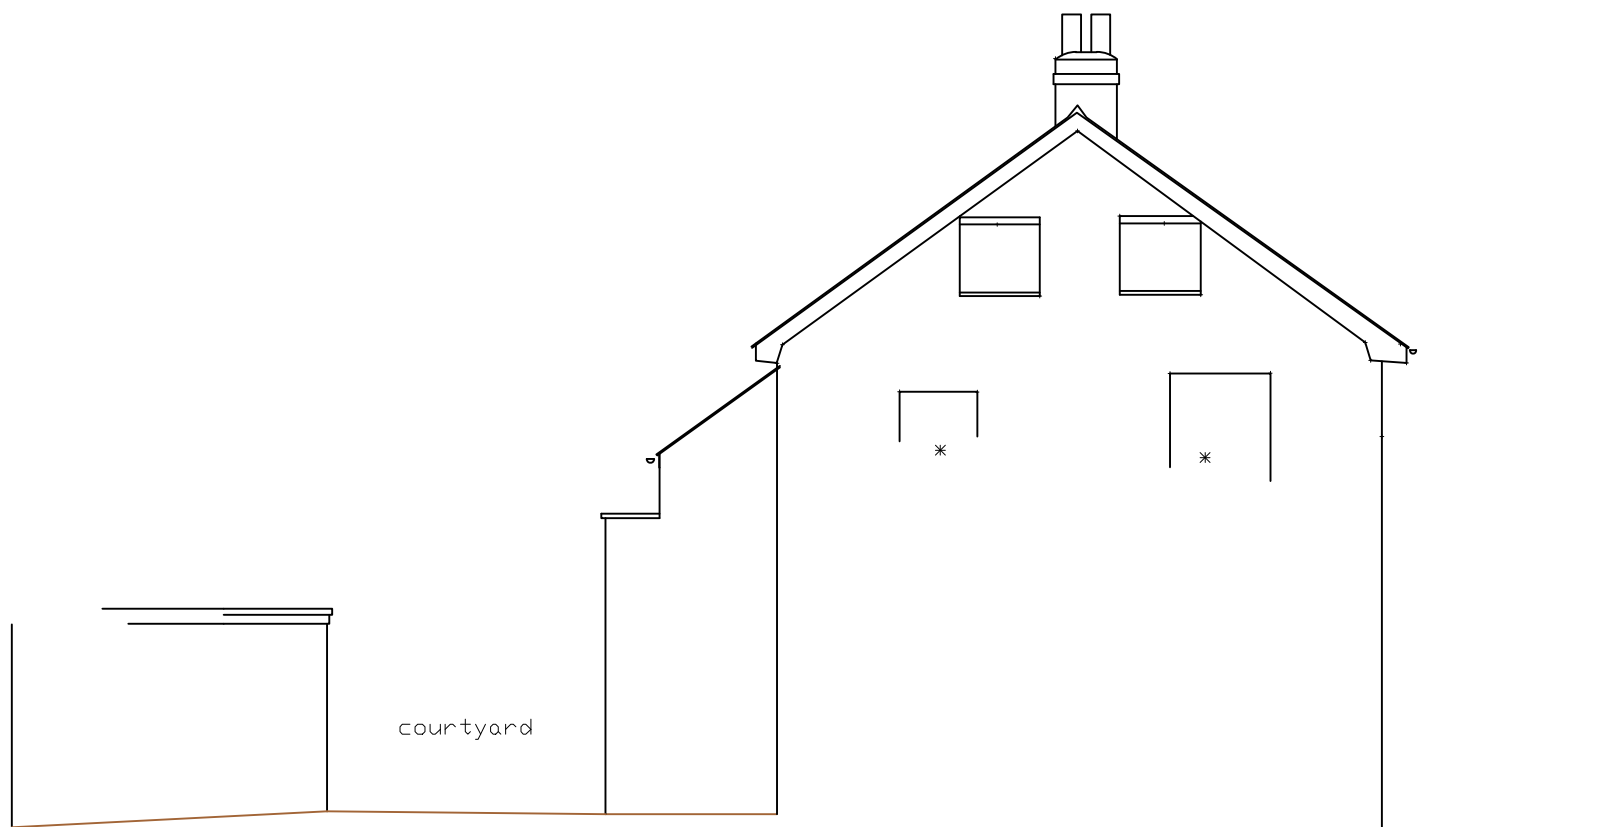

SOUTH WEST ELEVATION

NOTES: The design and construction of this project shall be in accordance with the current Building Regulations & NHBC Standards. These notes & drawings have been prepared solely for the purpose of Planning & Building Regulation approval. Do not scale from this drawing unless for Planning purposes. All dimensions to be checked on-site and any alterations to be approved by the Architect and/or client prior to any work commencing. Ordnance Survey Licence No: 100047591 This drawing to be copyright and to be read in conjunction with all other drawings	AMENDMENTS:	KEY: Scale in Metres 1:100 01234510	CLIENT NAME & ADDRESS M Forfar Ltd 13 Castle Road Southsea Hampshire PO5 3DE	PROJECT ADDRESS The Wellington Public House 73 London Road Waterlooville PO7 7EX	DRAWING DETAILS PLANNING DRAWING Survey - Elevations		
					PROJECT No 898	DWG No 2	REV No
					SCALE 1:100 @ A1	DRAWN BWH	DATE: 15/12/17

B H

ARCHITECTURE Ltd

Heath Cottage
Newlands Lane
Purbrook
Waterlooville
Hants
PO7 5SQ

Tel: 023 9223 2322
Mob: 07747 771808
E-mail:bernard@bernardharding.com