



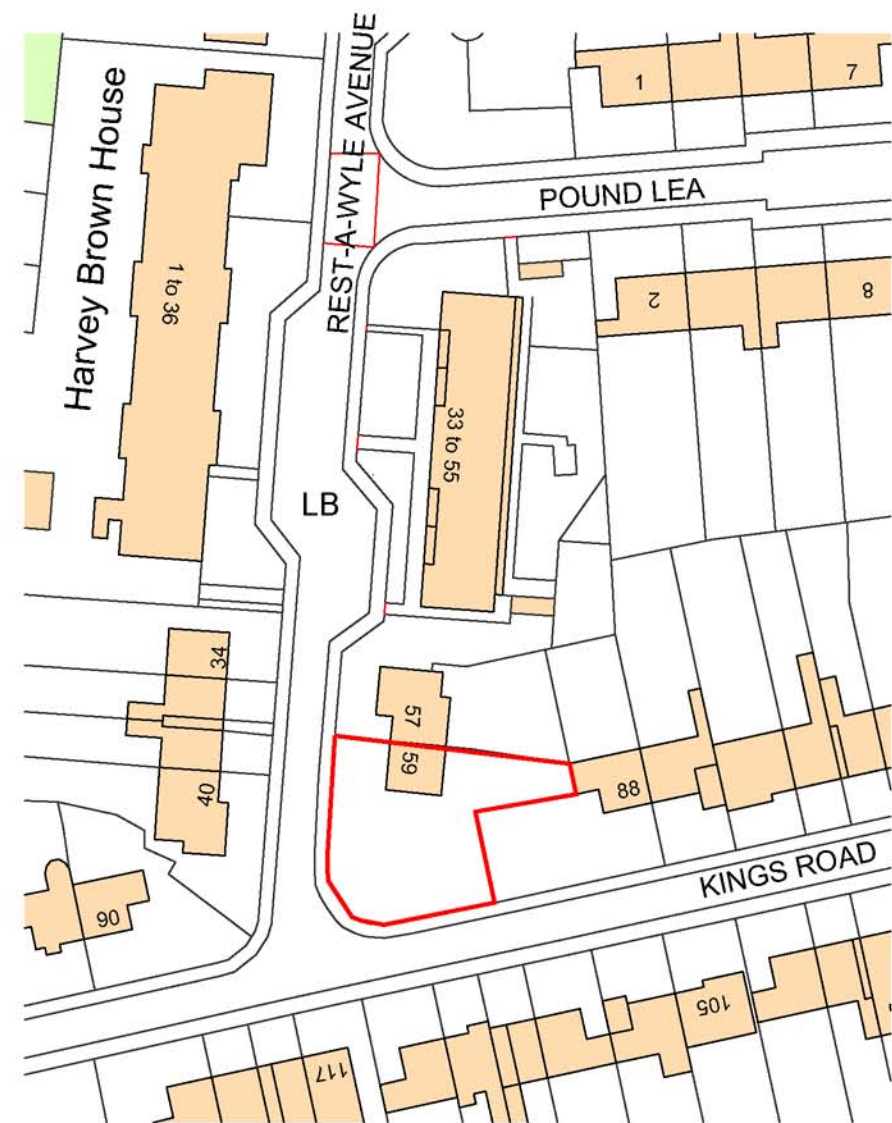

location plan scale A1 1:1000, A3 1:2000

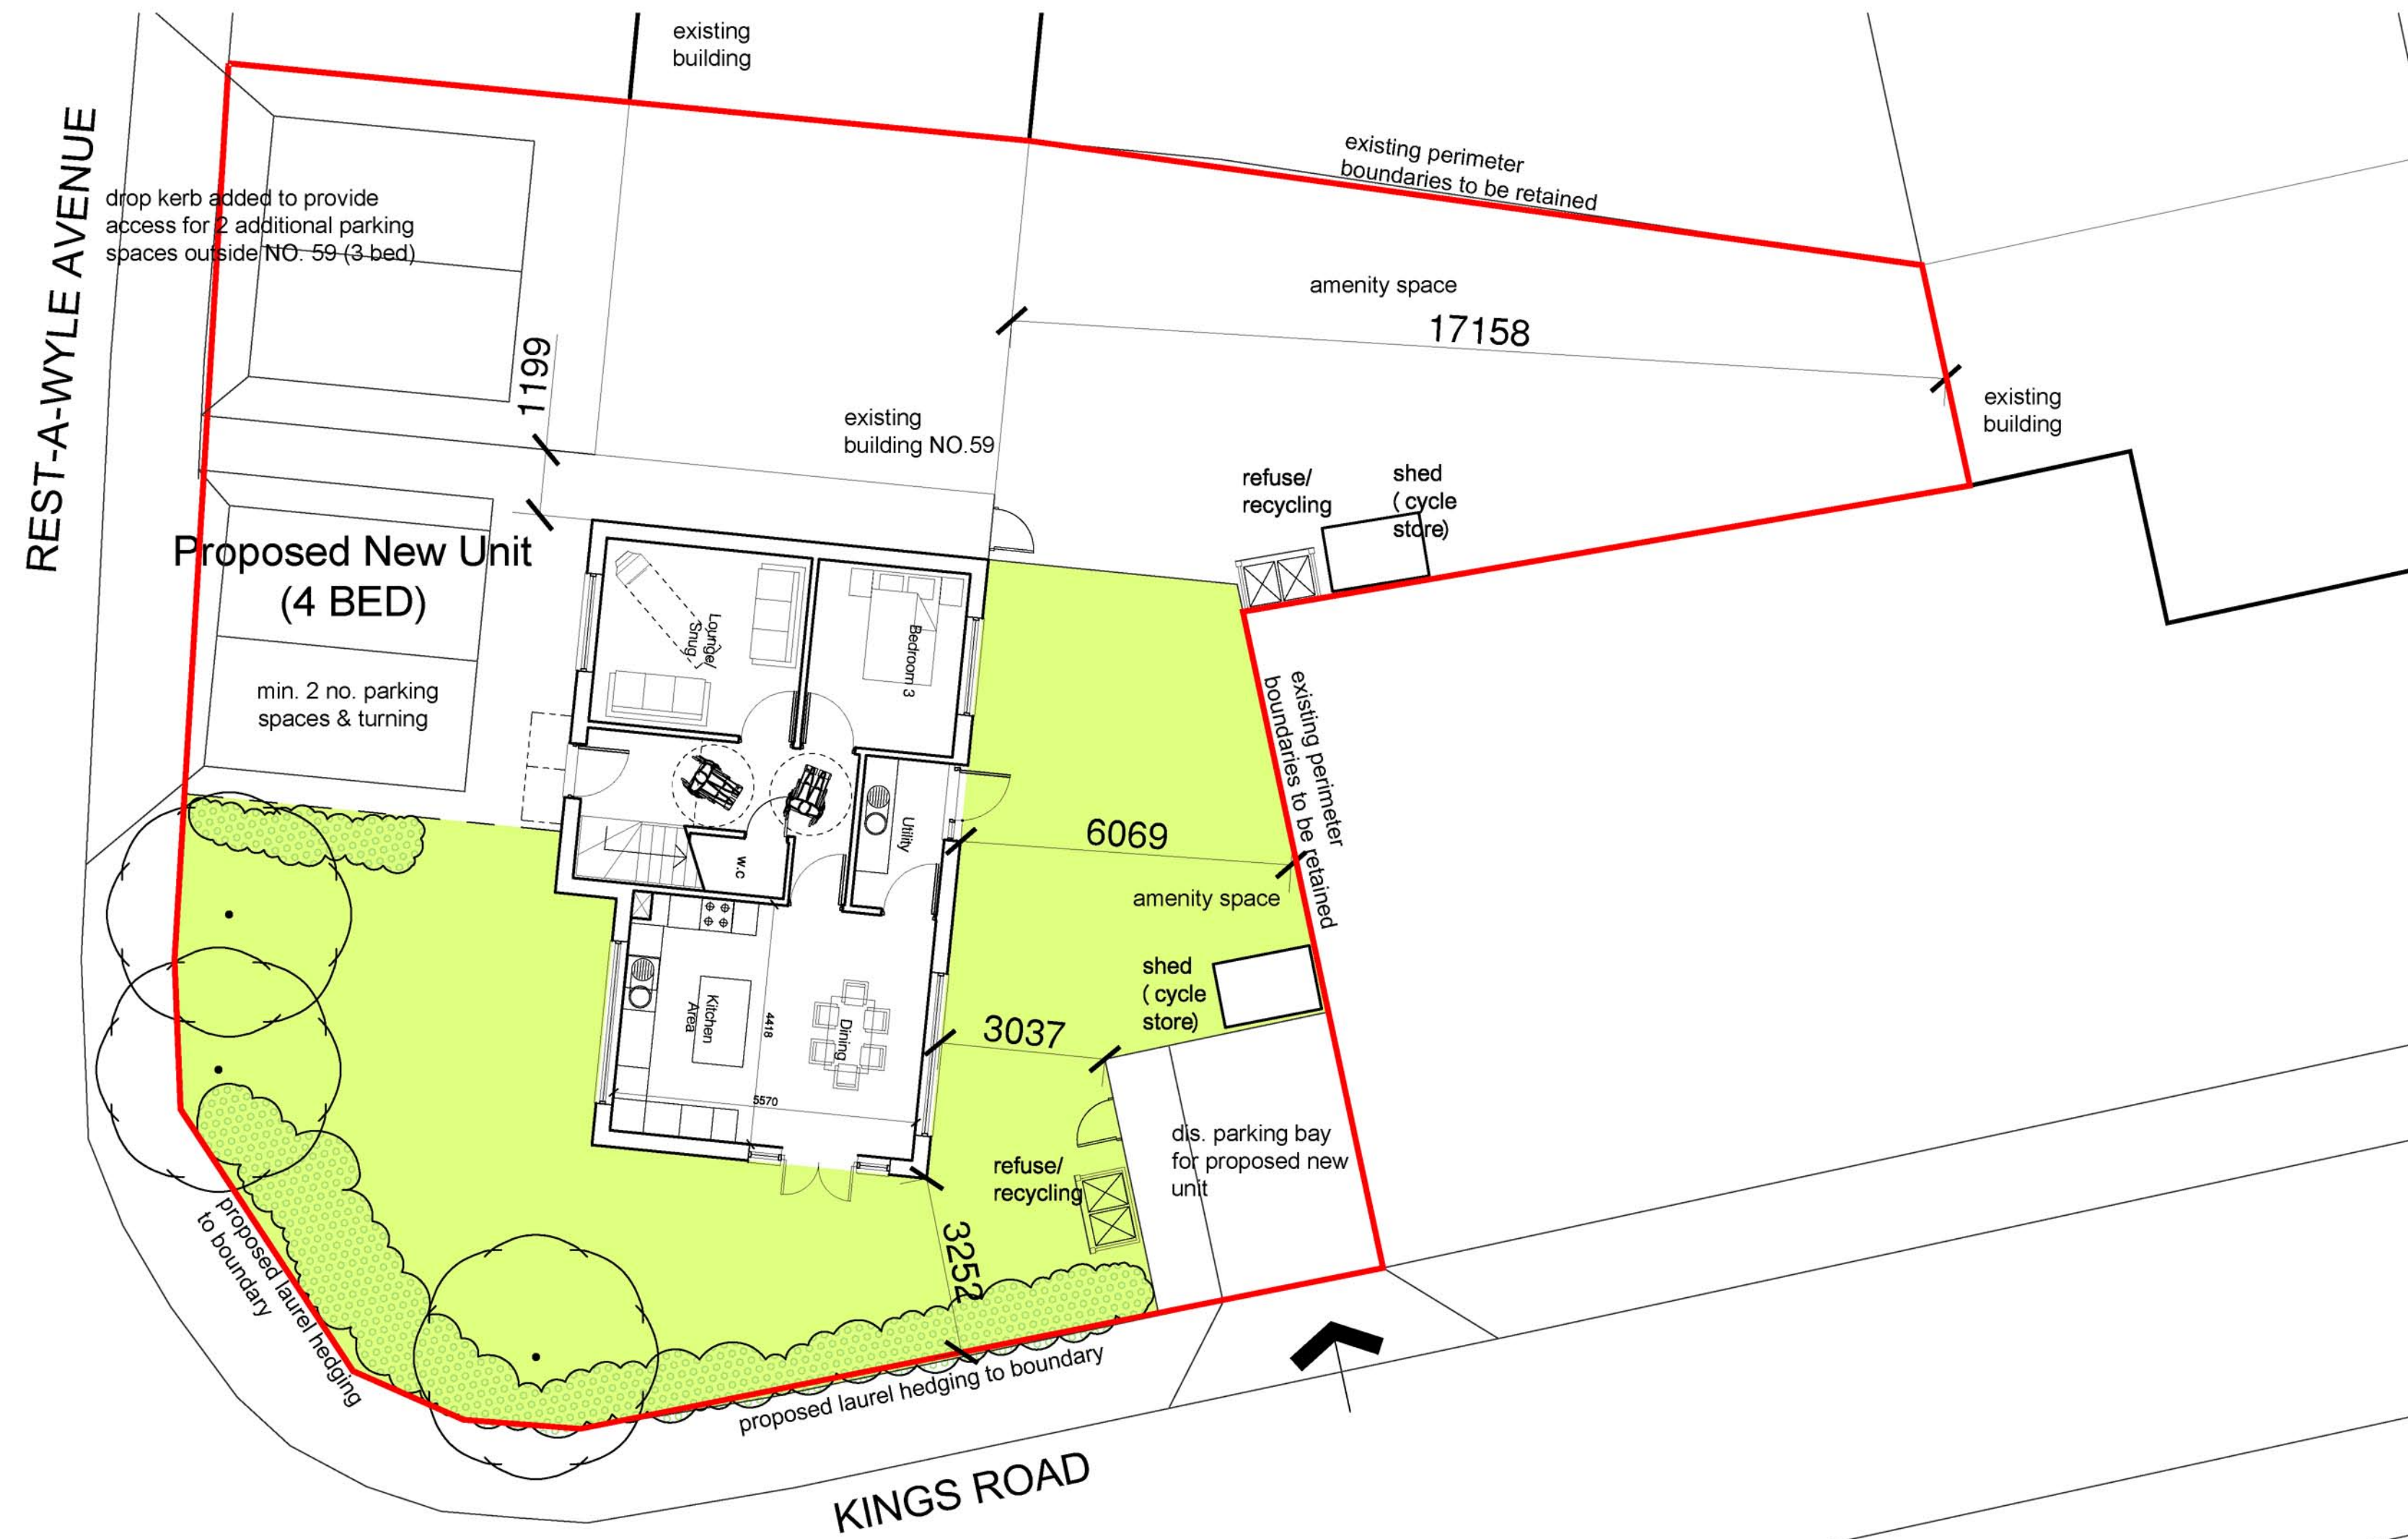

proposed site plan scale A1 1:200



proposed street (Rest-A-Wyle) West elevation scale A1 1:100, A3 1:200



proposed street (Kings Road) South elevation scale A1 1:100, A3 1:200



proposed hedge to boundary

SCHEDULE OF ACCOMMODATION

Unit One - 4 Bed House
130.6m sq.

TOTAL NEW UNITS 1

TOTAL PARKING SPACES : min. 3 spaces

Associated refuse/recycling & bike storage facilities

notes

this drawing is the copyright of the Holman Reading partnership llp and must not be reproduced in whole or part or used for the execution of works without their permission.

all dimensions to be checked on site prior to commencement of construction works and the architect notified of any discrepancy.

figured dimensions are to be used in preference to scaled dimensions.

no deviation from this drawing will be permitted without prior consent of the architect.

all drawings are prepared subject to a full measured and structural survey of the buildings and site.

all structural work is subject to the appointment of a structural engineer to confirm and agree the structural proposals.

os promap licence no. 100022432.

scale width 100mm @ a1 - 50mm @ a3

client

revision	notes	date	drawn	check
a	Revised design	11/10/17	ace	
b	Revised Design	19/10/17	ace	

hrp
architects

**holman reading
partnership llp**

18 Limberline Spur
halsea, portsmouth, hampshire, po3 5hj

tel: 023 9269 1843
fax: 023 9263 9722
email: info@hrp-architects.com
website: hrp-architects.com

project	detail	drawn	checked	date	status	rev
Proposed development Land adjacent no. 59 Rest-A-Wyle, Hayling Island	Proposed site layout and elevations	ace		jun 17	Planning	
a1 scale as shown	a3 scale	8537	07			b