


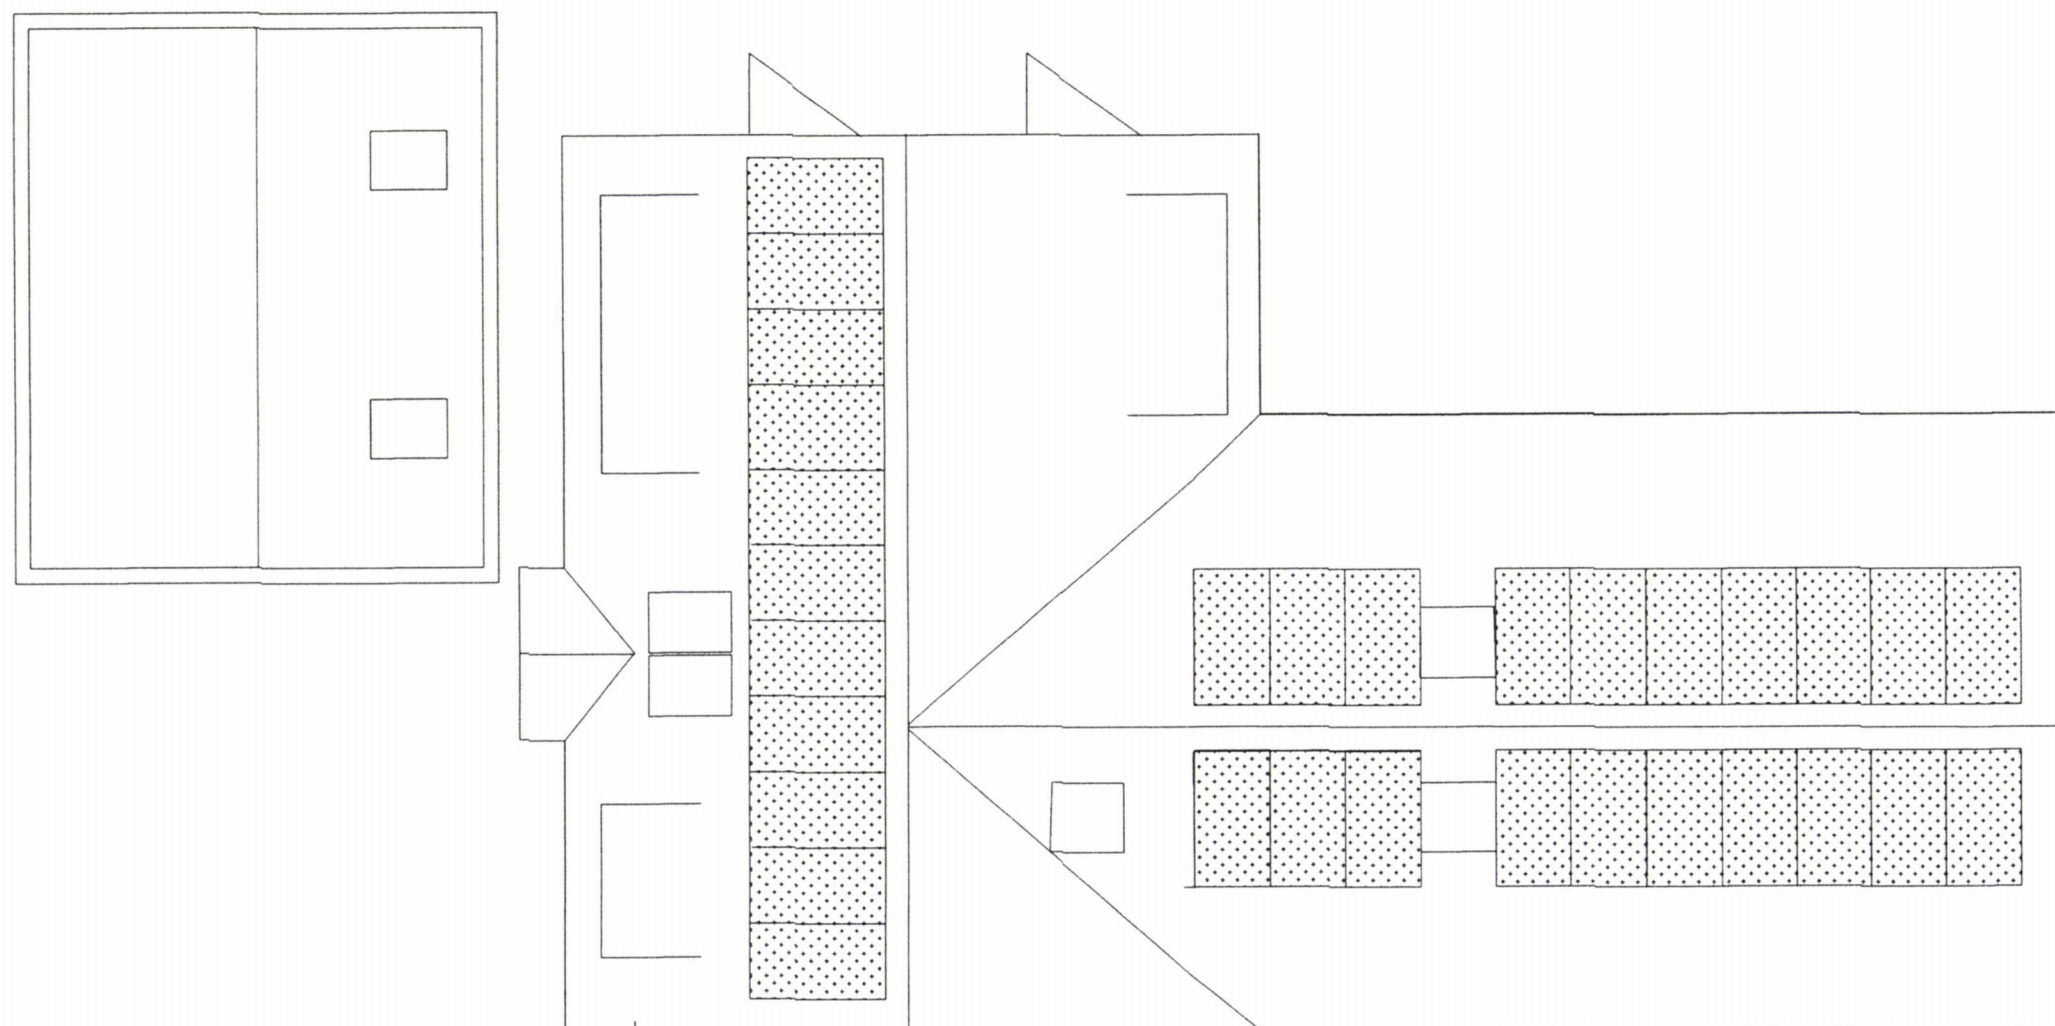


Proposed Roof Plan

Amendment Showing New Velux Windows in Garage Roof

Garage Velux windows to have obscured glass and restricted opening

Peter Milburn
Peter Hewlins Designs
128 Duke Road
London
W4 2DF
Mobile: 07973 814 108

Email: phewlins@aol.com

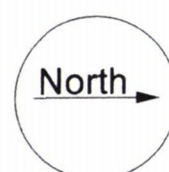

HEWLINS HOUSE

Scale 1:100
on A3

0 0.5 1 2 3 4 5 6 7 8 9 10m

Site: Plot 1 next to the Retreat
Croft Lane
Hayling Island

Drawing No
HHRP3/1