


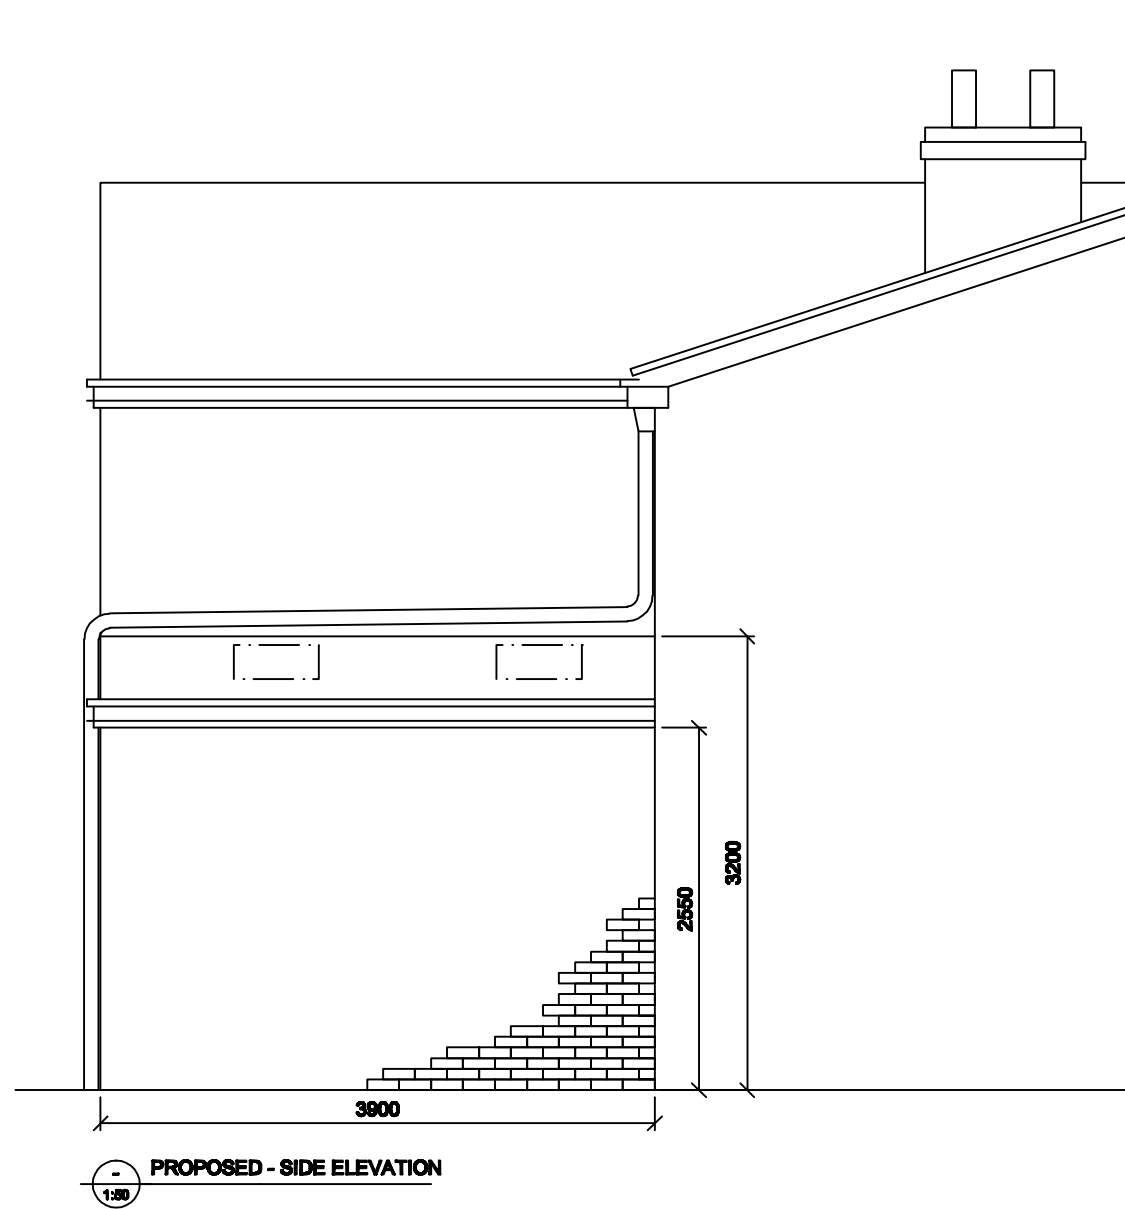


PROPOSED - SIDE ELEVATION




EXISTING - SIDE ELEVATION



EXISTING - REAR ELEVATION

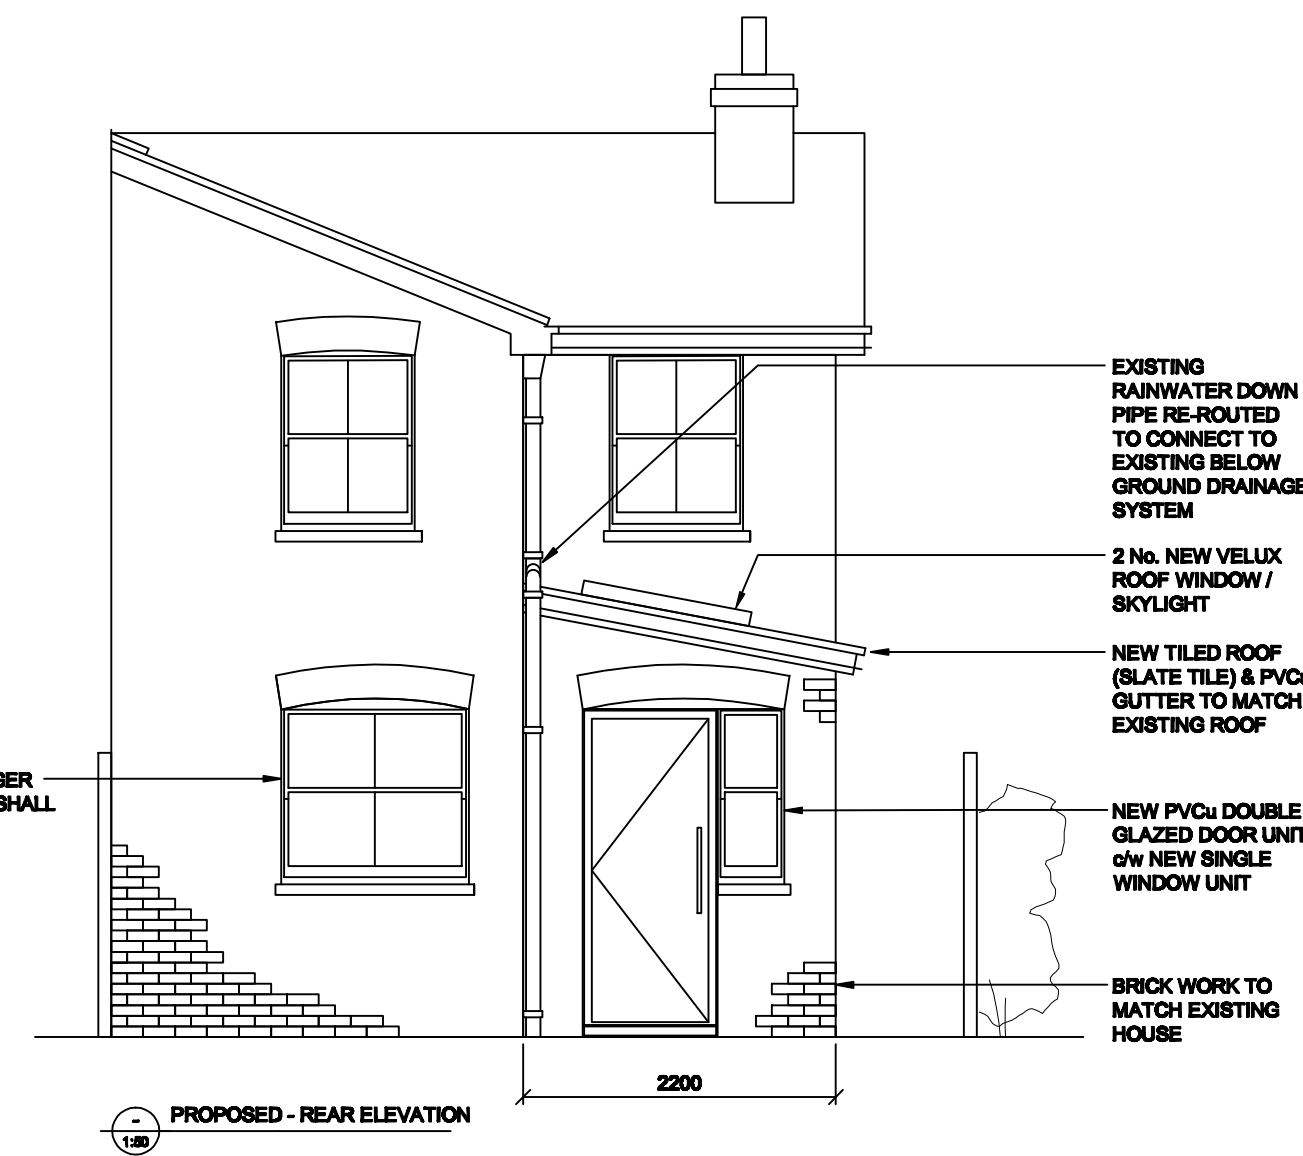


PROPOSED - REAR ELEVATION

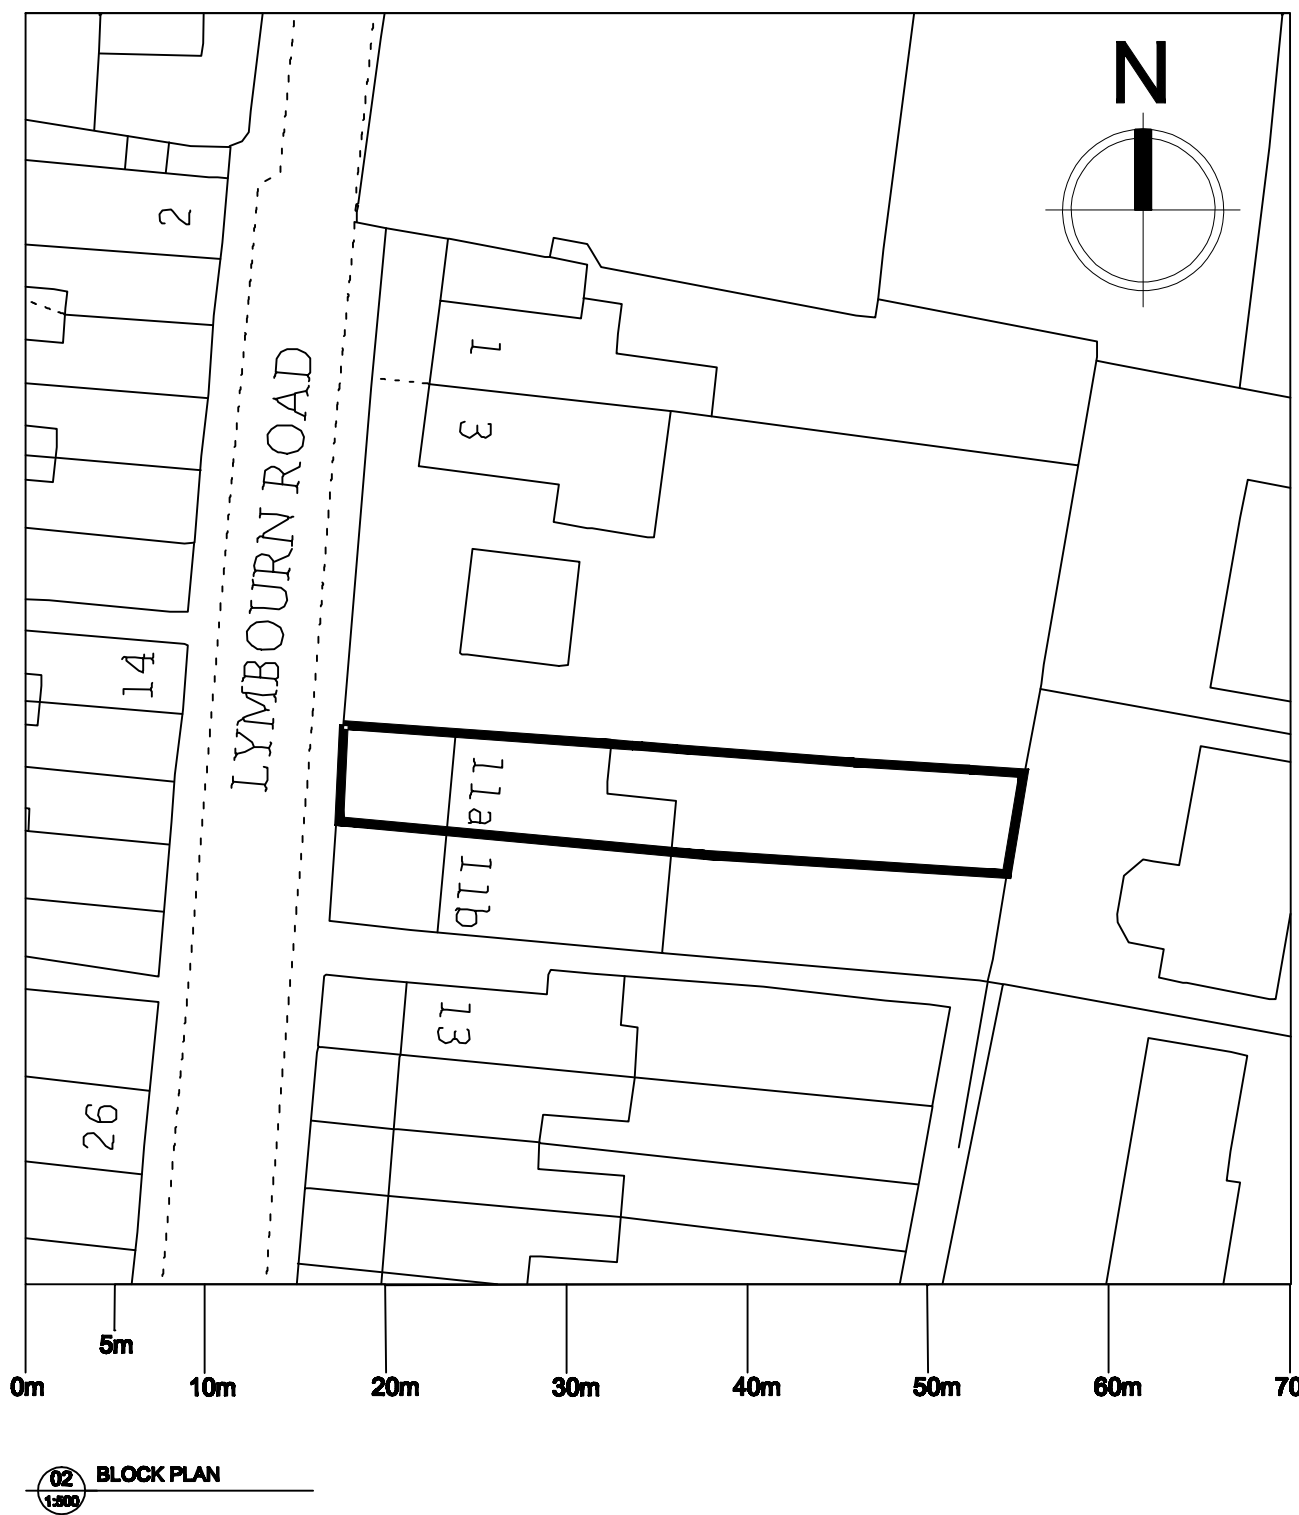


BLOCK PLAN



EXISTING ELEVATION

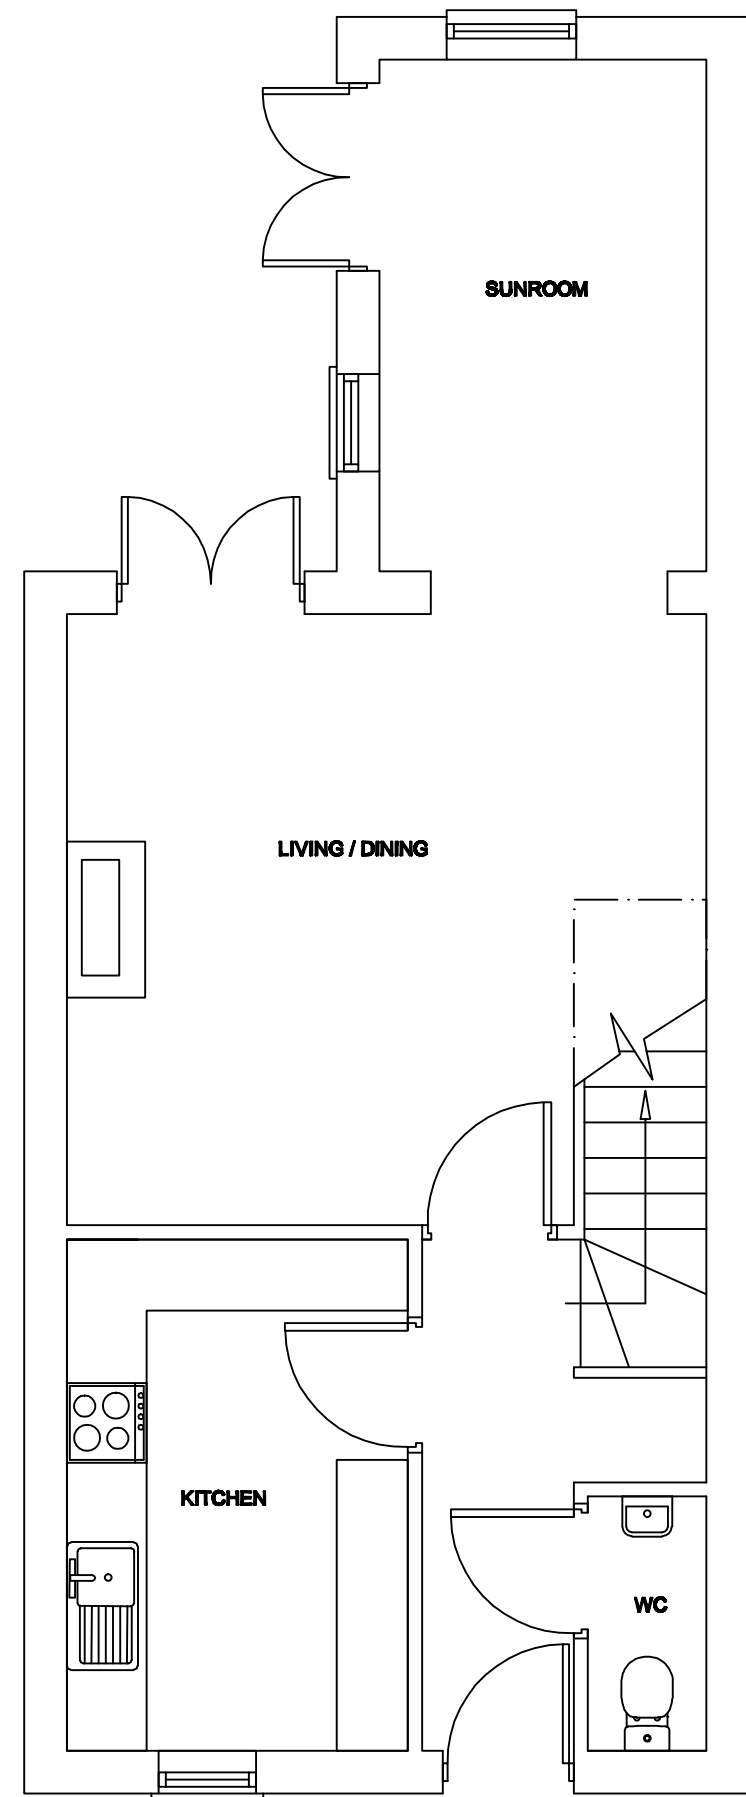

EXISTING GROUND FLOOR - PLAN

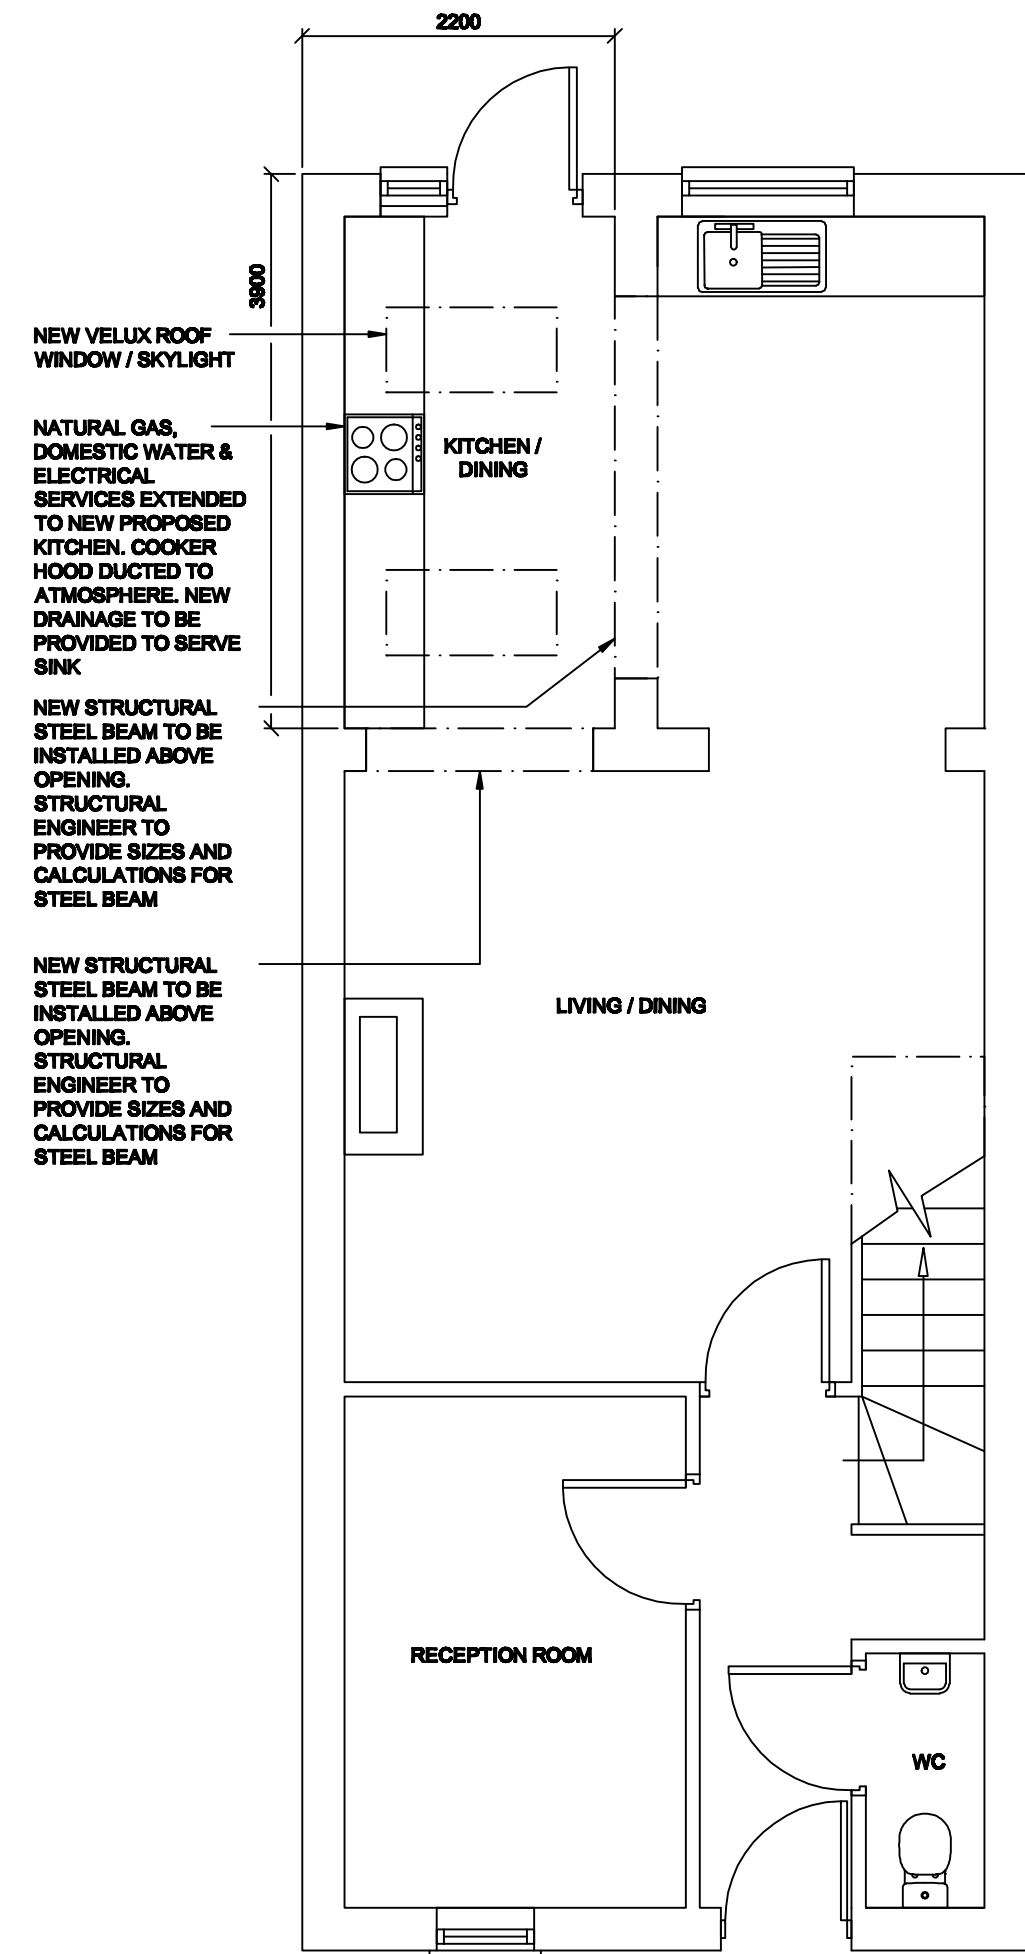

PROPOSED GROUND FLOOR - PLAN

IMPORTANT:
This drawing is the copyright © of Paul David Jones and shall not be copied or reproduced without permission. This drawing shall not be scaled.
Unless stated otherwise, all dimensions are in millimetres.
Where applicable, all dimensions shall be checked by the contractor on site, prior to commencement of any works.

A3	Mar. '18	Side elevation & block plan added	DE
A2	Feb. '18	Building details revised	DE
A1	Oct. '17	Planning Approval Issue	DE
rev	date	description	chld

reference files	
drp no.	description

status

PLANNING ISSUE

client

Ms L GARLAND

project

9 LYMBOURN ROAD
HAVANT, PO9 2SL

drawing title

PROPOSED
GROUND FLOOR EXTENSION

Brick Smart
bricksmart@contractor.net

drawn	engineer	approved	date
PDJ	DE	DE	Oct. '17

scale	revision
1:50 @ A1 / nts @ A3	

drawing number

9 Lymbourn/Havant/001 A3