




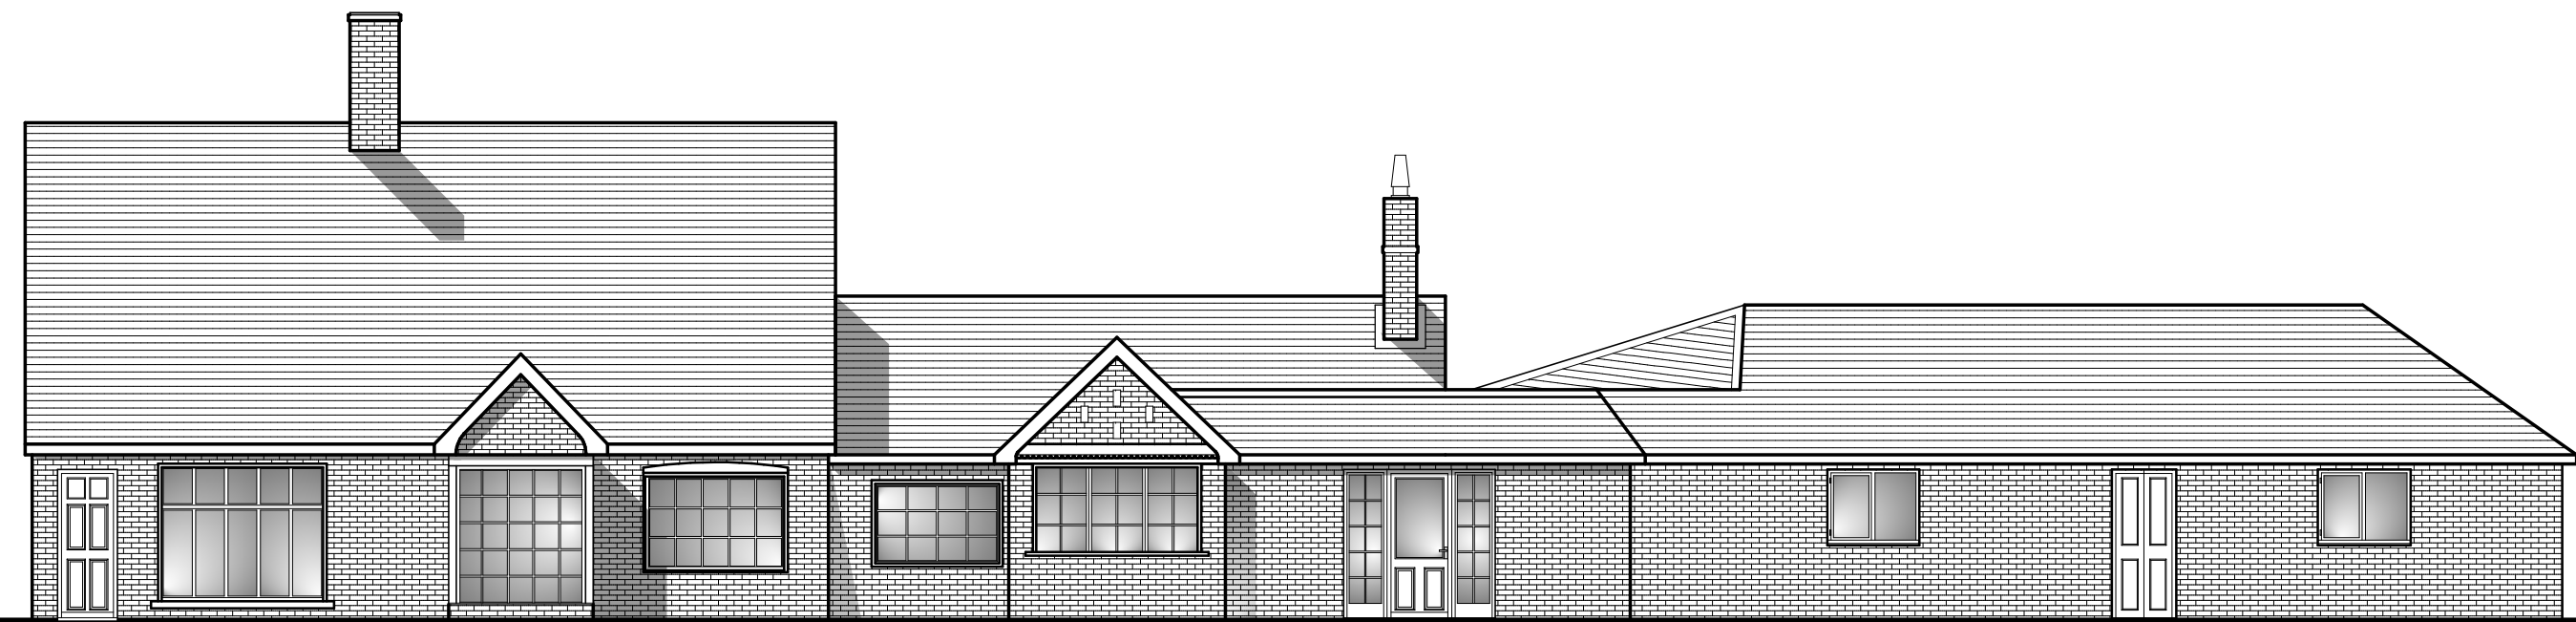

SOUTH EAST ELEVATION EXISTING.

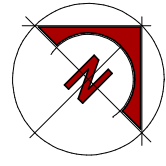

SOUTH EAST ELEVATION PROPOSED.


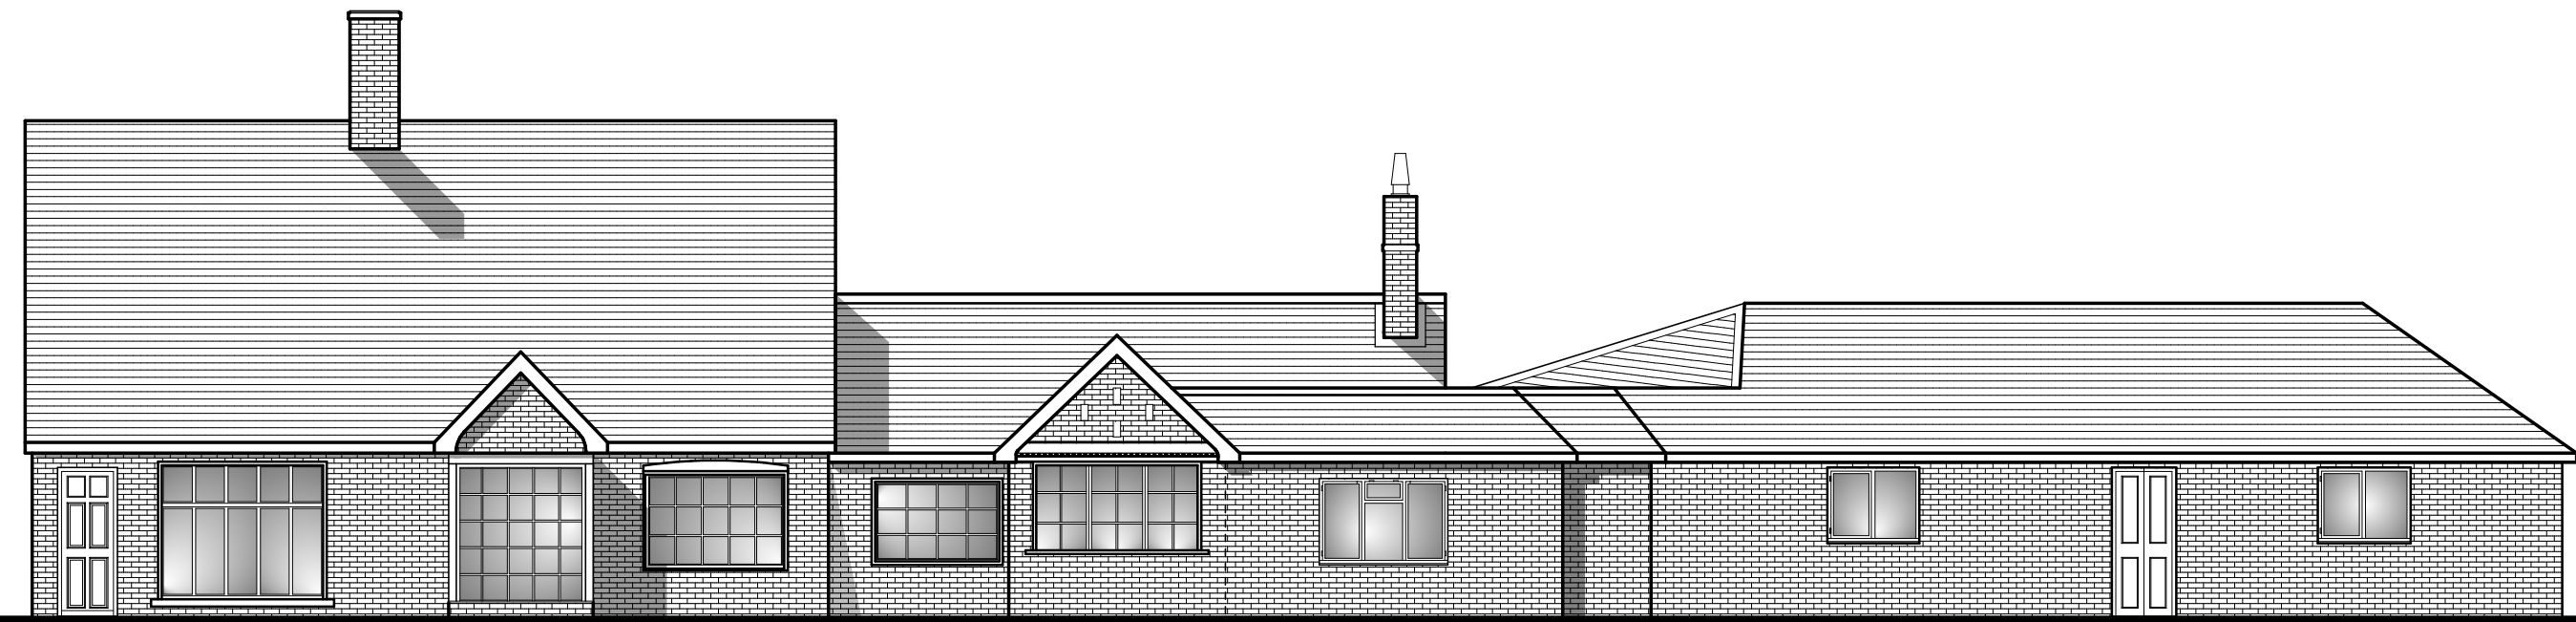


NORTH EAST ELEVATION EXISTING.




NORTH EAST ELEVATION PROPOSED.

ROOF LEGEND:

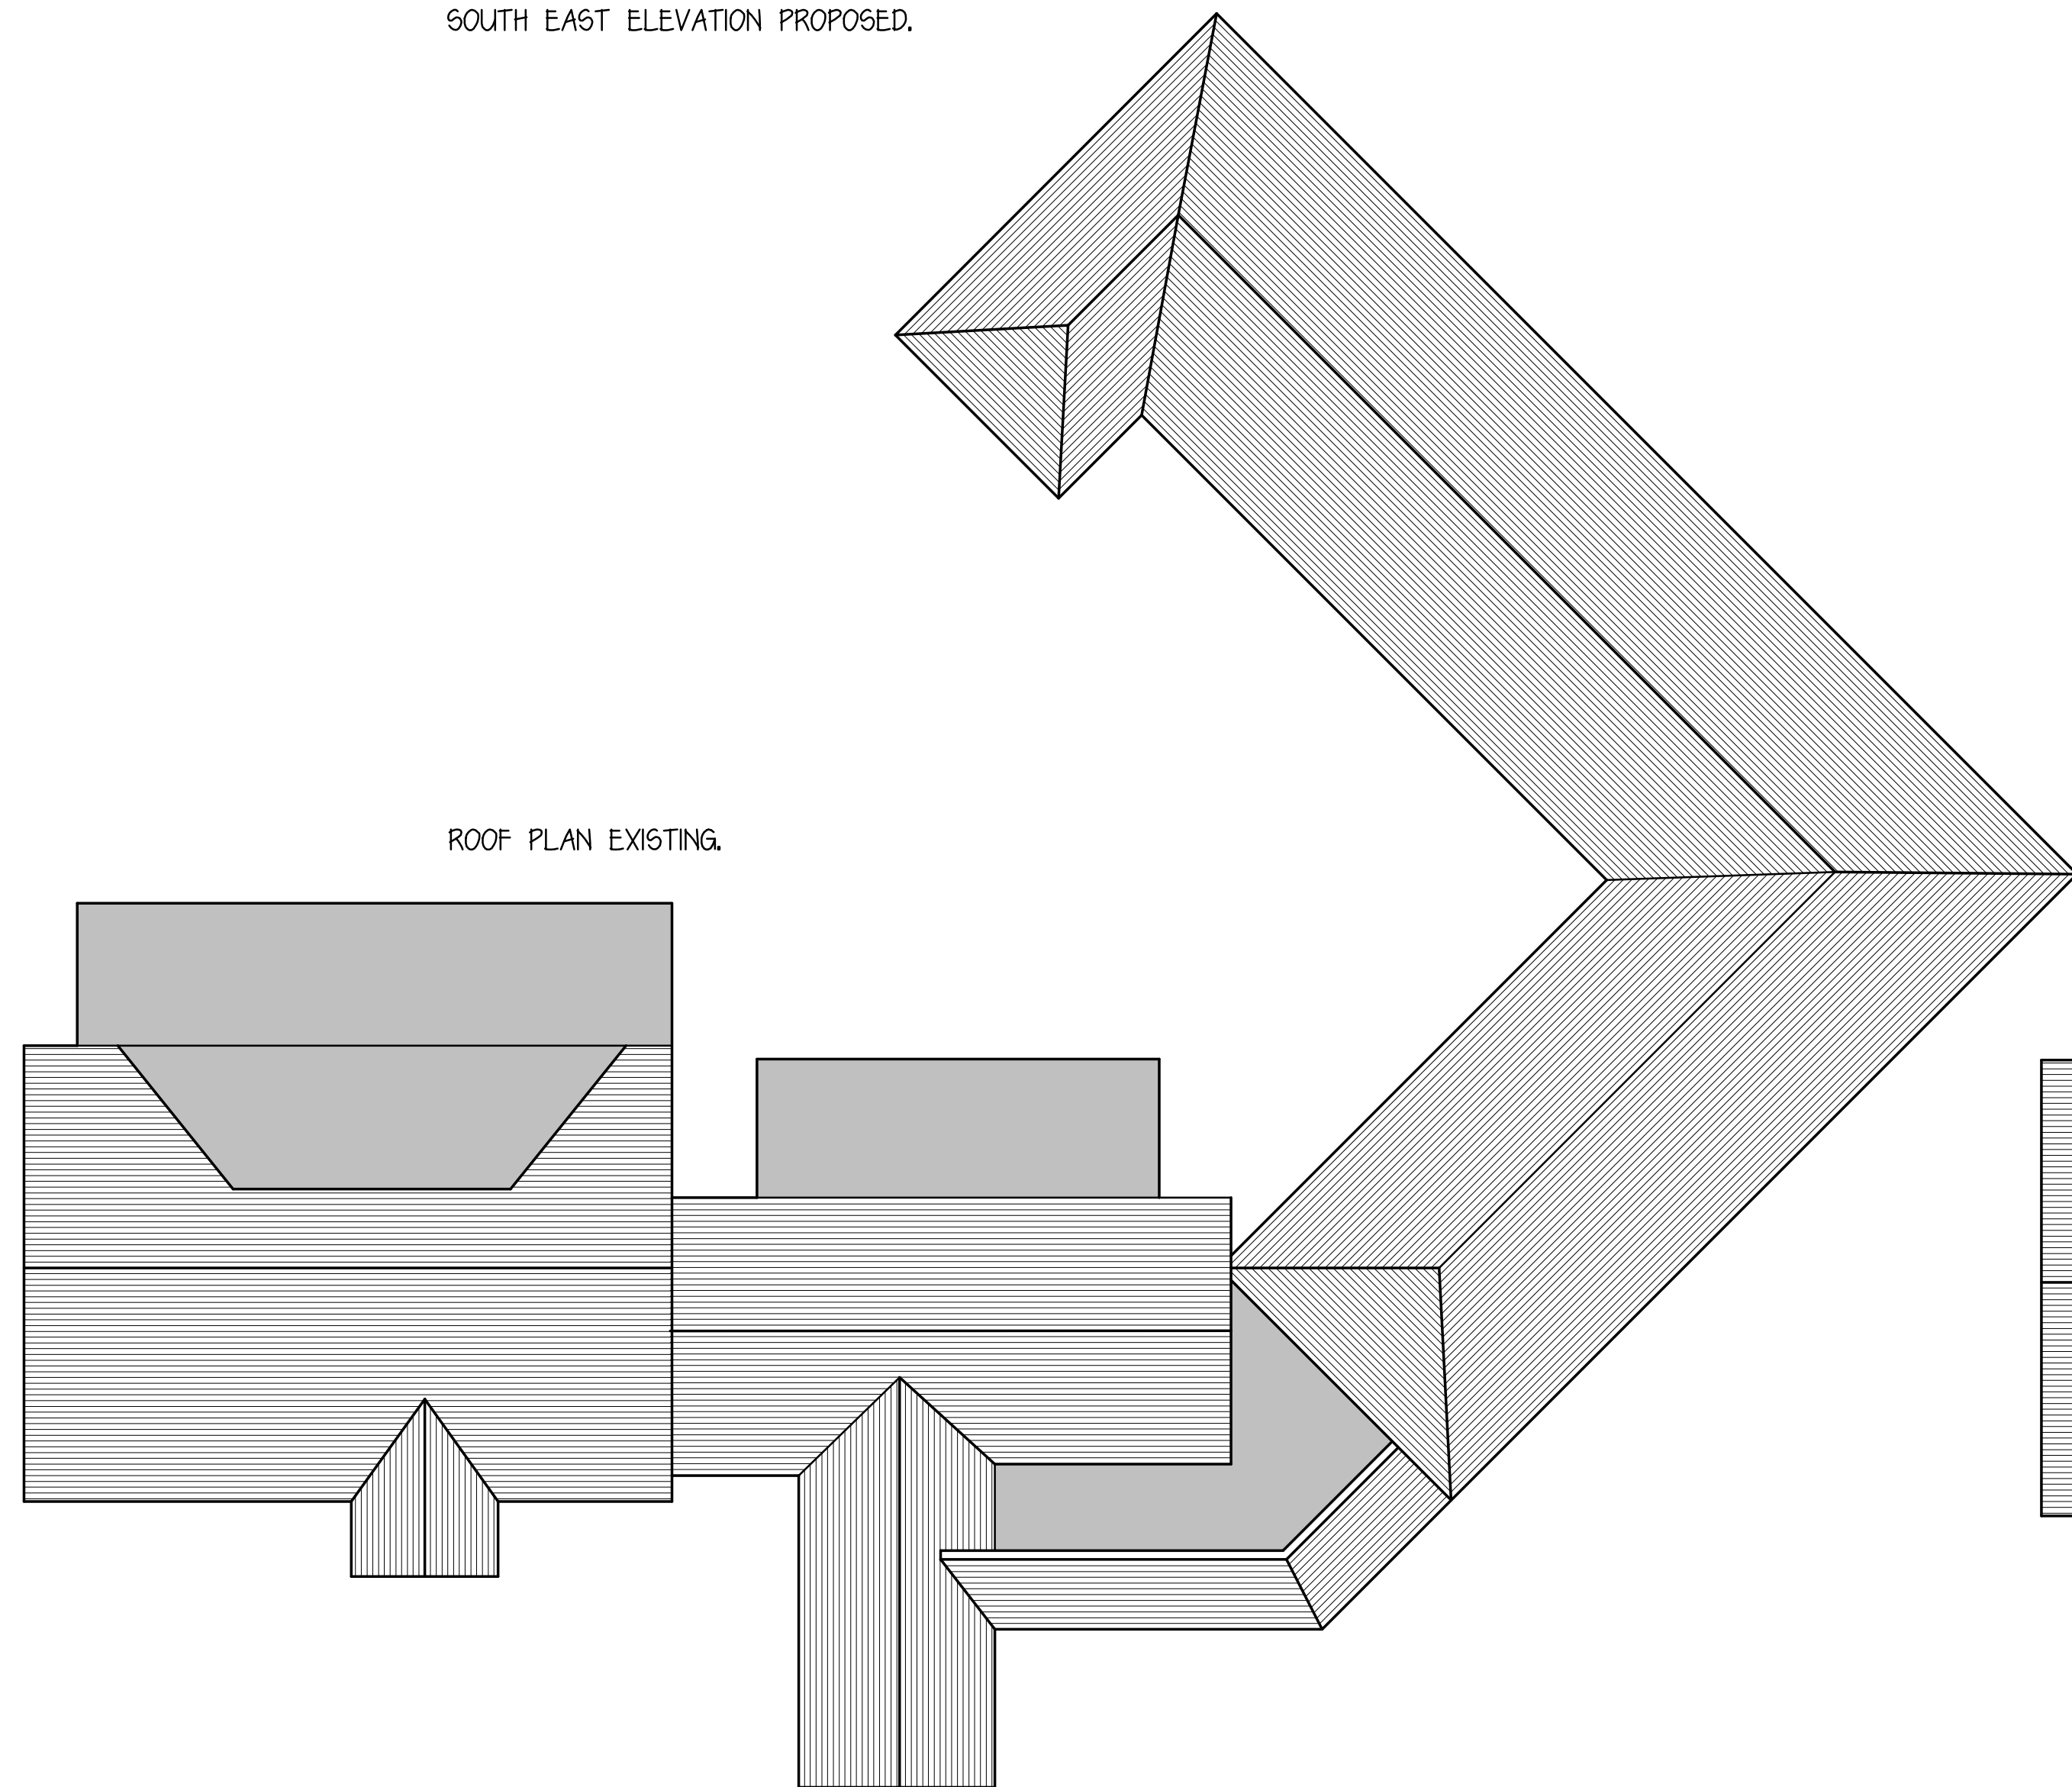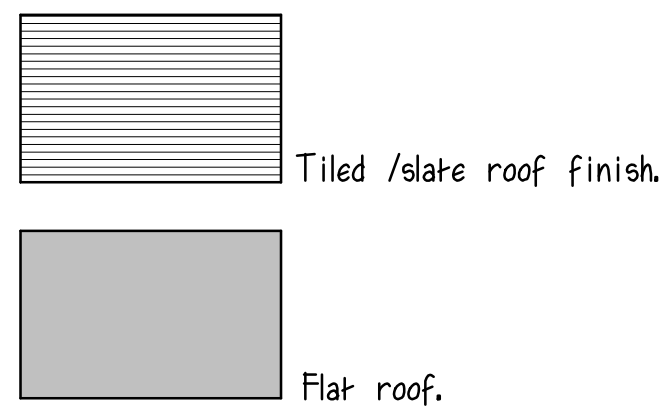

ROOF PLAN EXISTING.

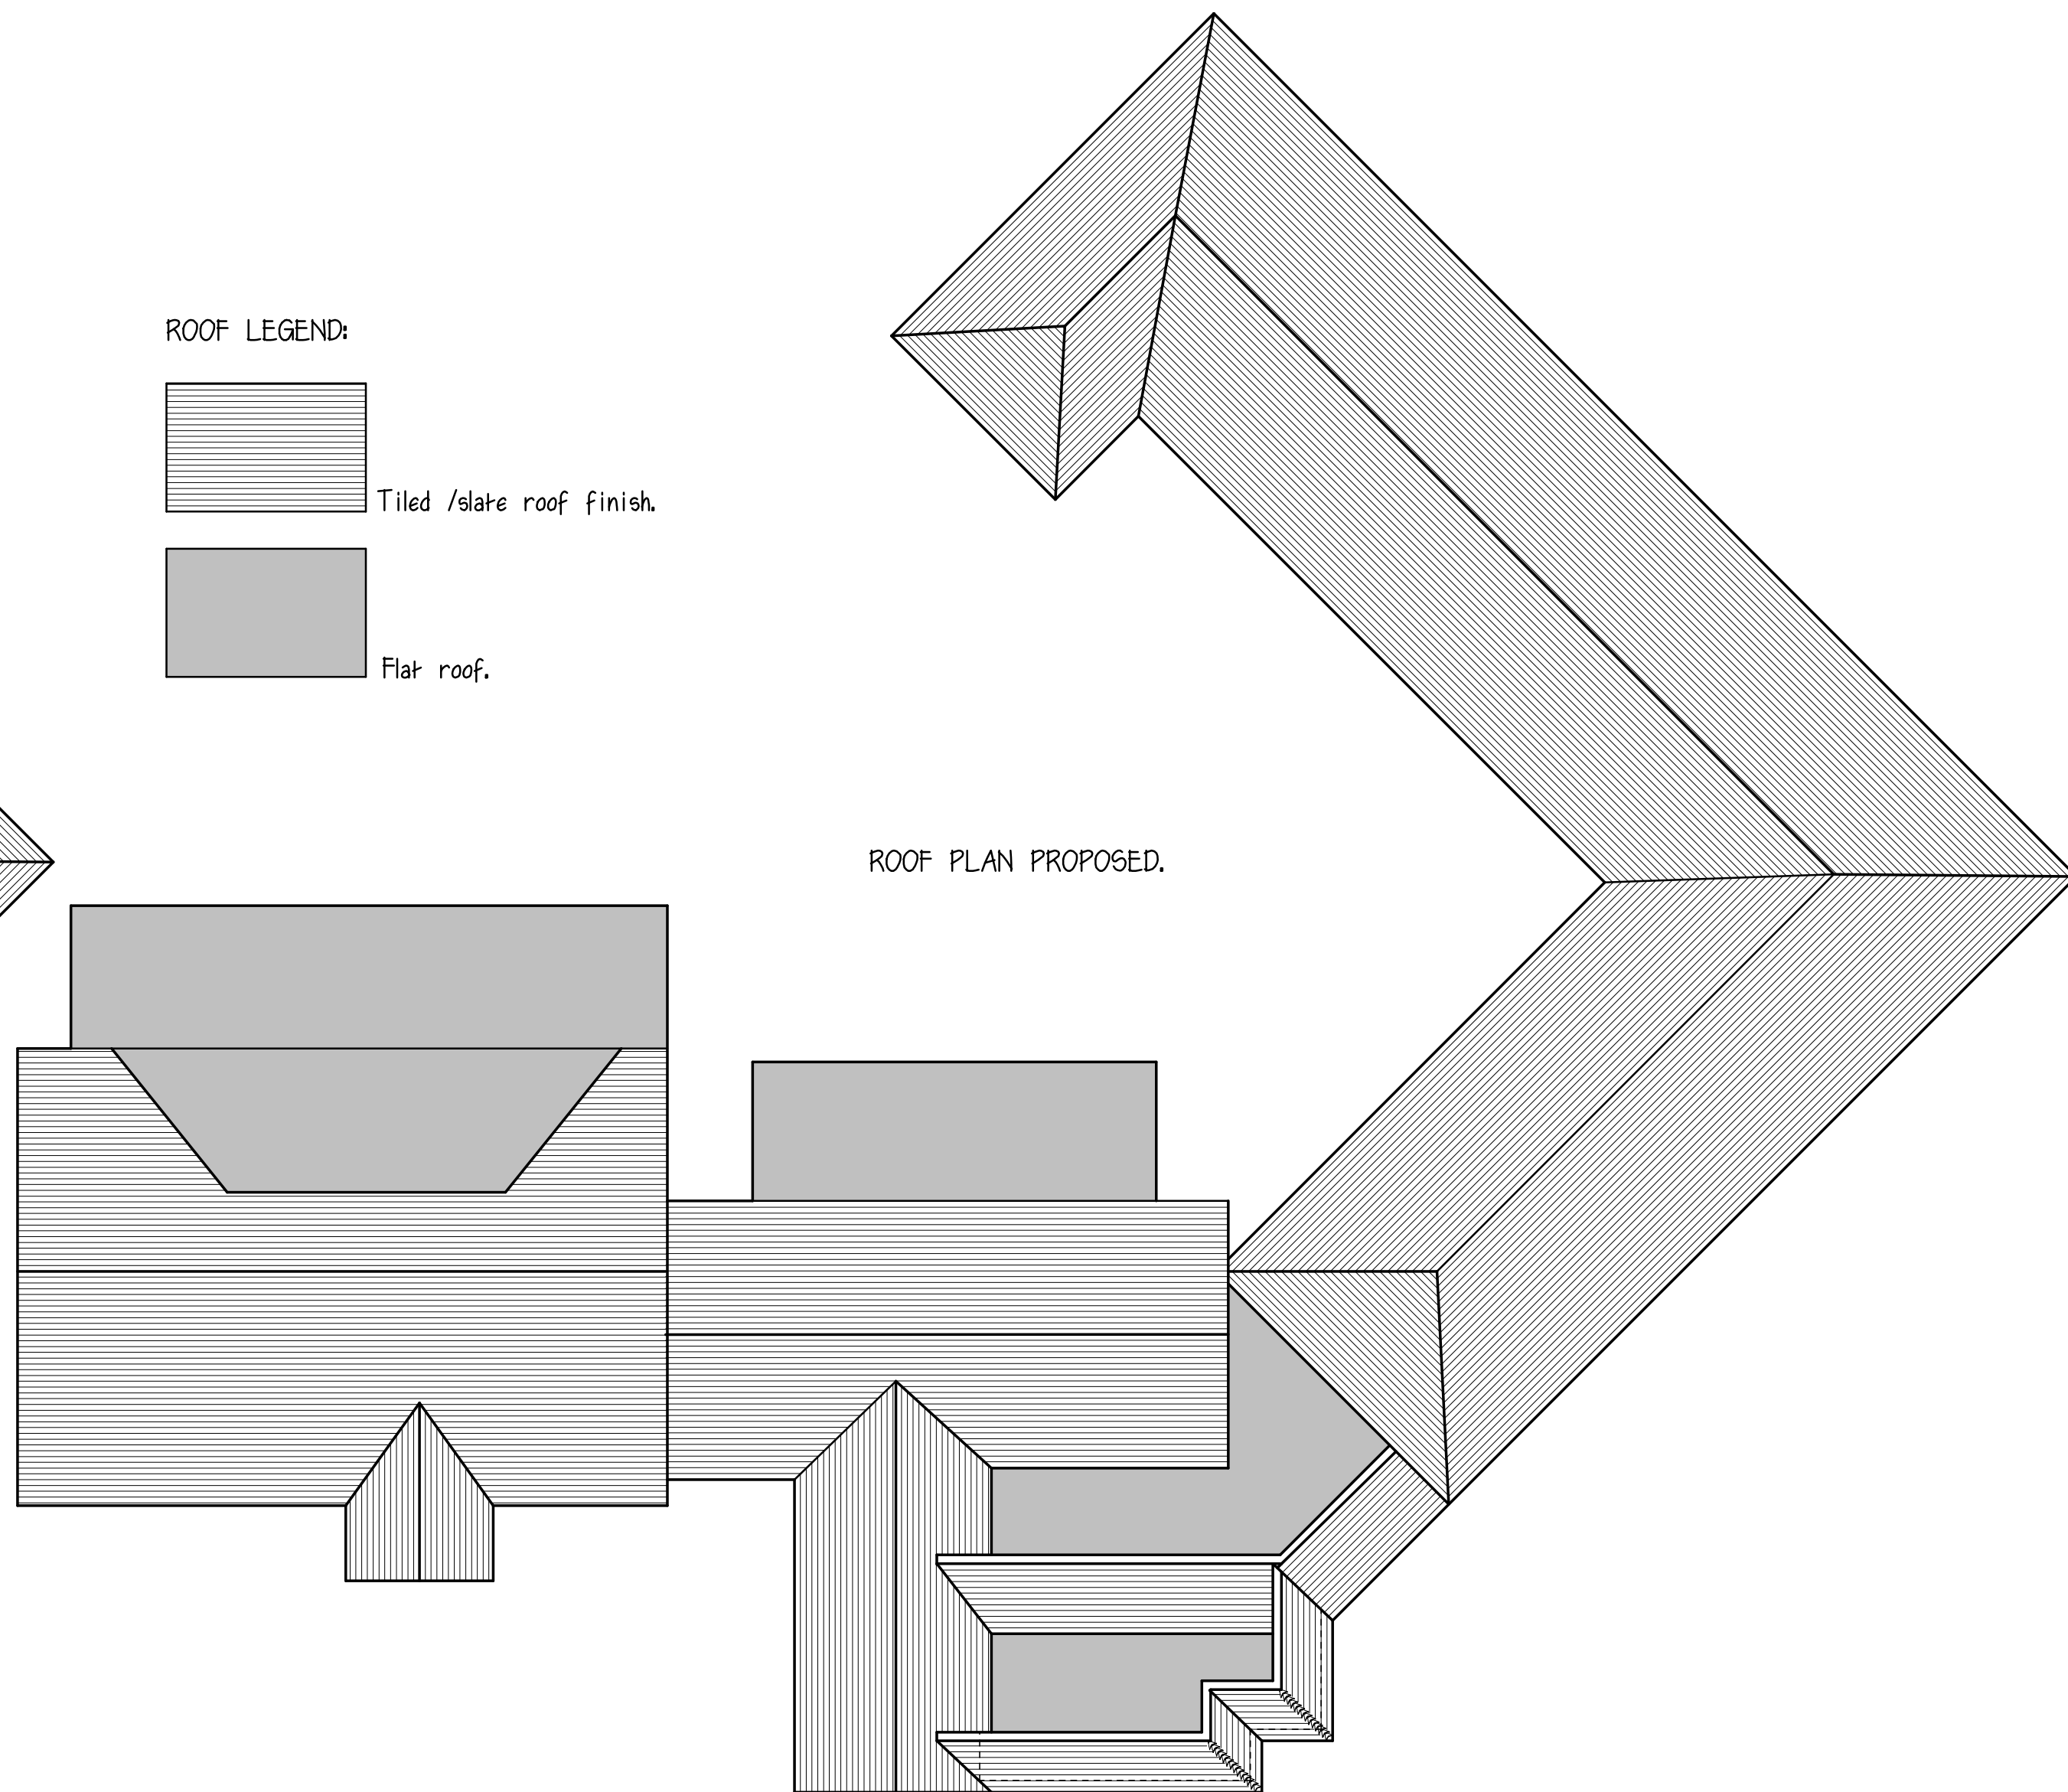

ROOF PLAN PROPOSED.

NOTES:
All dimensions must be checked on site and not scaled from this drawing, except for planning & building regs purposes.

A		
	Date	Revisions

©copyright

PDC DESIGN & DEVELOPMENT LTD.
1 STANHOPE GATE
ASHBURTON ROAD
SOUTHSEA
PO5 3JS
t. 02393 076232
m. 07442 172453

Client
FAWNHOPE CARE HOME

Job Title
Proposed extension to:
Fawnhope Care Home
54 Stockheath road
Havant
PO9 5 HQ

Drawing Title
Existing & proposed
elevations & roof plans

Scale 1:100 Sheet A1

Date 12/12/2017 Drawn by PHD

Drg No. PDC/11/17/174/03 Rev. -