


1/100.

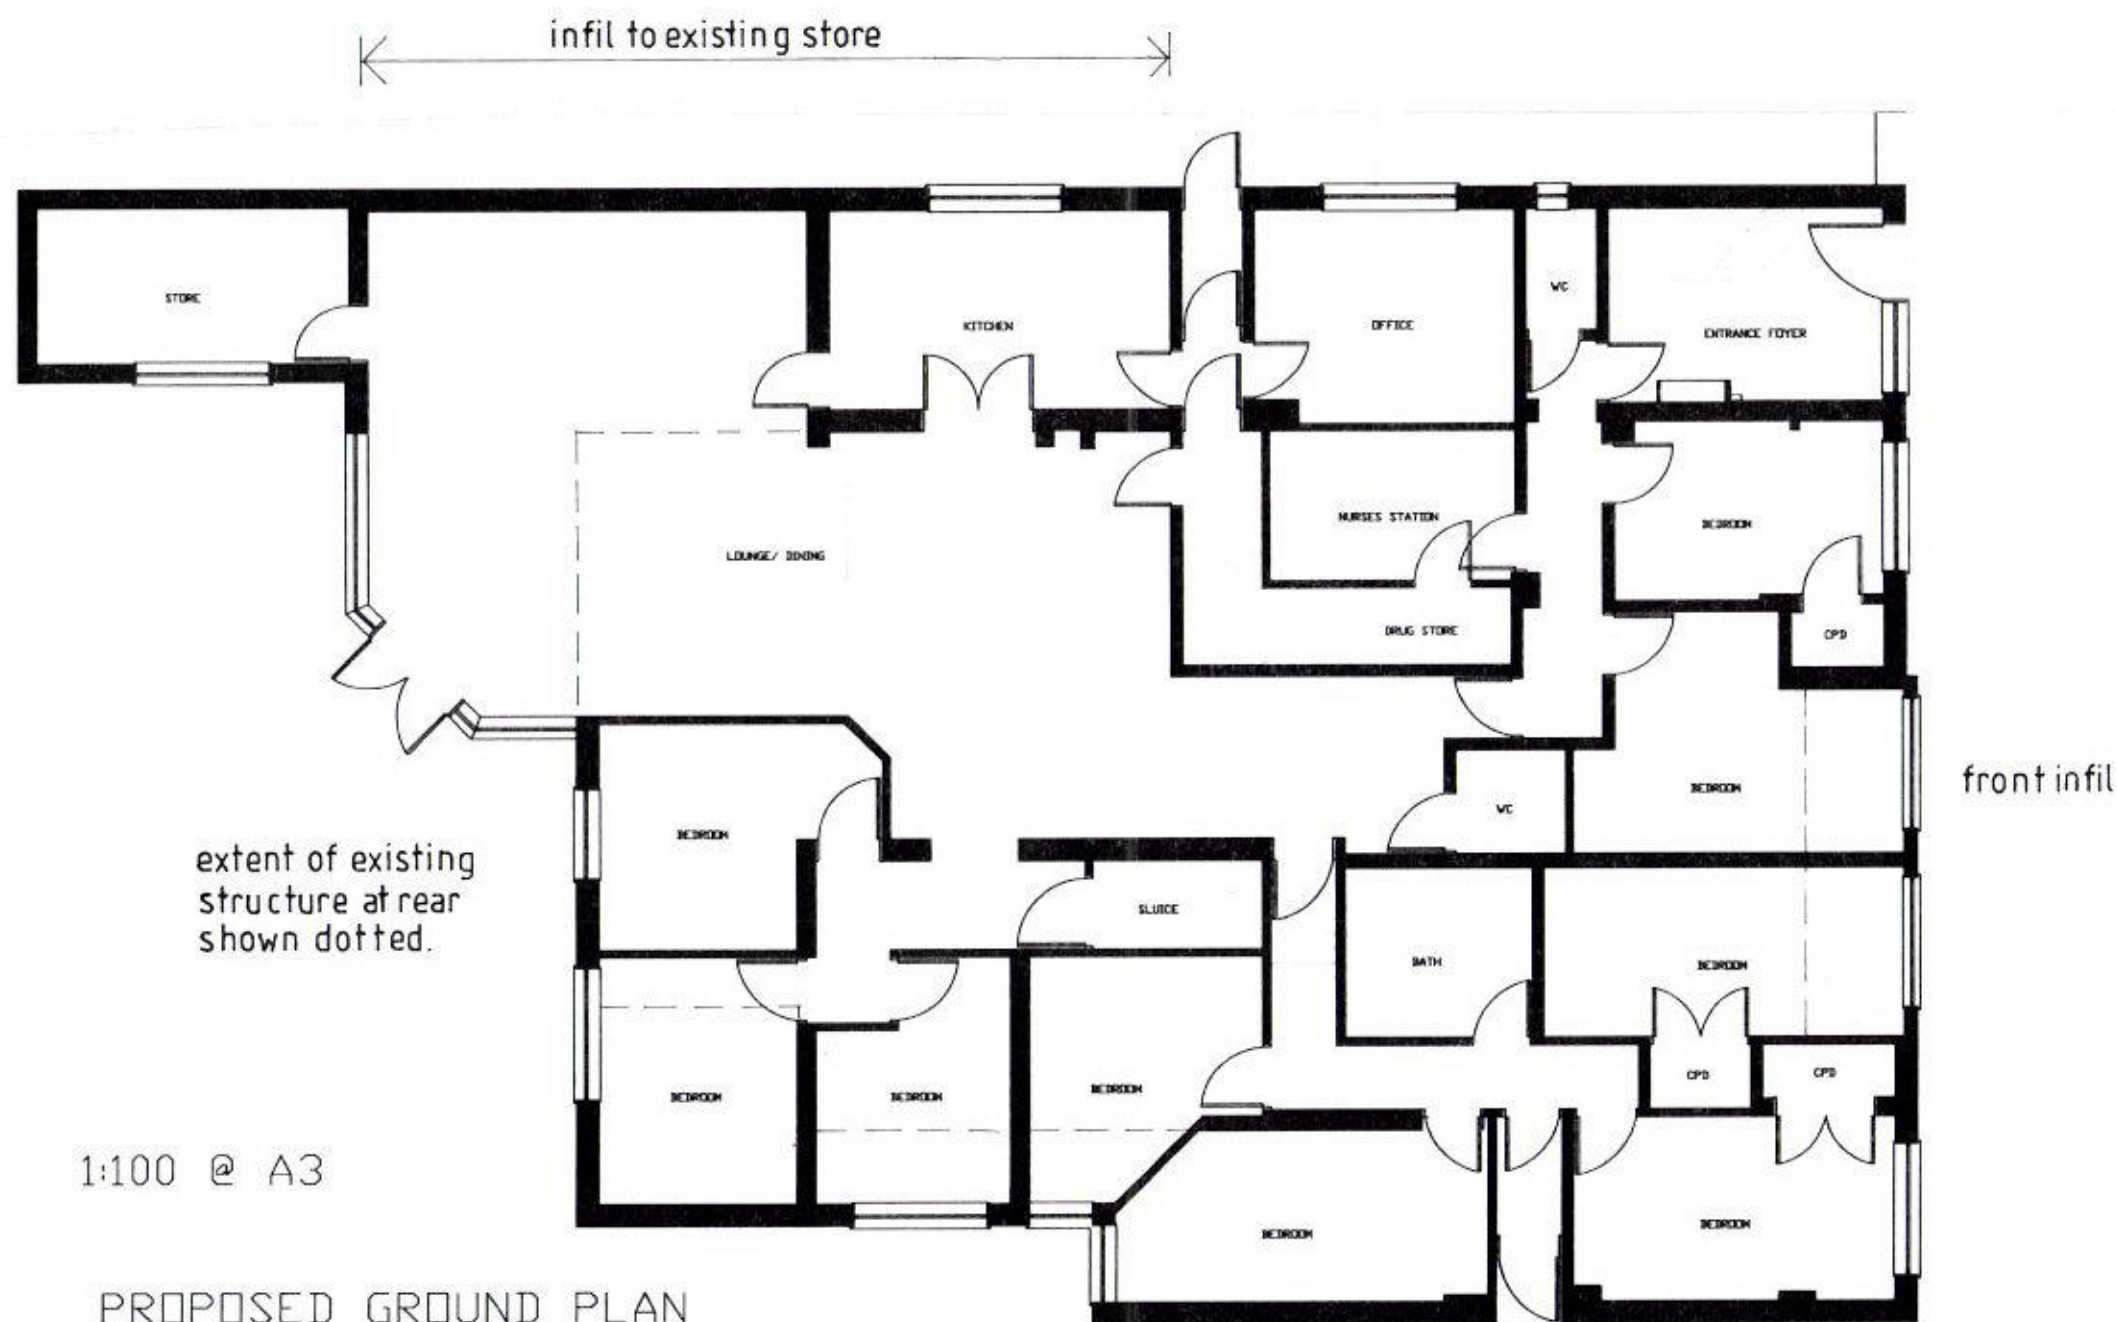

extent of existing
structure at rear
shown dotted.

1:100 @ A3

PROPOSED GROUND PLAN

HAVANT BOROUGH
COUNCIL
12 SEP 2017
RECEIVED

BAYITH REST HOME
18-20 BEVAN ROAD - LOVEDEAN
WATERLOOVILLE - PO8 9QH
PROPOSED GROUND FLOOR PLAN
SCALE: 1/100.
DRG. NO. 09/17/BR - 5