

10 Bracklesham Road, Hayling Island
PROPOSED

NOTES:


Dimensions to be checked on site before commencing work. Any discrepancies shall be reported to the architect immediately.

Do not scale from these drawings except for planning purposes.


Use figured dimensions only.

Where applicable this drawing is to be read in conjunction with other consultants' drawings.


All drawings to be read in conjunction with specification and all other drawings including structural engineer and mechanical and electrical drawings / specification

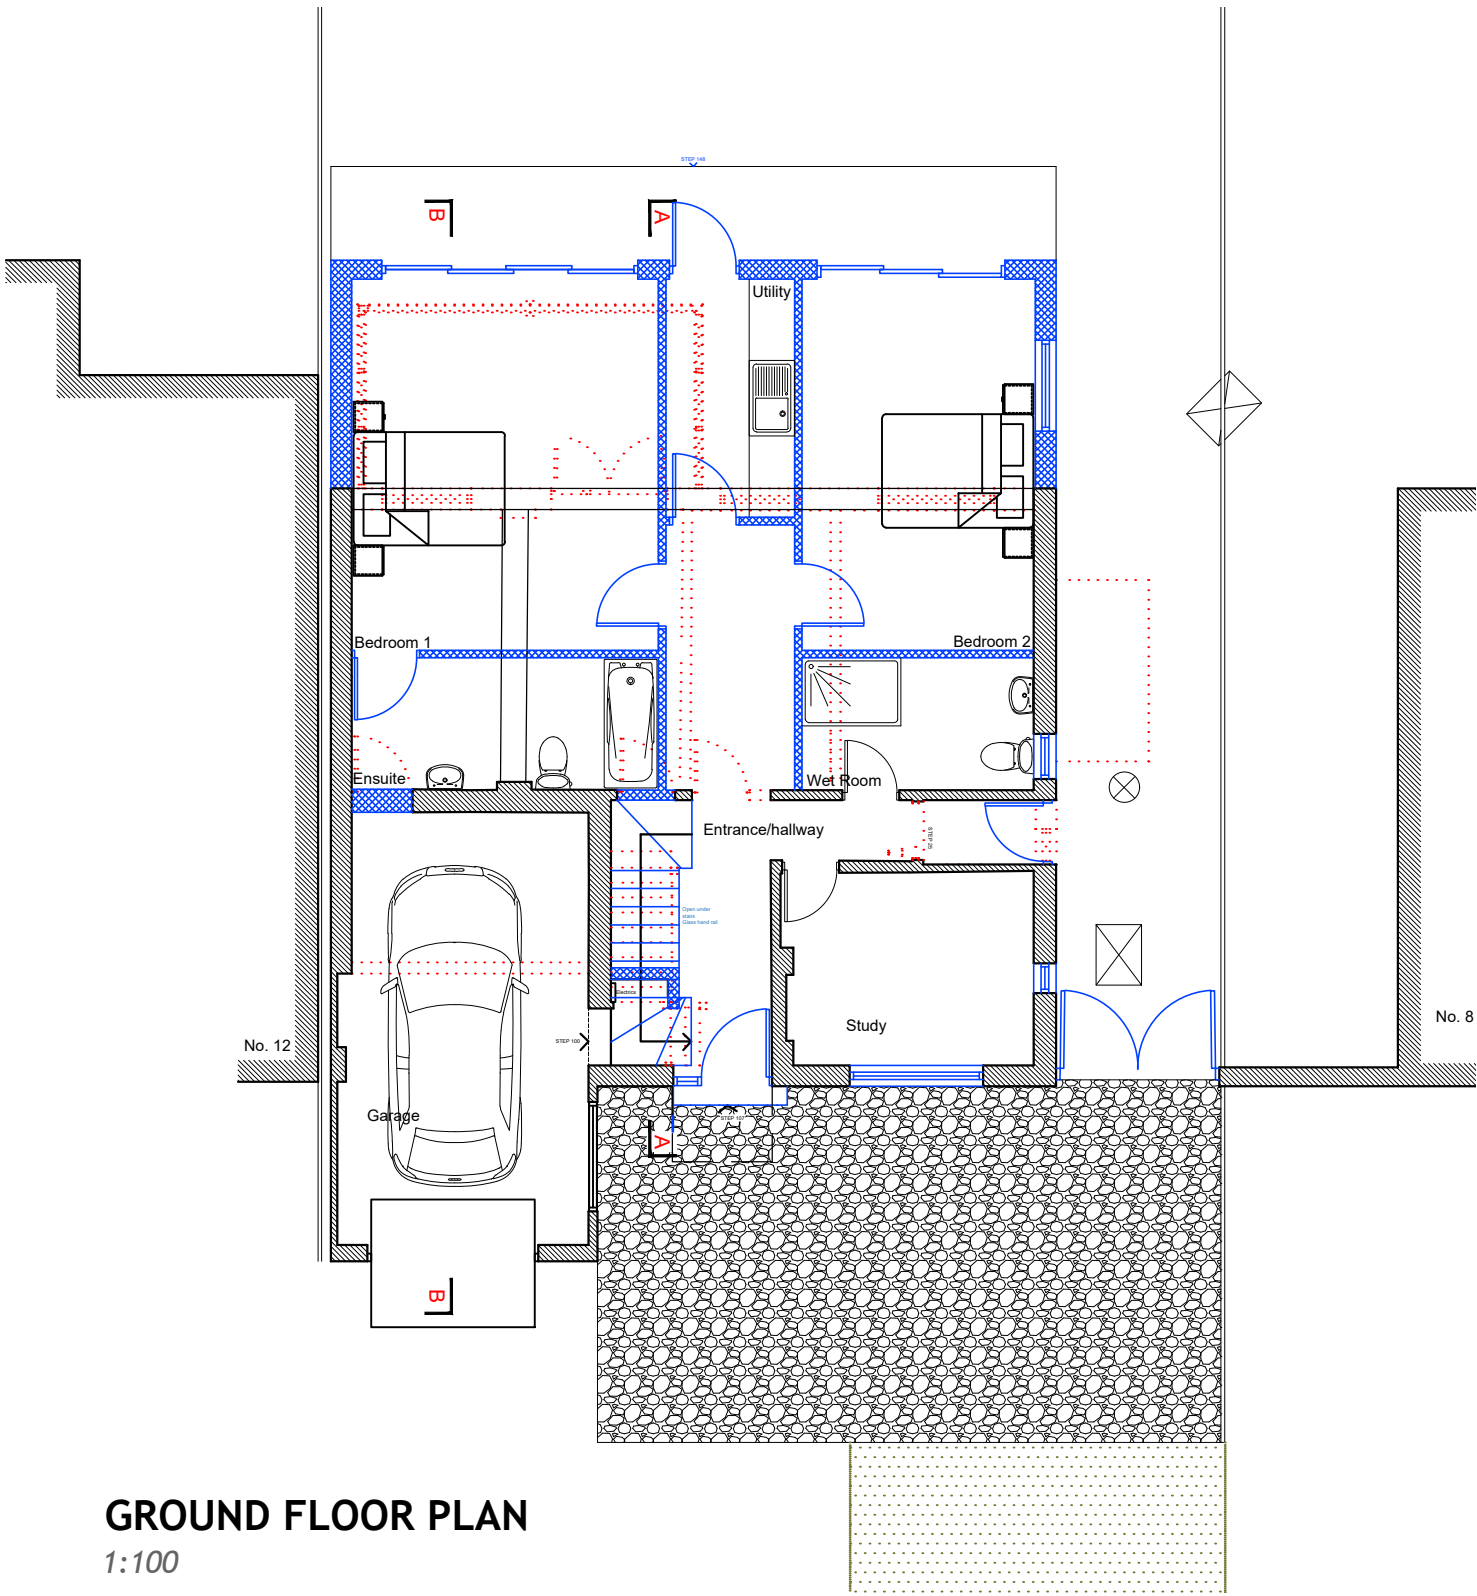


GROUND FLOOR PLAN
1:100

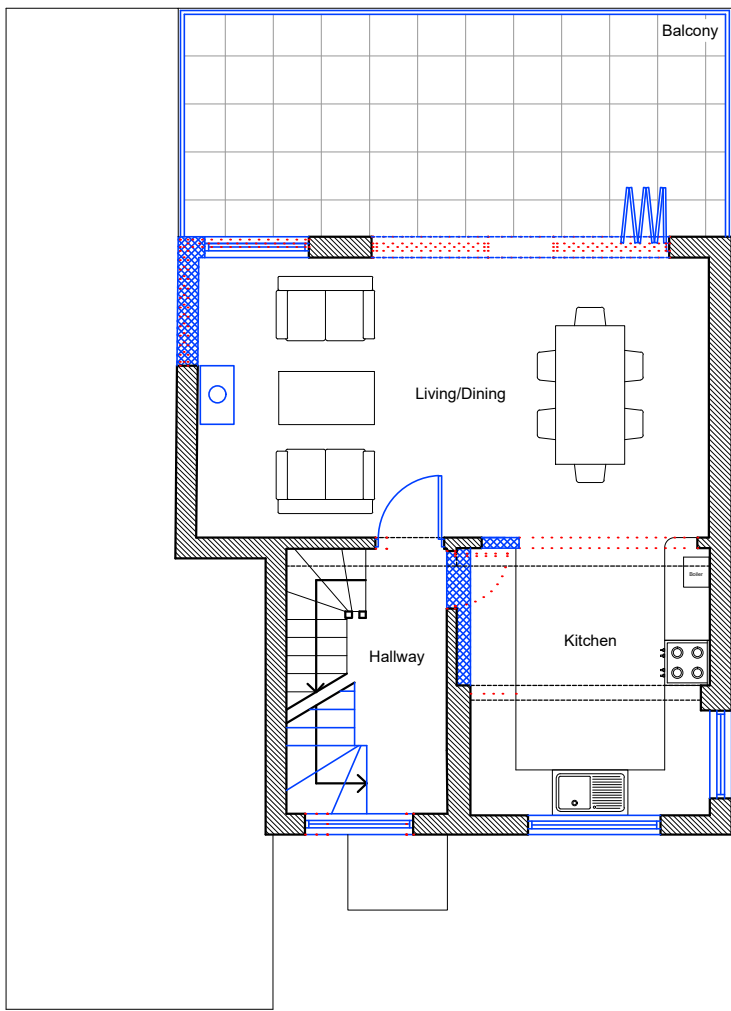


FIRST FLOOR PLAN
1:100

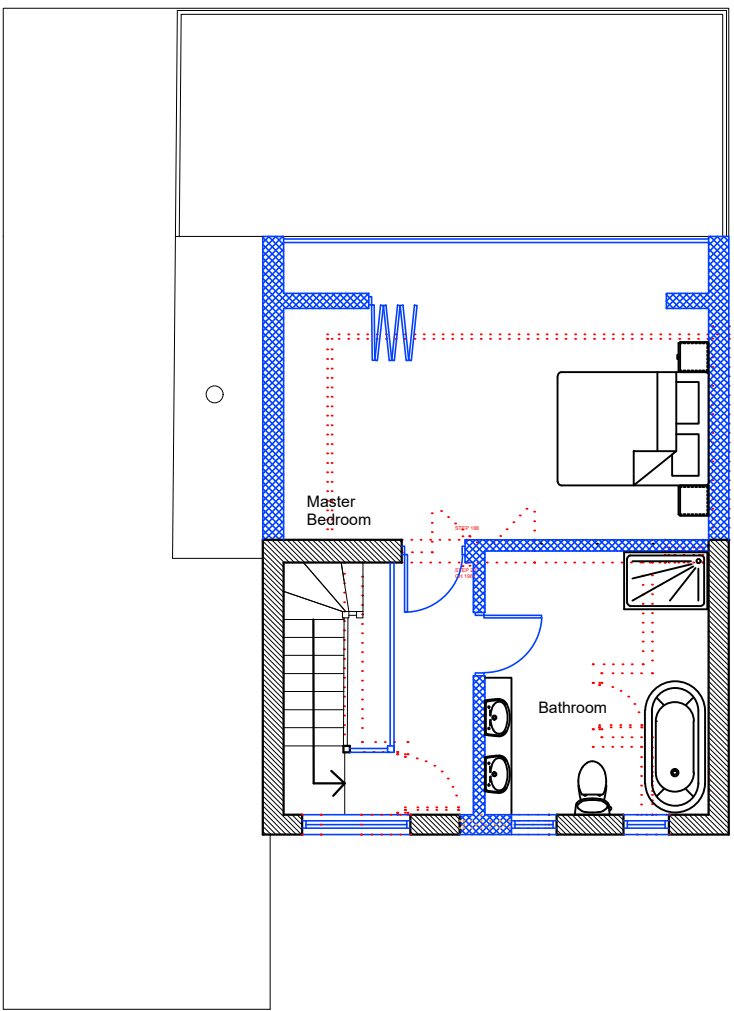


SECOND FLOOR PLAN
1:100

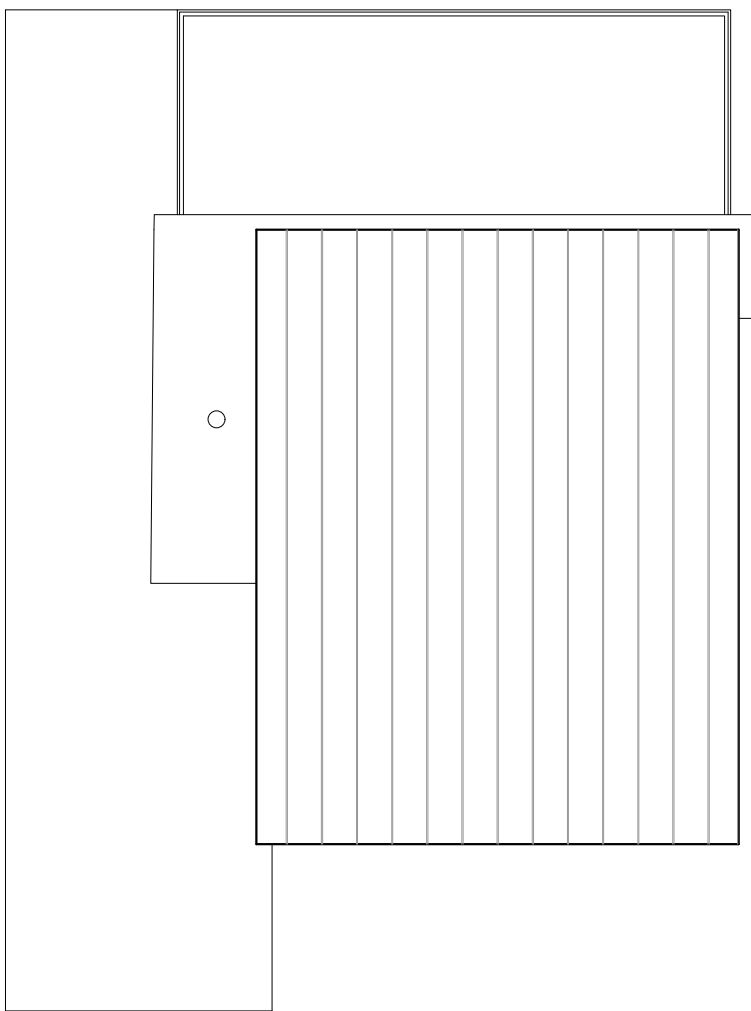


ROOF PLAN
1:100

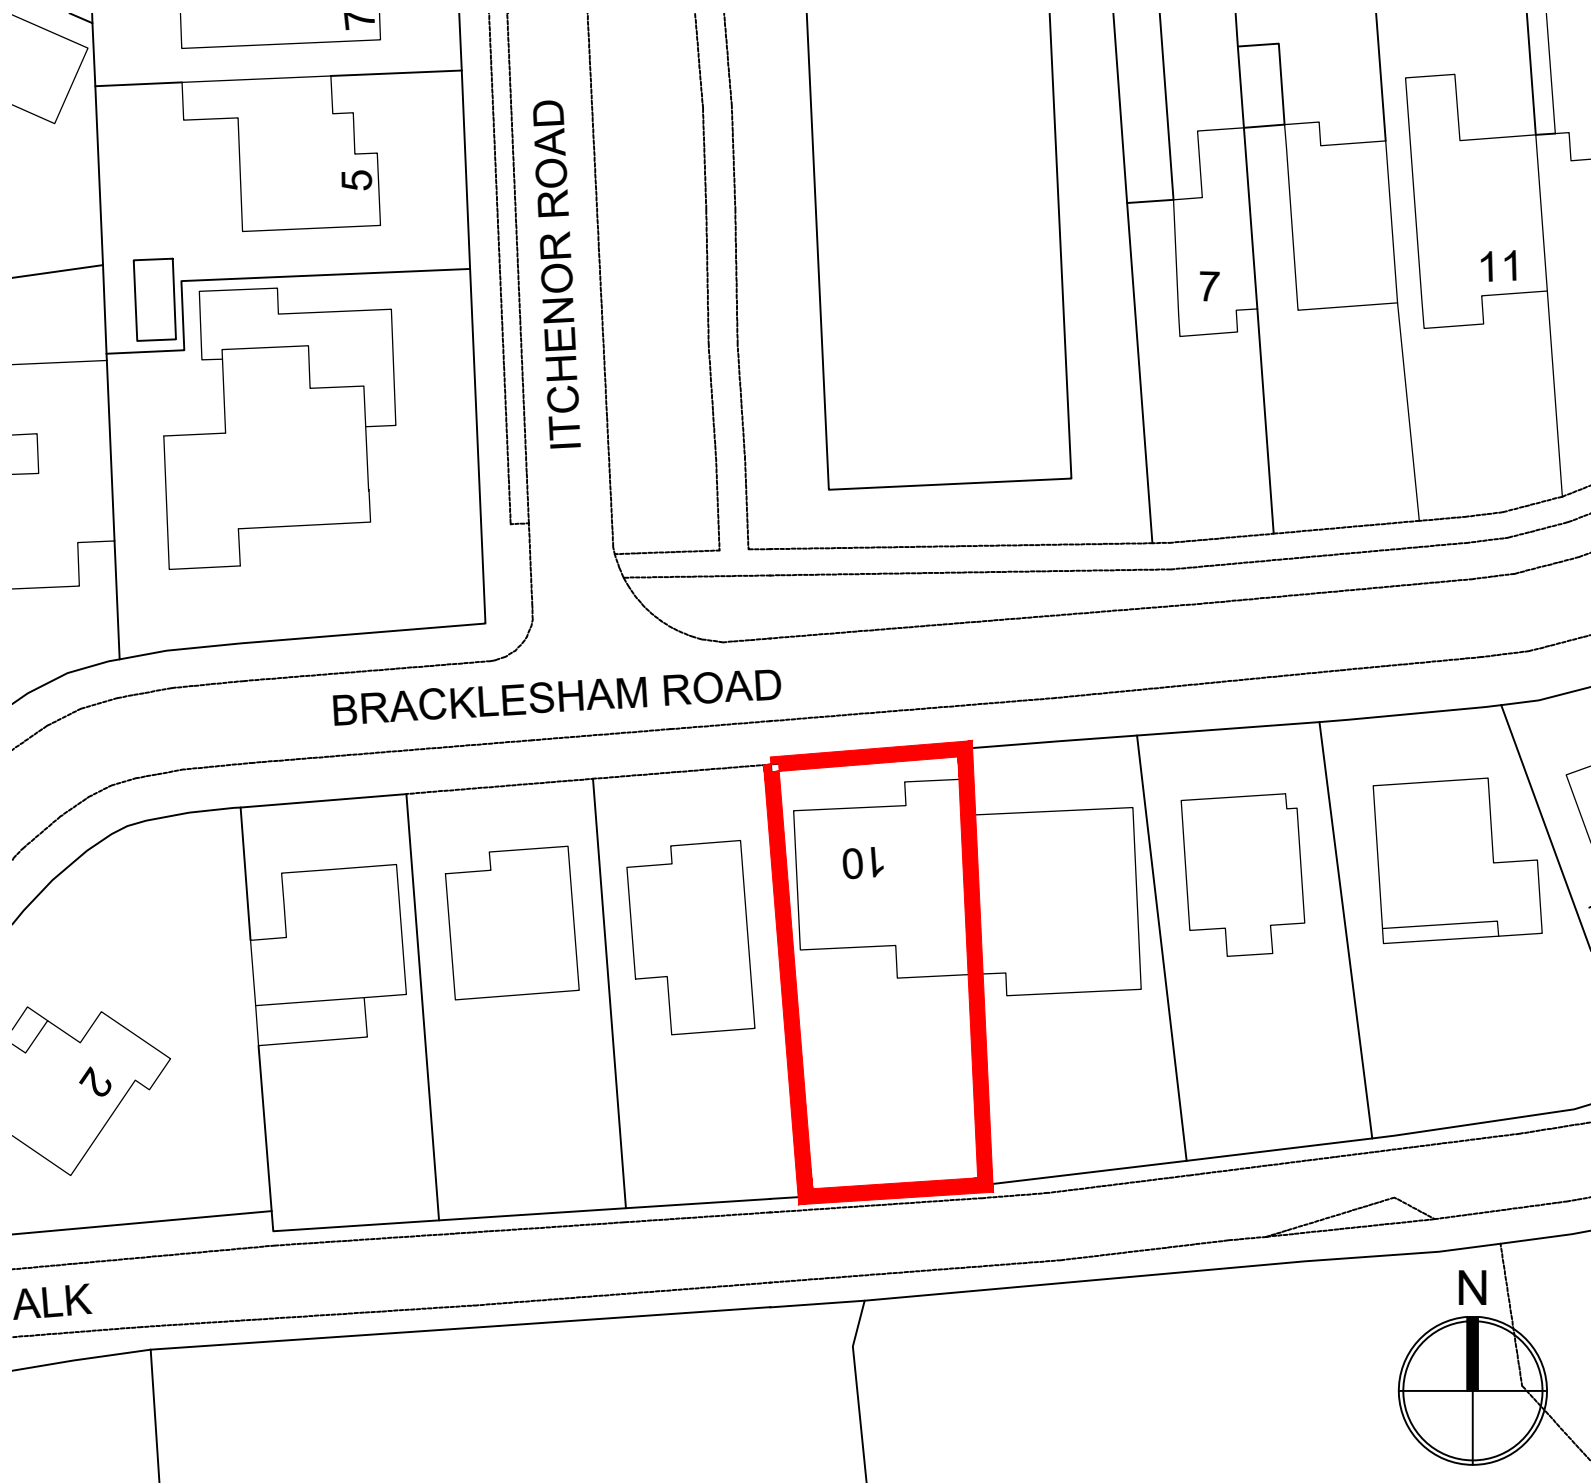


BLOCK PLAN
1:500
Ordnance Survey (c) Crown Copyright 2018. All rights reserved. Licence number 100022432

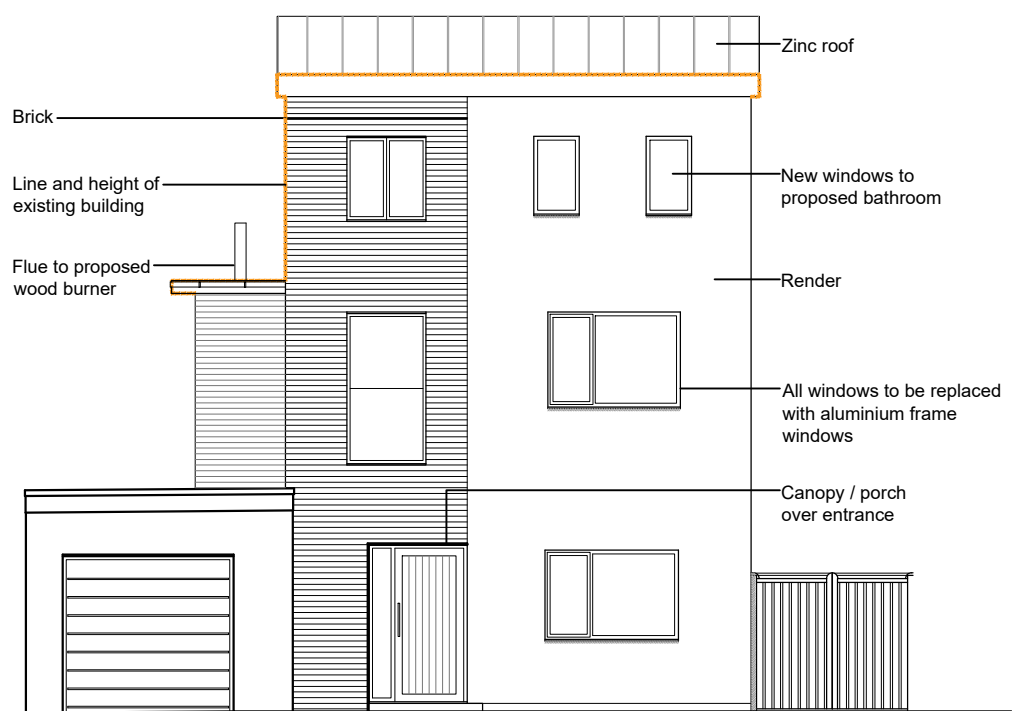


NORTH ELEVATION
1:100

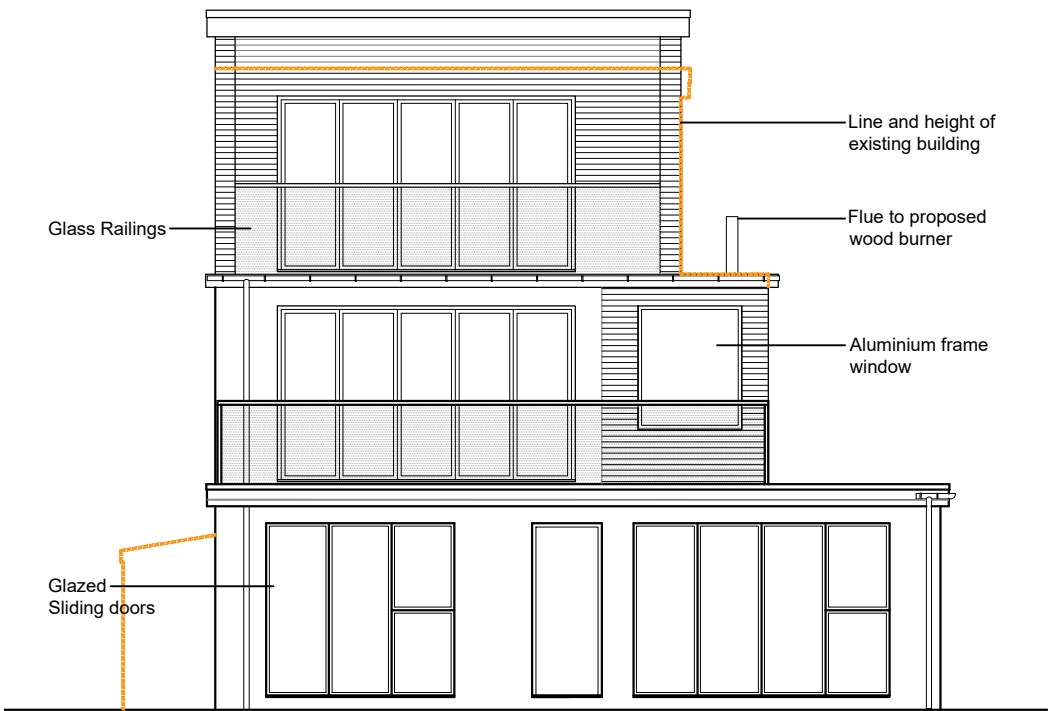


SOUTH ELEVATION
1:100

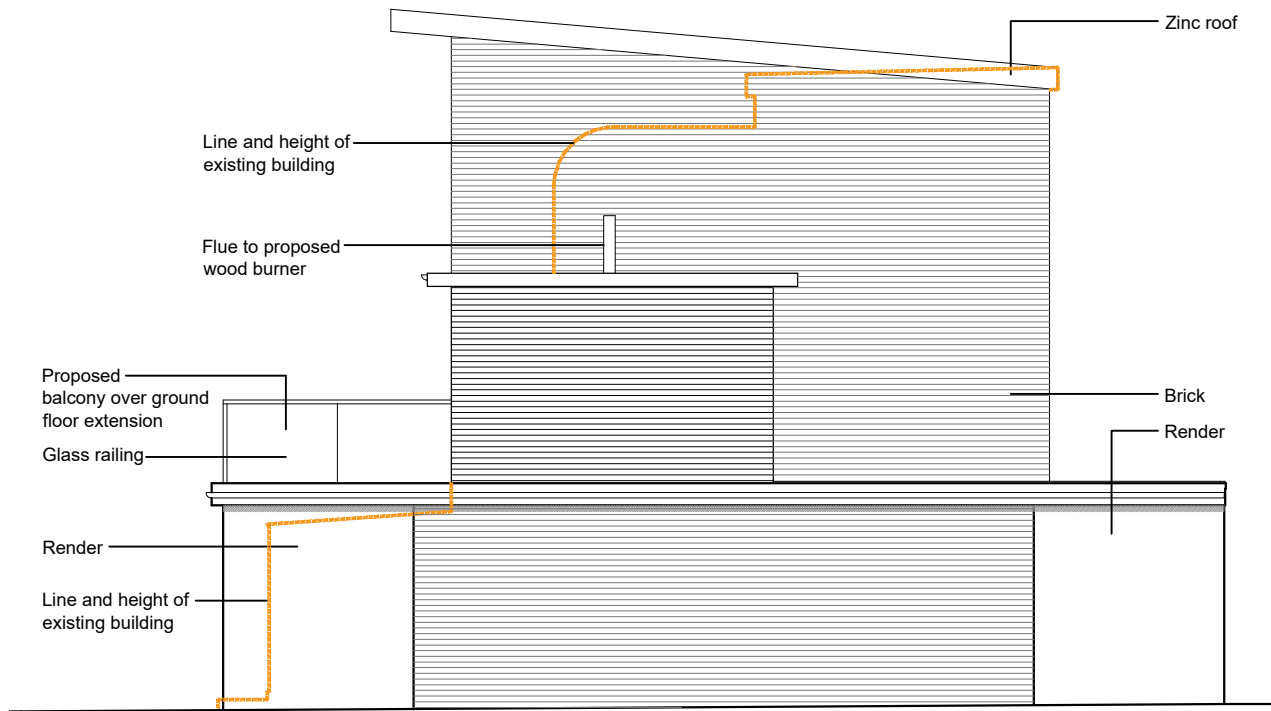


EAST ELEVATION
1:100

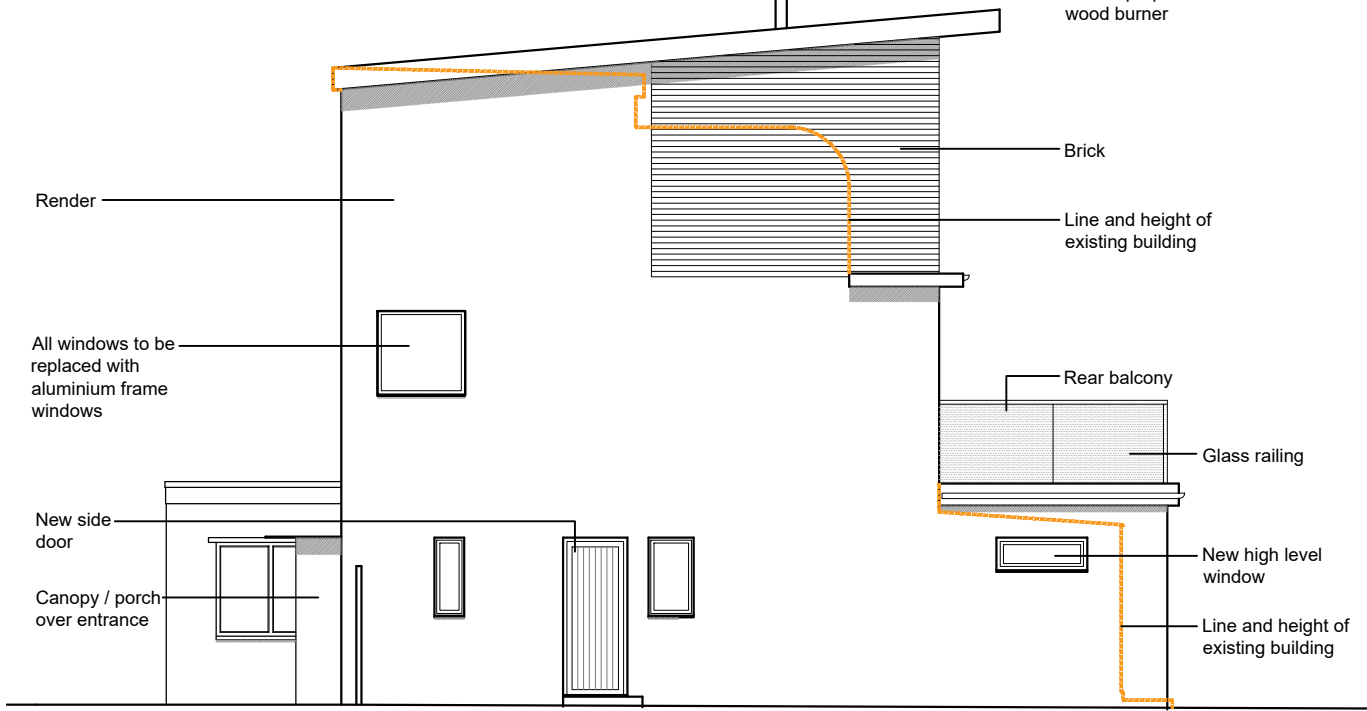

WEST ELEVATION
1:100

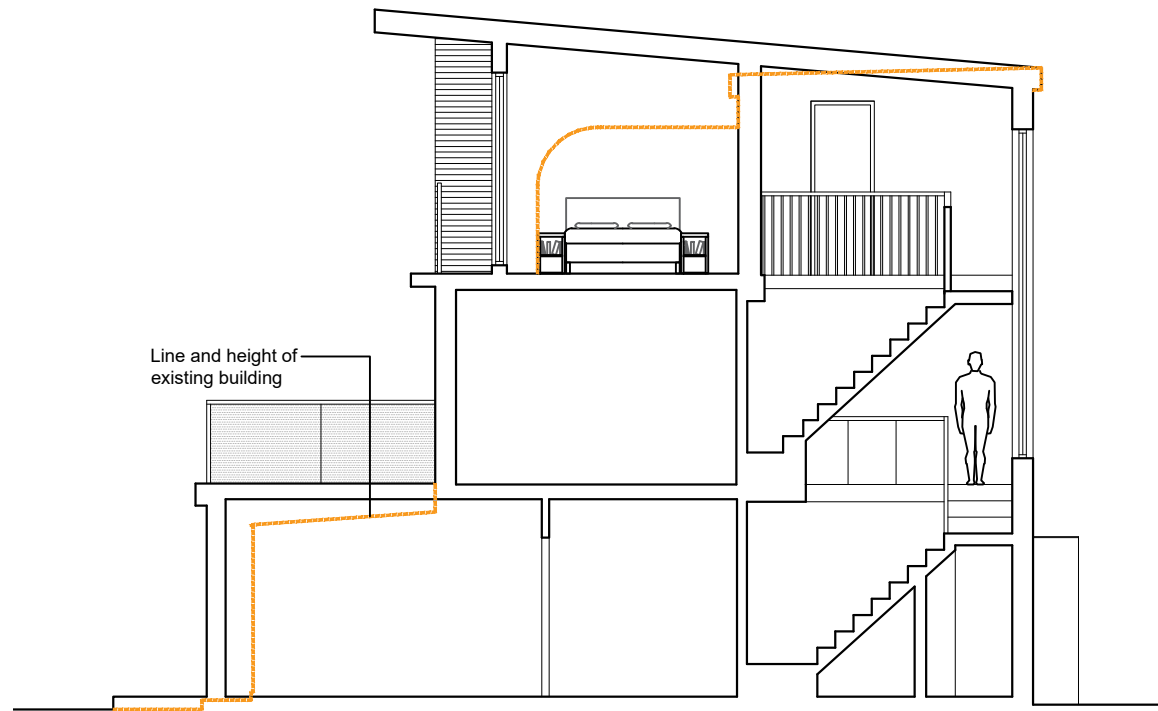

SECTION AA
1:100

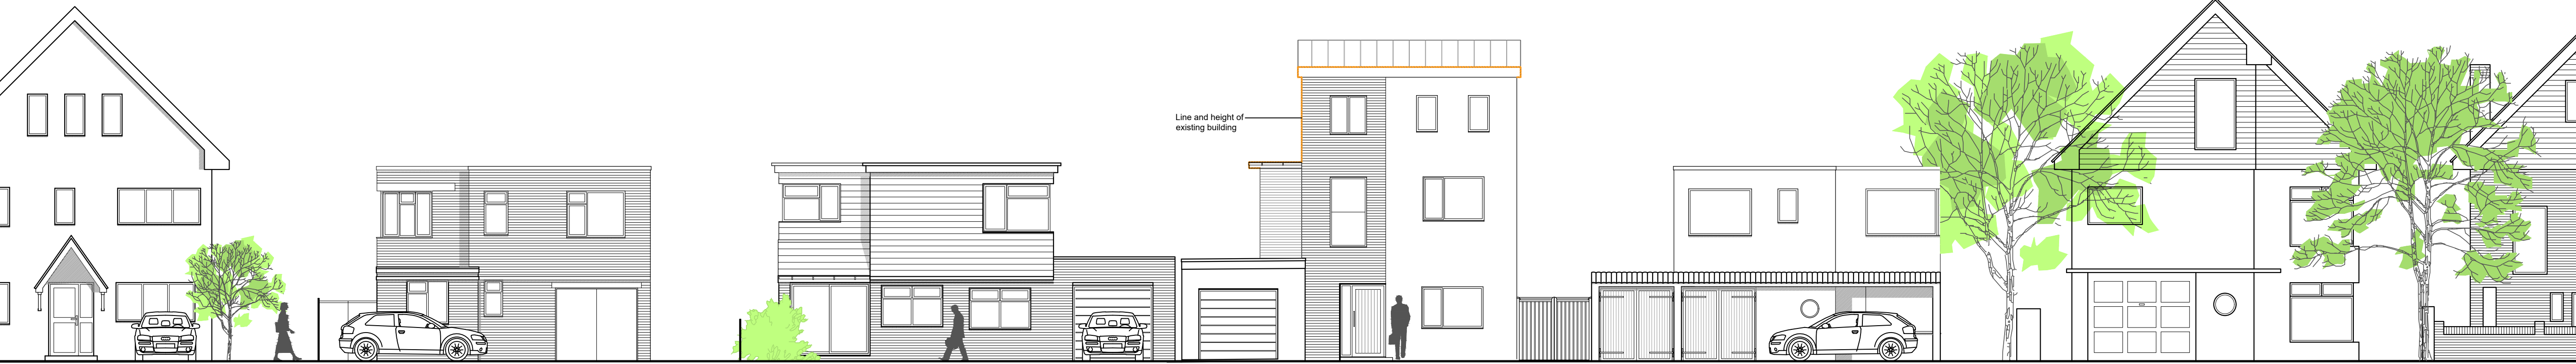

STREET ELEVATION
1:100

B	13/08	Planning Revisions	TD
A	22/06	Revised Titles	NW
REV	DATE	AMENDMENT	DRAWN
hd architects Helyer Davies Architects Ltd 1 The Old Flour Mill, Emsworth, PO10 7BT 01243 370 715 www.hdarchitects.co.uk mail@hdarchitects.co.uk			
PROJECT 10 Bracklesham Road Hayling Island PO11 9SJ			
DRAWING Proposed Plans Proposed Elevations Block Plan Location Plan SCALE 1:100 @A1 1:100 @A1 1:500 @A1 1:1250 @A1			
DATE April 2018 DRAWN NW			
DRAWING NUMBER 18052-02			REVISION B