



This drawing may be scaled with reference to the scale bar for planning application purposes only. Do not scale for any other purpose, use only annotated dimensions. All dimensions are to be checked by parties using the drawing, and any errors or omissions are to be reported to James Potter Associates Ltd.



Rev.	Date	Note	Author	Checked
A	21/08/17	Amended rear extension size	JP	RR

 

LOCATION PLAN
SCALE 1:1250

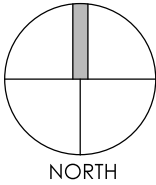


BLOCK PLAN
SCALE 1:200

 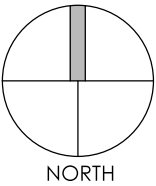


Project	READ EXTENSION & HOME ALTERATIONS 84 WESTBOURNE AVENUE EMSWORTH PO10 7QN				Drawing	BLOCK AND LOCATION PLAN					
					Job-Dwg Number	17049-PL-001		Rev.	A		
Client	MR & MRS SELL				 JAMES POTTER ASSOCIATES www.jpa.design JPA - PORTSMOUTH Suite 1, Winter Works, Rear of 119 Winter Road, Southsea, Portsmouth, PO4 8DS t. +44(0)2393 871 000						
Status	DRAFT										
Scale	1:200/1:1250		Sheet Size							A3	
Author	RH	Checked	JP	Date						11/07/17	

This drawing may be scaled with reference to the scale bar for planning application purposes only. Do not scale for any other purpose, use only annotated dimensions. All dimensions are to be checked by parties using the drawing, and any errors or omissions are to be reported to James Potter Associates Ltd.

Rev.	Date	Note	Author	Checked
A	21/08/17	Amended rear extension size	JP	RR

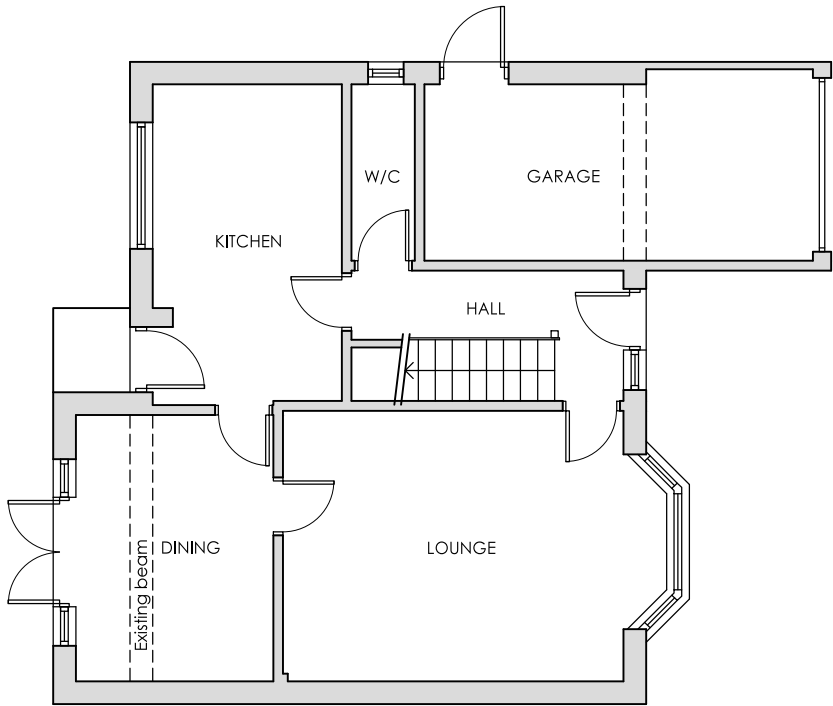

EXISTING GROUND FLOOR PLAN
SCALE 1:100


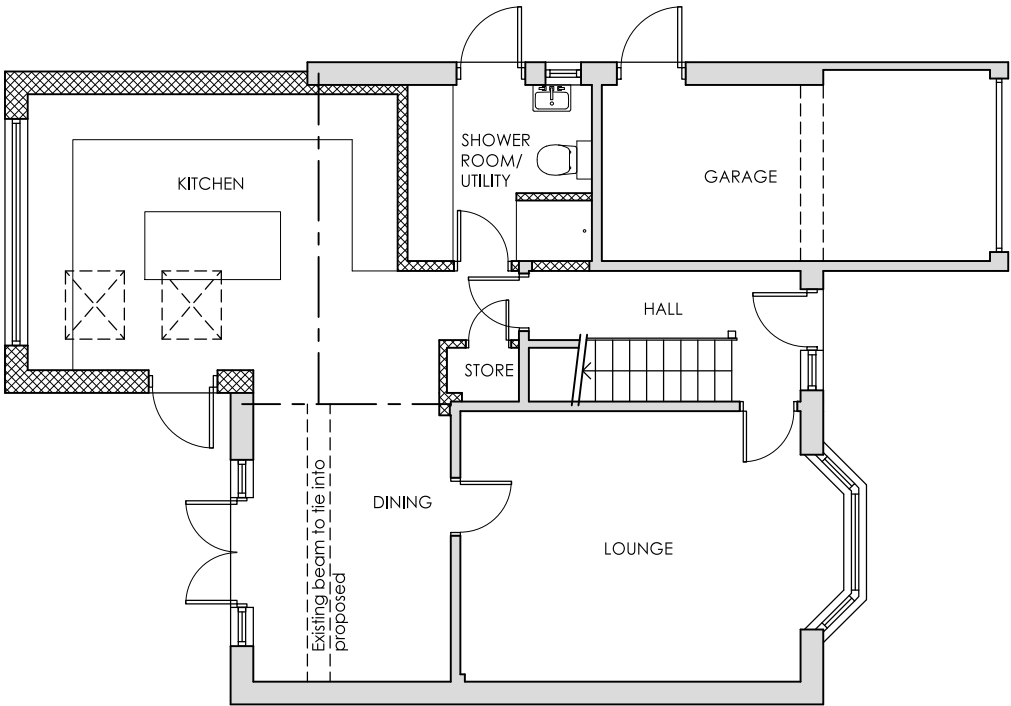


PROPOSED GROUND FLOOR PLAN
SCALE 1:100

KEY

- Proposed new walls / partitions
- Proposed structural lintels & beams
- Existing walls / partitions
- Existing structural lintels & beams

SCALE 1:100

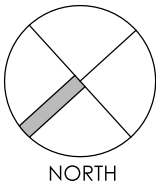 

Project	READ EXTENSION & HOME ALTERATIONS 84 WESTBOURNE AVENUE EMSWORTH PO10 7QN				Drawing	GROUND FLOOR PLANS			
					Job-Dwg Number	17049-PL-002		Rev.	A
Client	MR & MRS SELL								
Status	DRAFT								
Scale	1:100			Sheet Size	A3				
Author	RH	Checked	JP	Date	11/07/17				




**JAMES POTTER
ASSOCIATES**

www.jpa.design


JPA - PORTSMOUTH
Suite 1, Winter Works, Rear of 119 Winter Road,
Southsea, Portsmouth, PO4 8DS
t. +44(0)2393 871 000

This drawing may be scaled with reference to the scale bar for planning application purposes only. Do not scale for any other purpose, use only annotated dimensions. All dimensions are to be checked by parties using the drawing, and any errors or omissions are to be reported to James Potter Associates Ltd.

Rev.	Date	Note	Author	Checked
A	21/08/17	Amended rear extension size	JP	RR

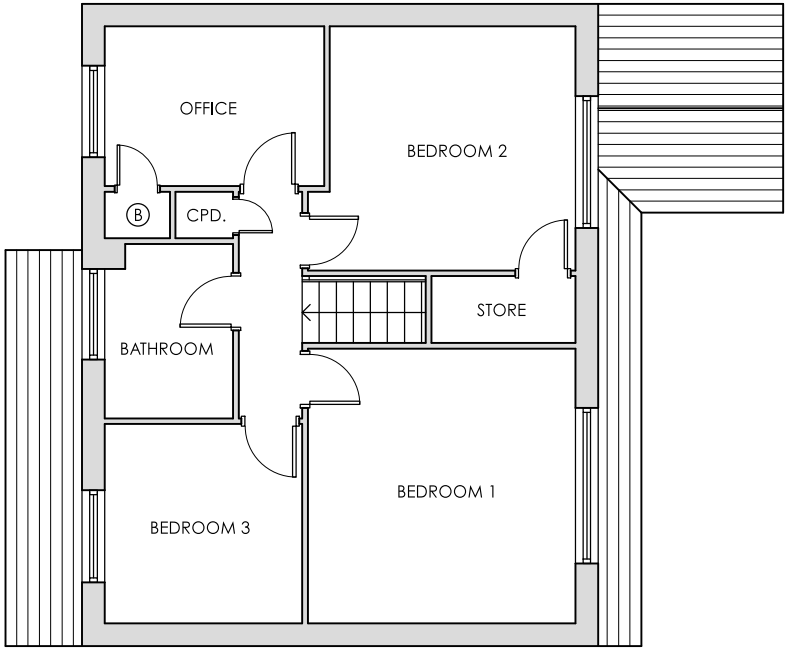

EXISTING FIRST FLOOR PLAN
SCALE 1:100


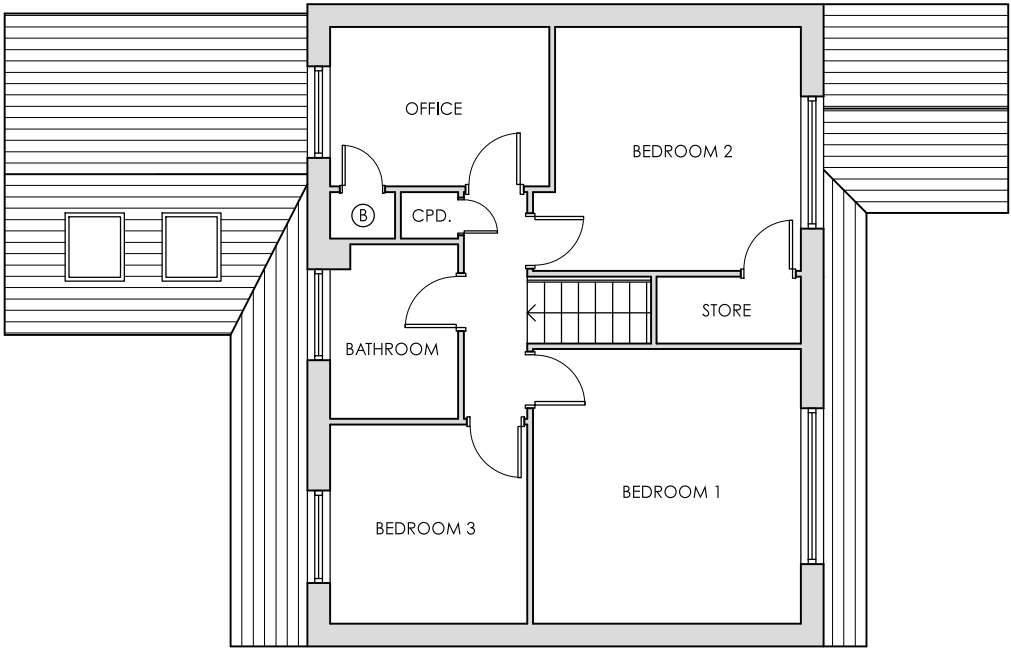


PROPOSED FIRST FLOOR PLAN
SCALE 1:100

KEY

Existing walls / partitions

SCALE 1:100

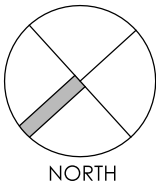 

Project	READ EXTENSION & HOME ALTERATIONS 84 WESTBOURNE AVENUE EMSWORTH PO10 7QN				Drawing	FIRST FLOOR PLANS			
					Job-Dwg Number	17049-PL-003		Rev.	-
Client	MR & MRS SELL				JPA JAMES POTTER ASSOCIATES www.jpa.design JPA - PORTSMOUTH Suite 1, Winter Works, Rear of 119 Winter Road, Southsea, Portsmouth, PO4 8DS t. +44(0)2393 871 000				
Status	DRAFT								
Scale	1:100		Sheet Size						
Author	RH	Checked	JP	Date	11/07/17				

This drawing may be scaled with reference to the scale bar for planning application purposes only. Do not scale for any other purpose, use only annotated dimensions. All dimensions are to be checked by parties using the drawing, and any errors or omissions are to be reported to James Potter Associates Ltd.

Rev.	Date	Note	Author	Checked
-	dd/mm/yy	Note	XXX	XXX




EXISTING SOUTH ELEVATION



EXISTING EAST ELEVATION




EXISTING NORTH ELEVATION

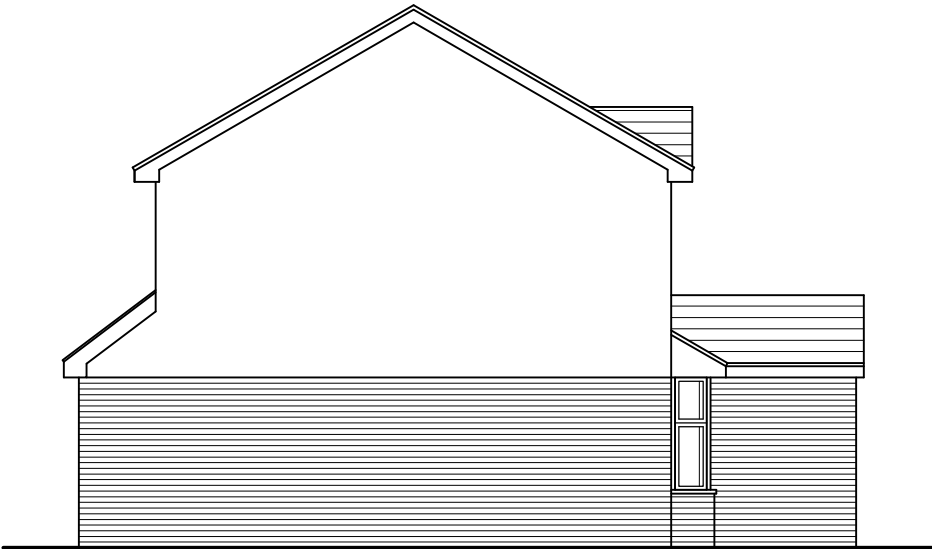

EXISTING WEST ELEVATION

SCALE 1:100

 

Project	READ EXTENSION & HOME ALTERATIONS 84 WESTBOURNE AVENUE EMSWORTH PO10 7QN					Drawing	EXISTING ELEVATIONS			Rev.	-
						Job-Dwg Number	17049-PL-004				
Client	MR & MRS SELL					JPA JAMES POTTER ASSOCIATES www.jpa.design JPA - PORTSMOUTH Suite 1, Winter Works, Rear of 119 Winter Road, Southsea, Portsmouth, PO4 8DS t. +44(0)2393 871 000					
Status	DRAFT										
Scale	1:100		Sheet Size A3								
Author	RH	Checked	JP	Date	11/07/17						

This drawing may be scaled with reference to the scale bar for planning application purposes only. Do not scale for any other purpose, use only annotated dimensions. All dimensions are to be checked by parties using the drawing, and any errors or omissions are to be reported to James Potter Associates Ltd.

Rev.	Date	Note	Author	Checked
A	21/08/17	Amended rear extension size	JP	RR




PROPOSED SOUTH ELEVATION



PROPOSED EAST ELEVATION




PROPOSED NORTH ELEVATION

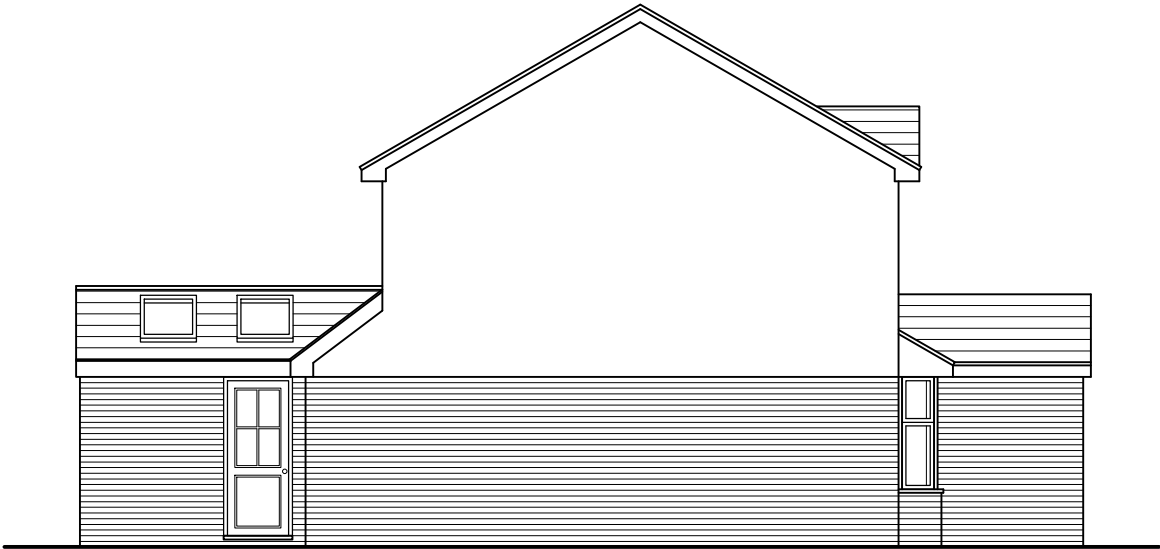

PROPOSED WEST ELEVATION

SCALE 1:100

 

Project	READ EXTENSION & HOME ALTERATIONS 84 WESTBOURNE AVENUE EMSWORTH PO10 7QN				Drawing	PROPOSED ELEVATIONS			
					Job-Dwg Number	17049-PL-005		Rev.	A
Client	MR & MRS SELL				JPA JAMES POTTER ASSOCIATES www.jpa.design JPA - PORTSMOUTH Suite 1, Winter Works, Rear of 119 Winter Road, Southsea, Portsmouth, PO4 8DS t. +44(0)2393 871 000				
Status	DRAFT								
Scale	1:100		Sheet Size						
Author	RH	Checked	JP	Date	11/07/17				