



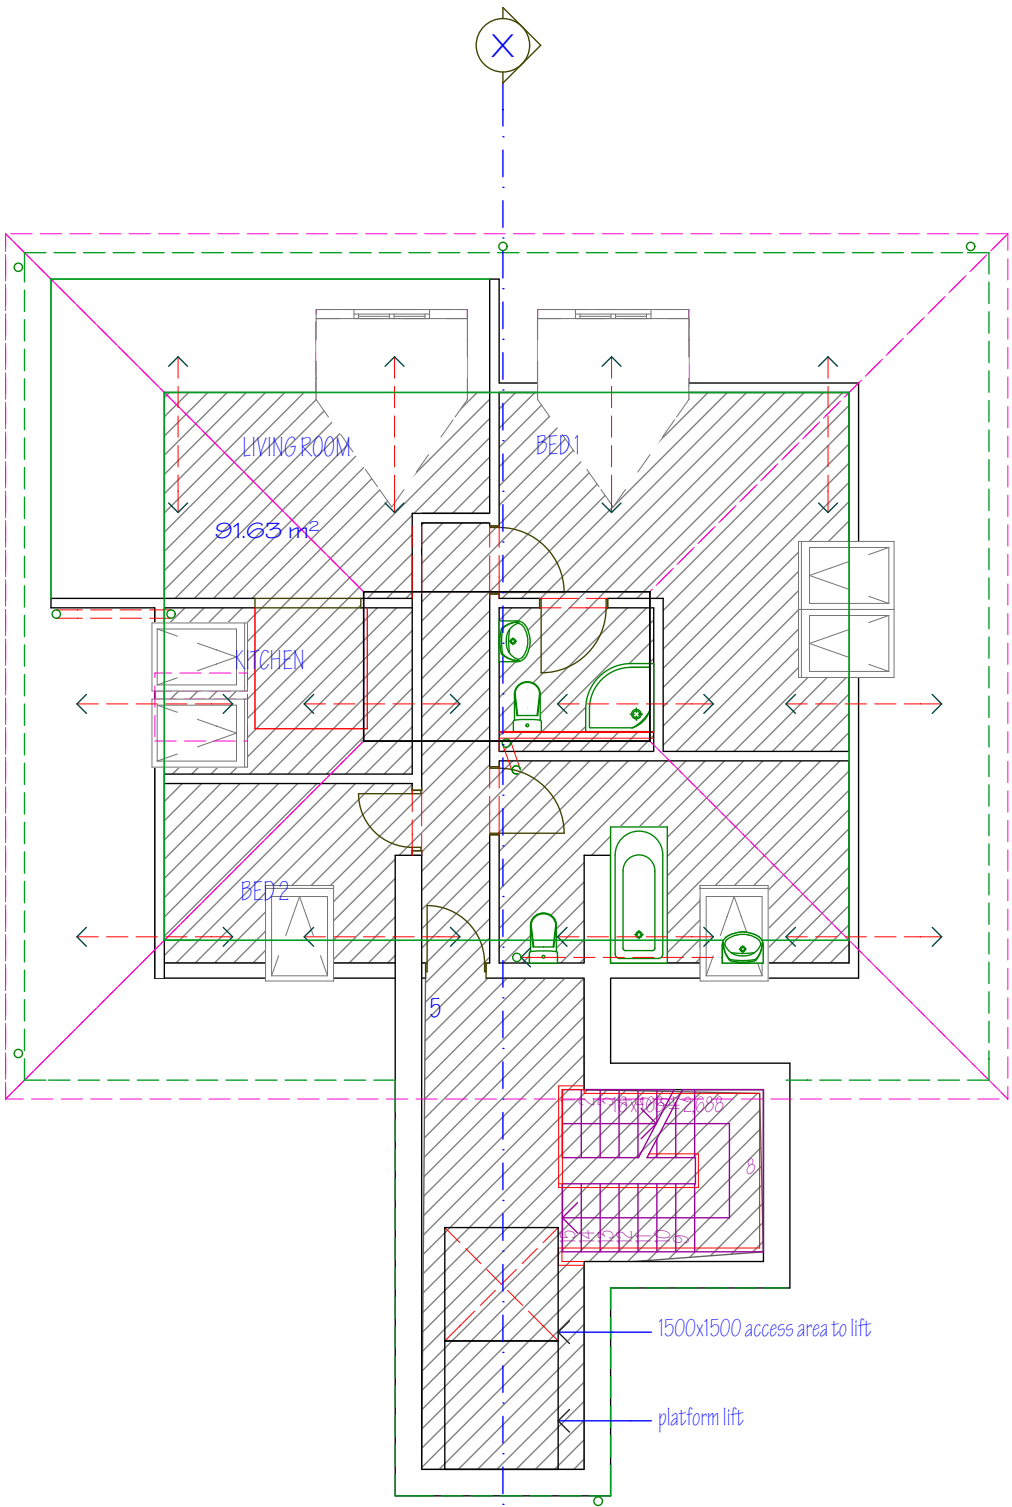


SECOND FLOOR PLAN @ 1:100

- EL emergency lighting-self contained type in accordance with BS 5266 Part 1
SD smoke detectors-see notes in accordance with BS 5446 Part 1
FD 20 self closing 20 minute door
FD 30 self closing 30 minute door (additional s equates to FD30s)
m.e. mechanical extract

EXTERNAL WALL MATERIALS;
GROUND FLOOR RED FACING BRICK THROUGHOUT.
FIRST FLOOR AND ABOVE VERTICAL TILE HANGING

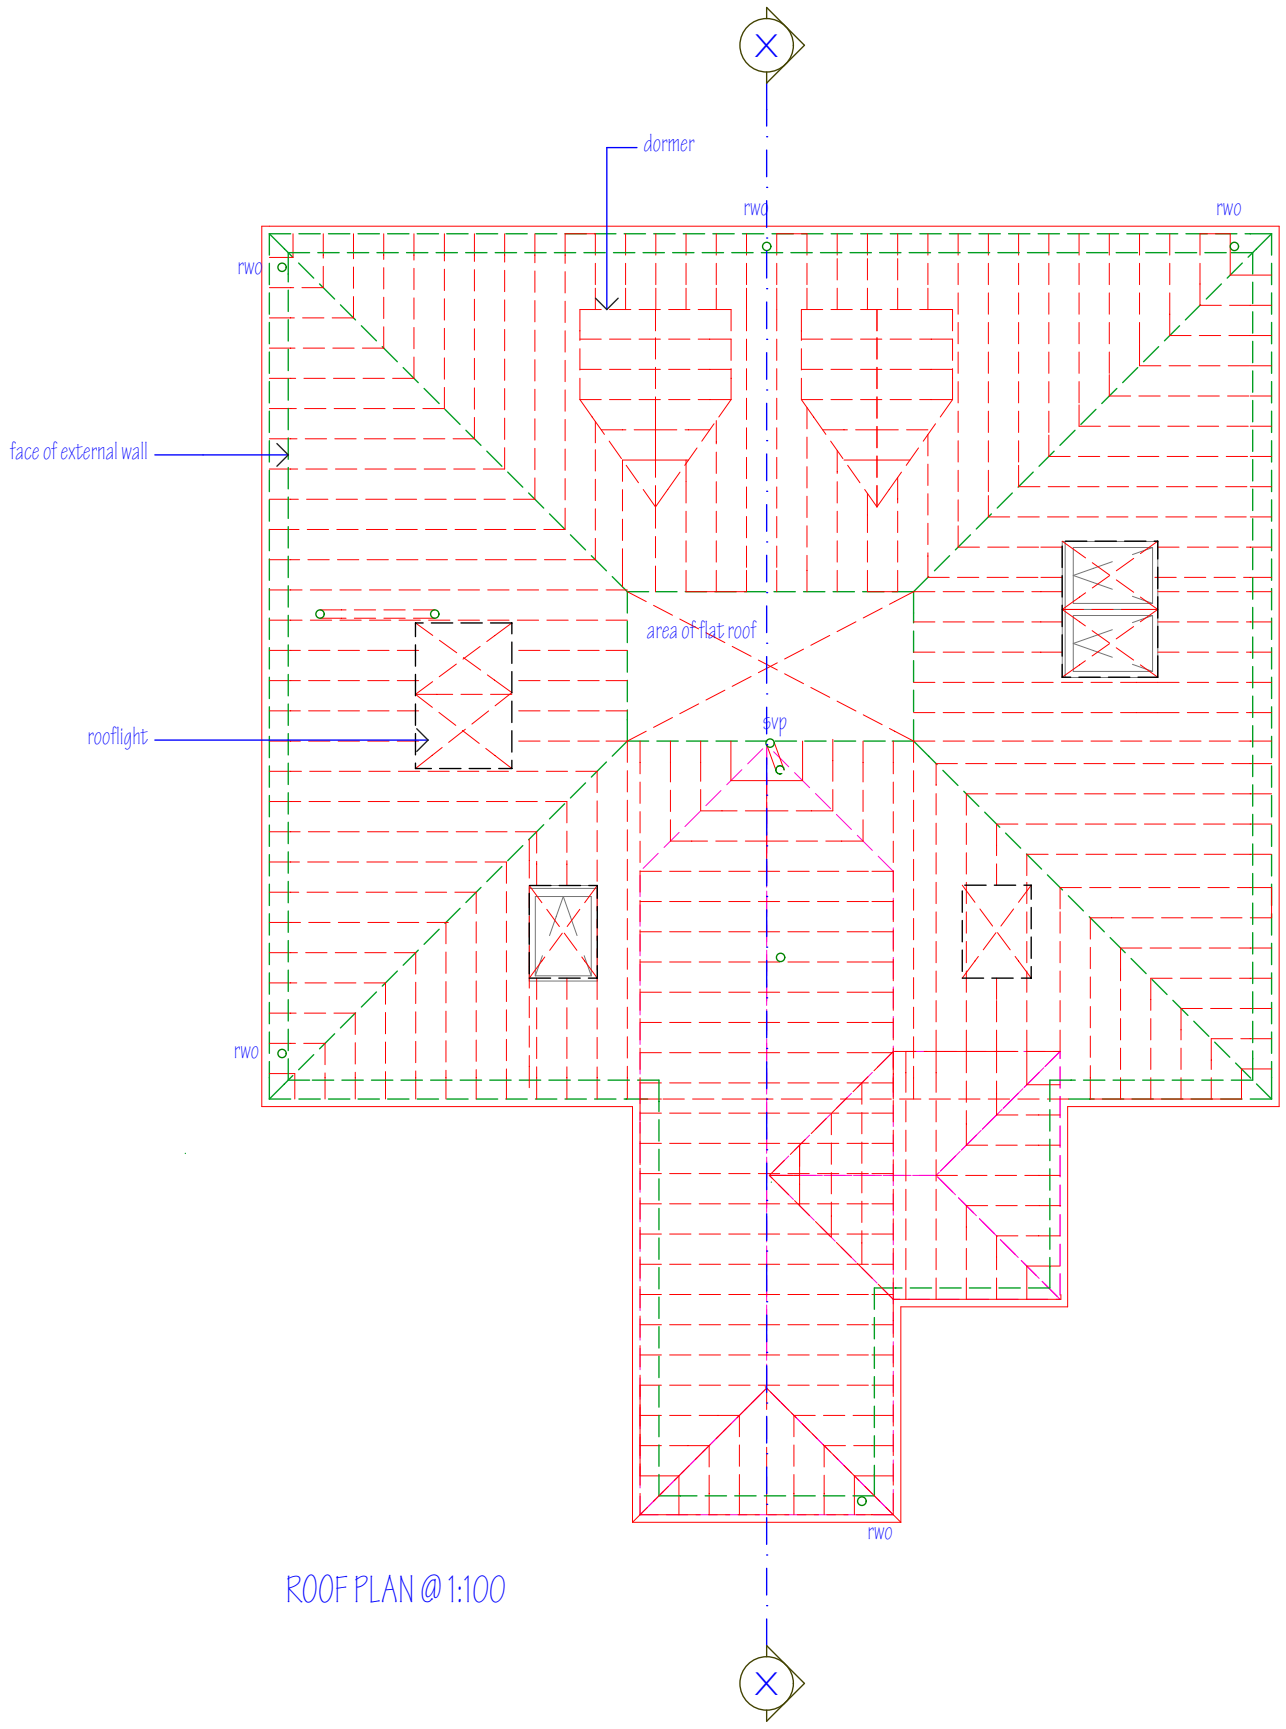

ROOF PLAN @ 1:100

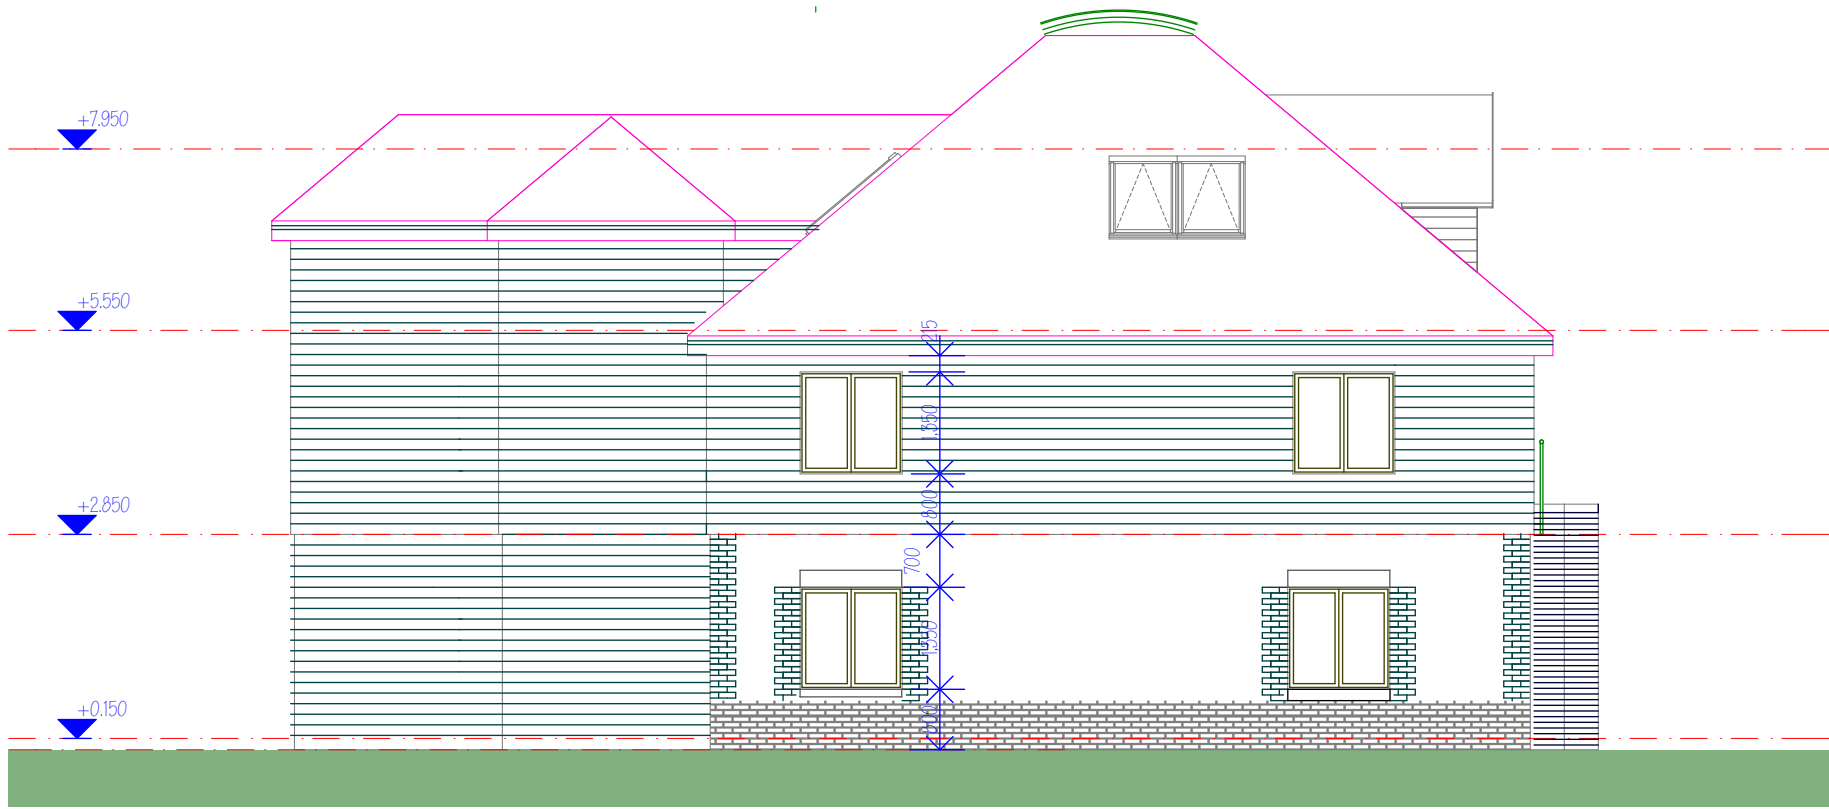

EAST ELEVATION AS PROPOSED @ 1:100

NOTES;
This drawing is the copyright of
EDWARD CAUSH + ASSOCIATES
All dimensions must be checked on site prior to the
commencement of construction and the Architect notified of any
discrepancy. Figured dimensions are to be used in preference to
scaled dimensions. The Local Planning Authority may scale from
this drawing as the only exception. No deviation from the
drawing will be permitted without the written consent of the
Architect.

REVISIONS

CONSTRUCTION ISSUE

PURPOSE OF ISSUE
INFORMATION
DESIGN
TENDER
CONSTRUCTION

EDWARD CAUSH + ASSOCIATES
ARCHITECTS
11 SOUTHDOWN ROAD COSHAM PORTSMOUTH
PO6 2EB
phone 023 92 384477
fax 023 92 361382
email: eca@south-down.demon.co.uk

CLIENT
MIRIAN BARRETT

JOB TITLE
PROPOSED DEVELOPMENT OF
41 STATION ROAD
HAYLING ISLAND
PO11 0EA

DRAWING TITLE
SECOND FLOOR and ROOF PLANS,
EAST ELEVATION

PHASE 2
Proposed change to external wall
materials

SCALE
1:100
DATE
11/01/2018

DRAWN BY
EC
CHECKED BY

DRAWING NUMBER
04:924:L(2-) 1252