




PROPOSED GROUND FLOOR PLAN 1:100

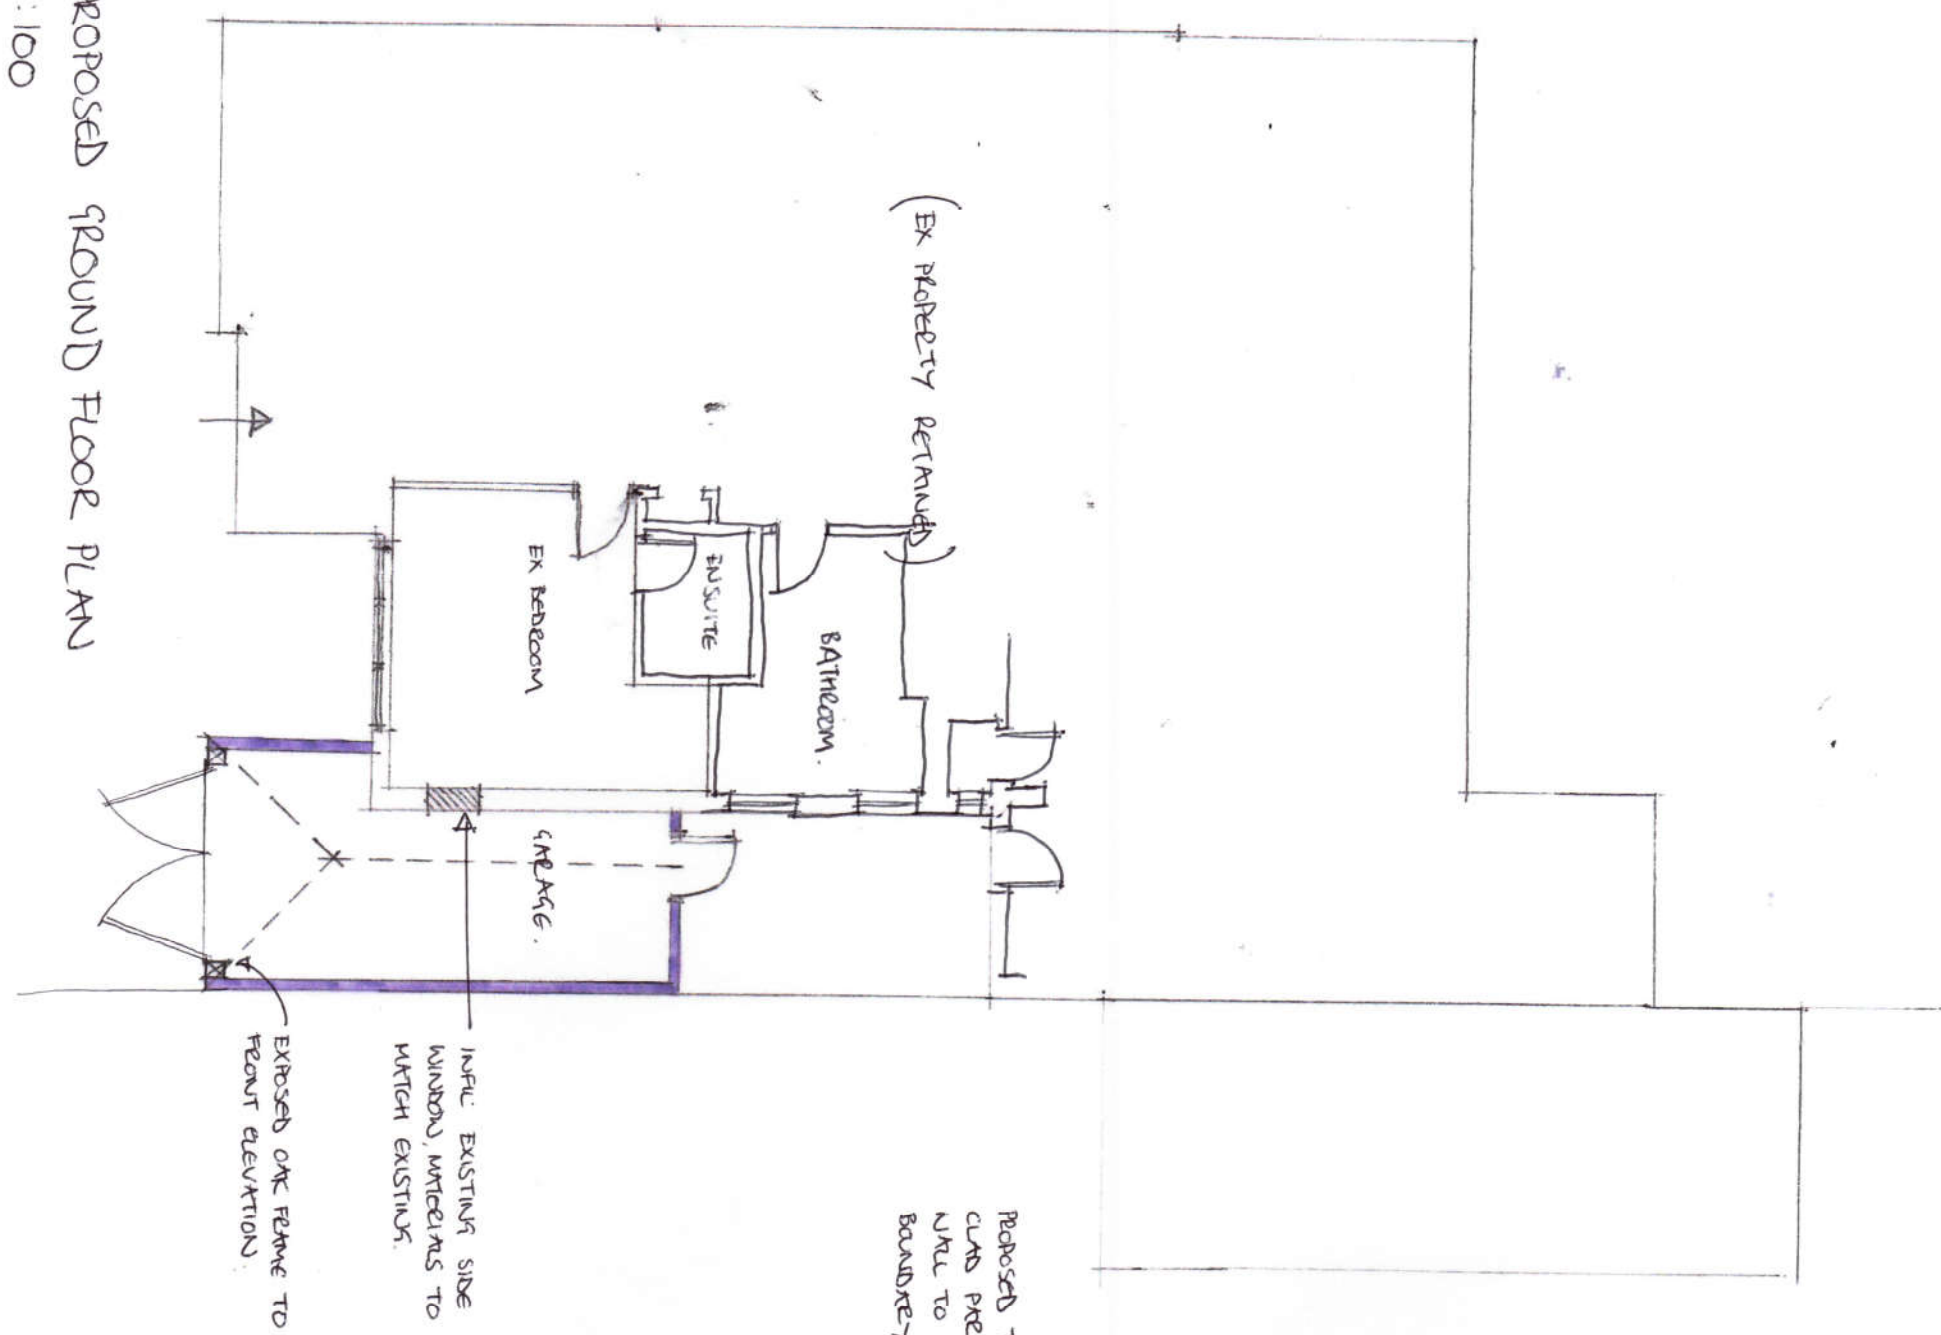

NORTH ELEVATION 1:100

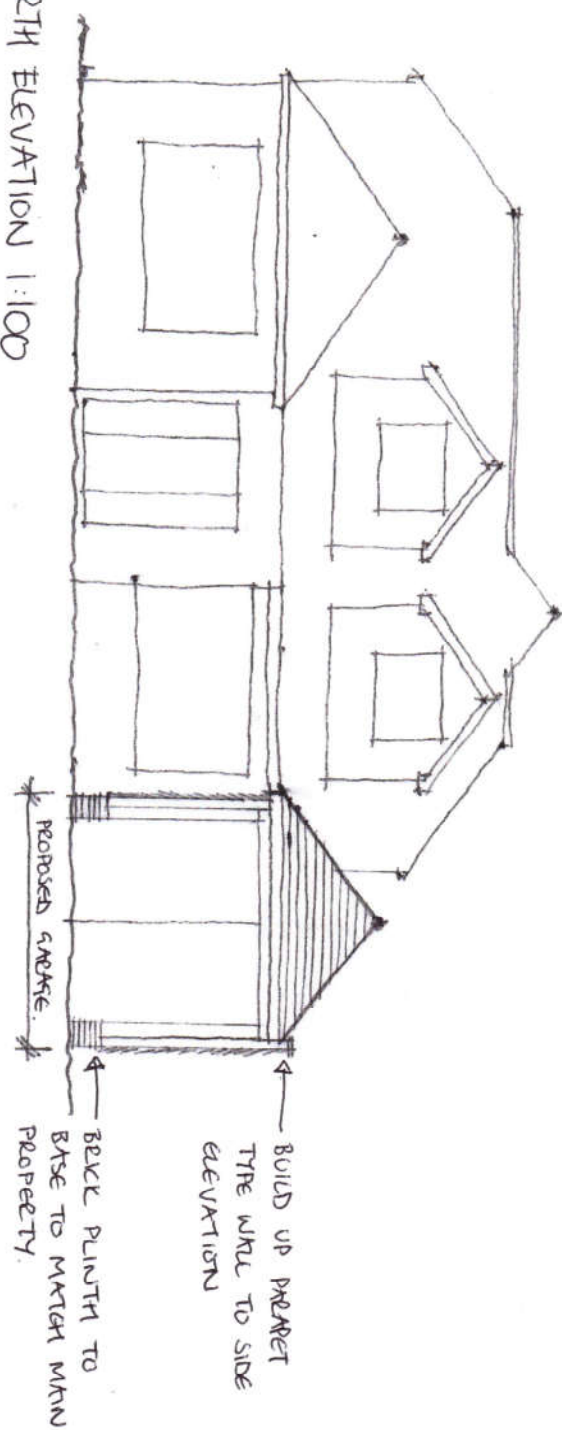

WEST ELEVATION 1:100

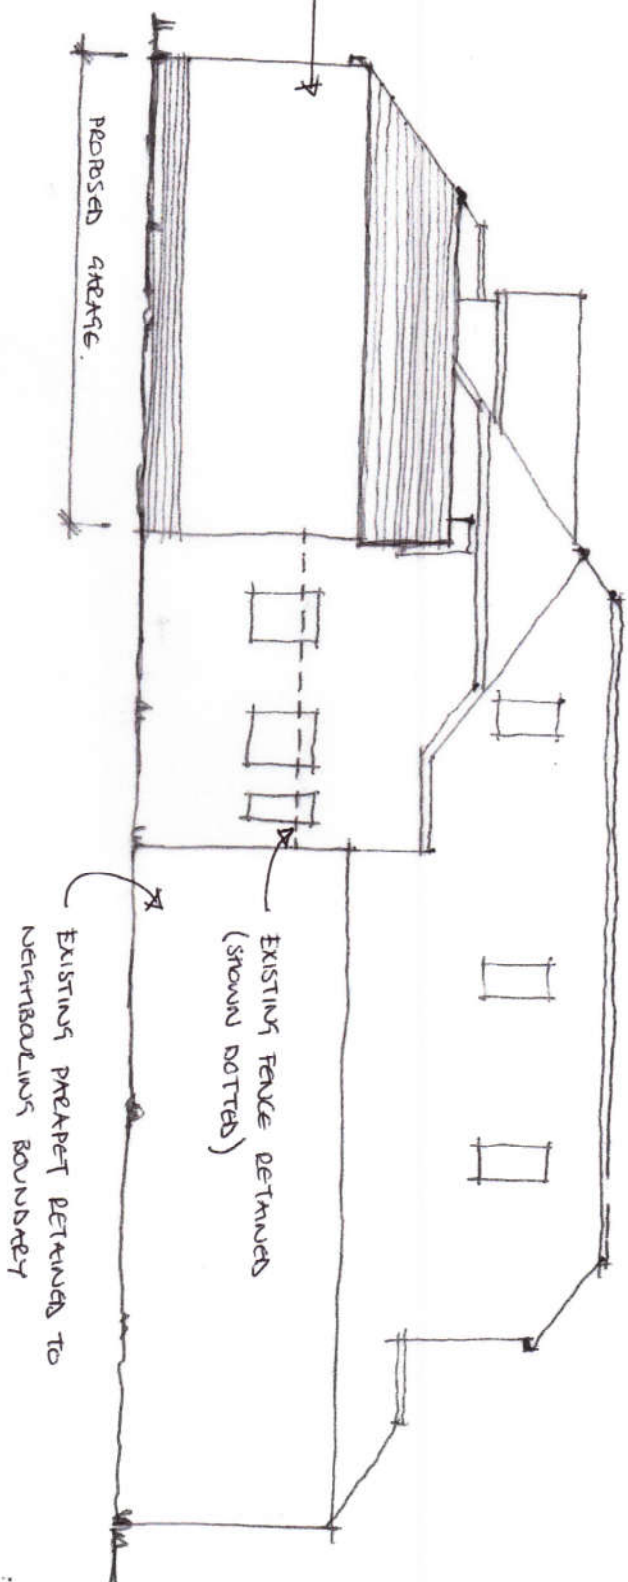

PROPOSED GARAGE

21 PREC CRESSENT, EMSWORTH, HAMPSHIRE.
MR & MRS POWELL
SCALE 1:100 @ A3
PL02.