


NOTES:

Dimensions to be checked on site before commencing work. Any discrepancies shall be reported to the architect immediately.


Do not scale from these drawings except for planning purposes. Use figured dimensions only.

Where applicable this drawing is to be read in conjunction with other consultants' drawings.

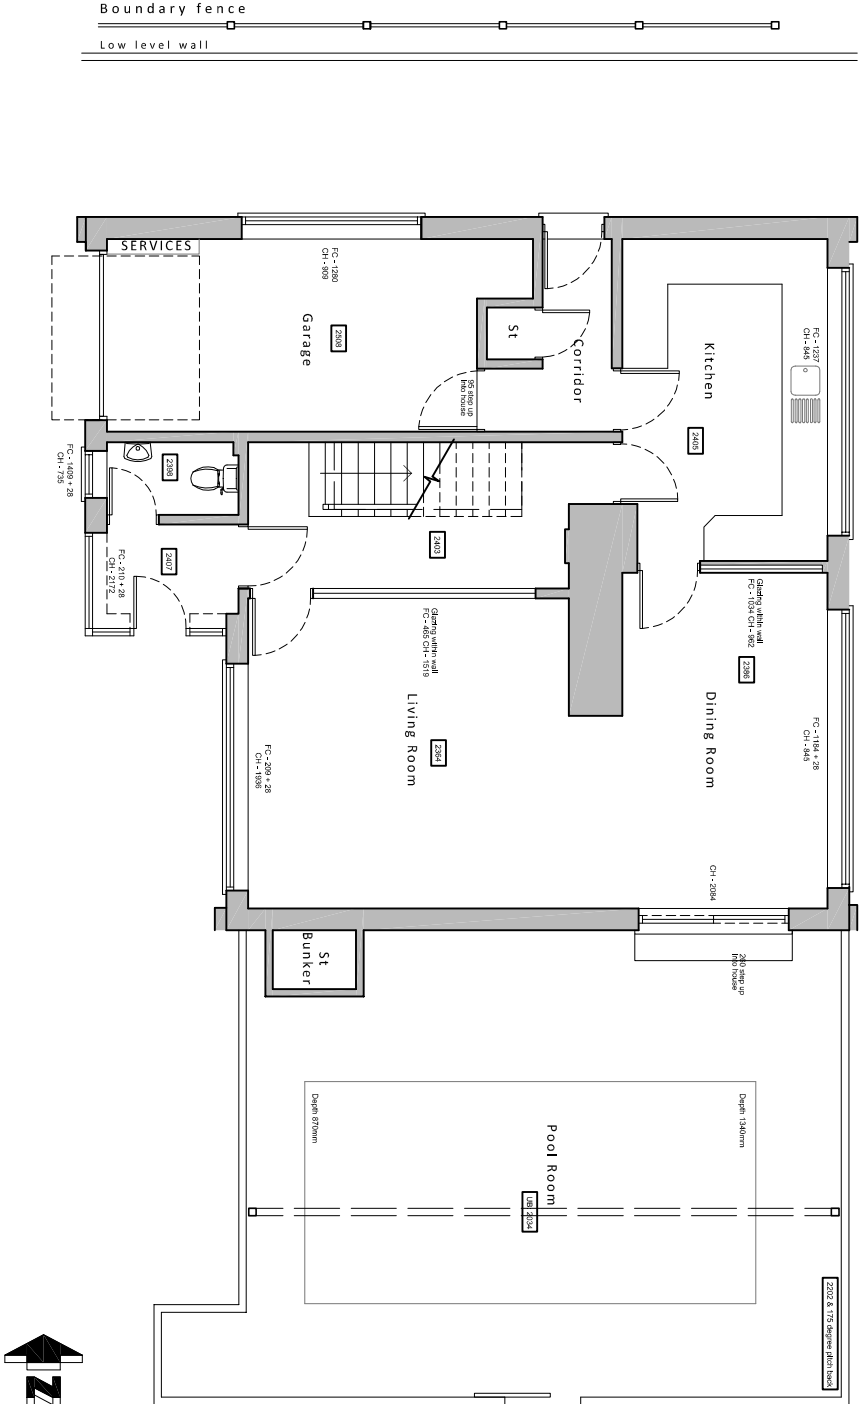


Ground floor plan

Existing floor plans scale 1:100

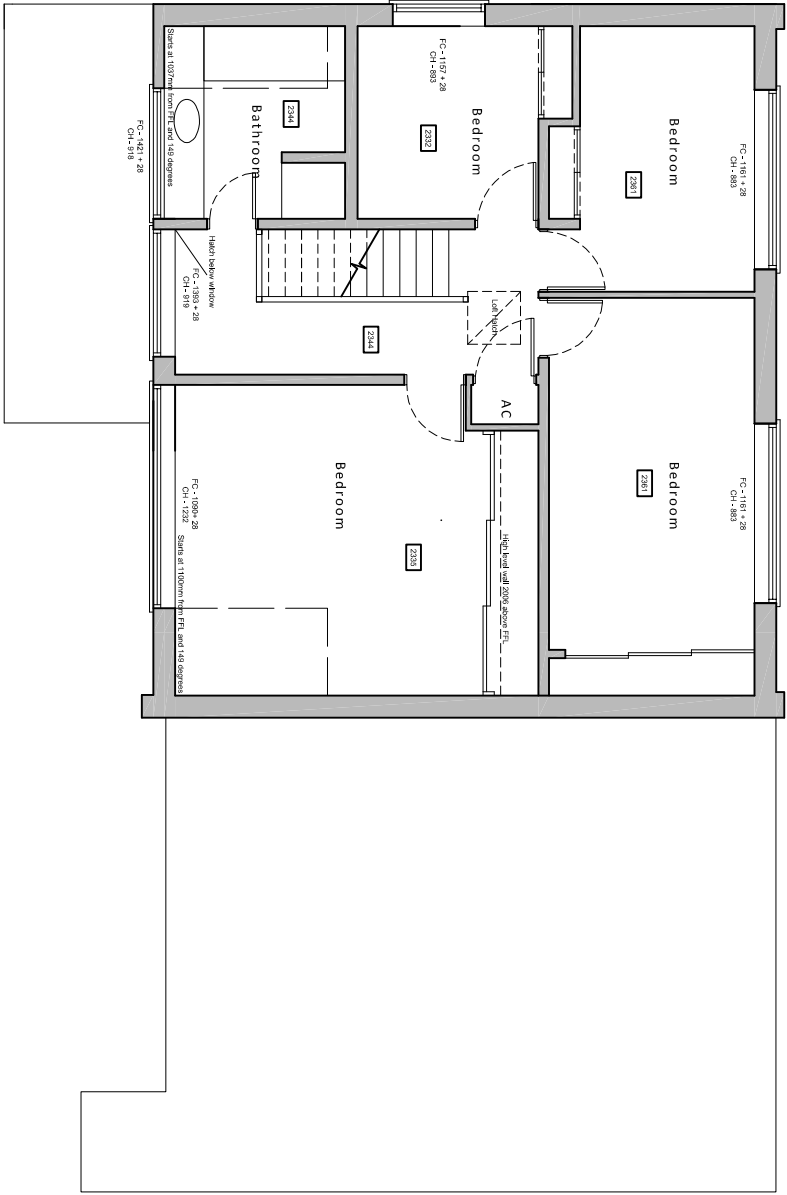

First floor plan

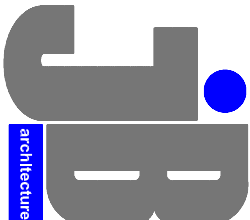

JIMMY BESSANT ARCHITECTURE
TEL: 01243 373620 M: 07769904282
E: jimmy@jb-architecture.co.uk
Web: www.jb-architecture.co.uk

For
MR & MRS NEUMANN
Project
PROPOSED EXTENSIONS
23 CHRISTOPHER WAY
EMSWORTH, PO10 7QZ

Title
EXISTING FLOOR PLANS

Date	Drawn	Scale	Checked
AUG 2018	JB	1:100 @ AS	-
Job Number	Drawing Number	Revision	
PL21218	401		