


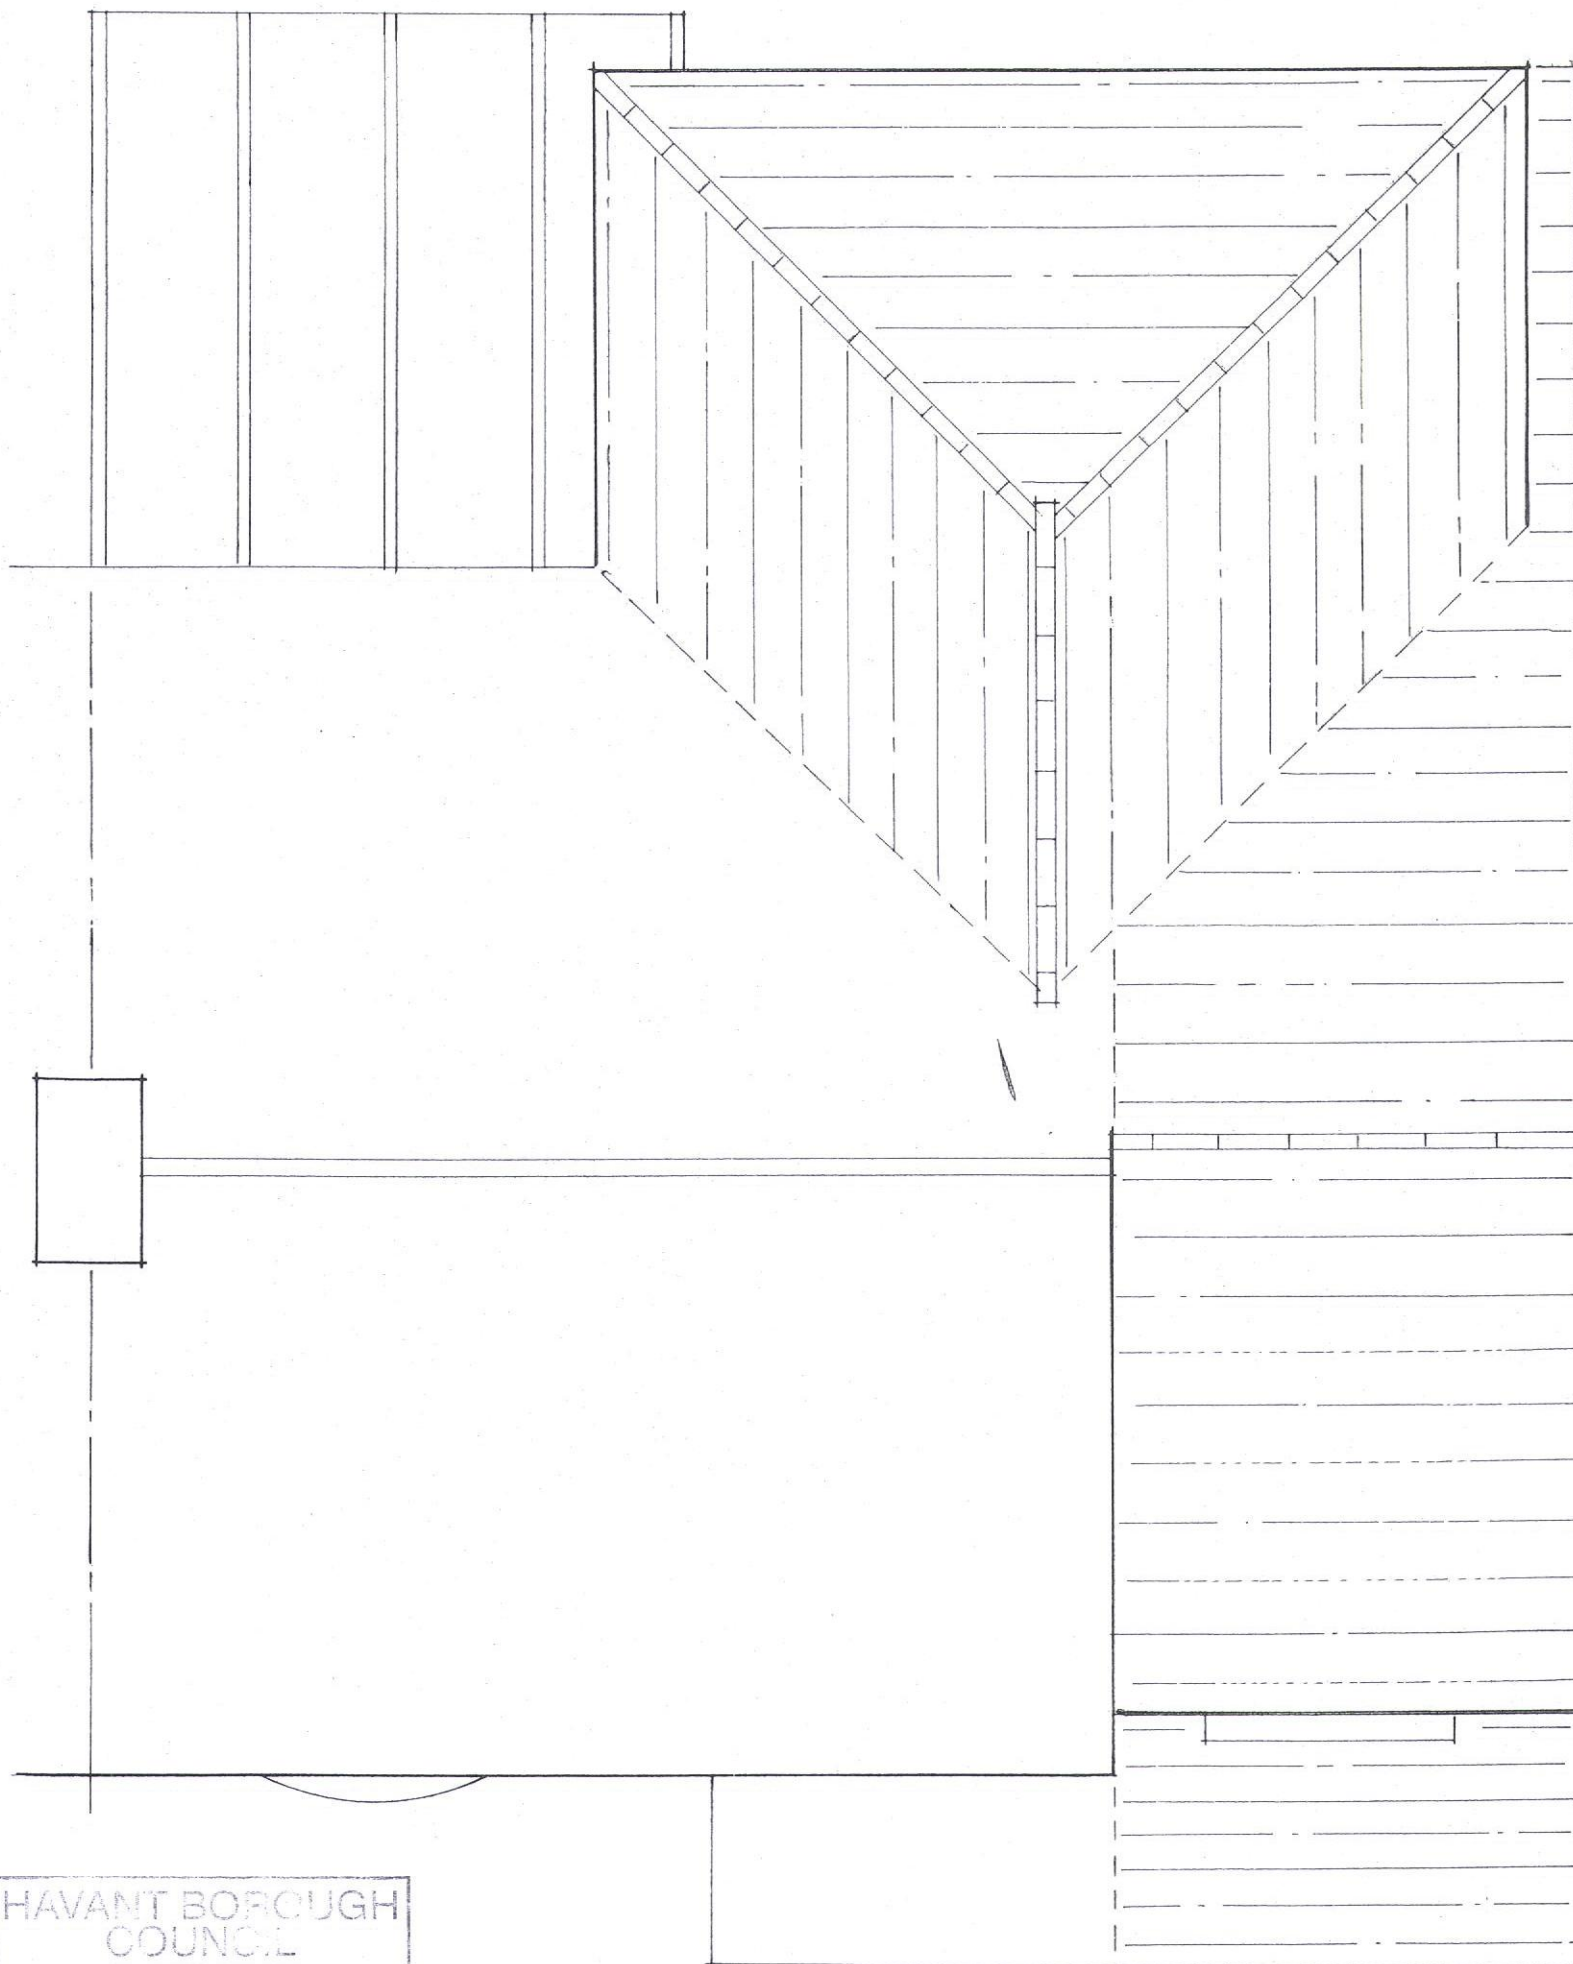

HAVANT BOROUGH
COUNCIL
18 JUN 2016
RECEIVED

ROOF PLAN ~ AS EXISTING

No. 11, ILEX WALK, HAYLING ISLAND, HAMPSHIRE.

MR & MRS. C. BOOKER.

SCALE 1:50

JANUARY 2016

No. 71/16/02.

Clive fish ~ BUILDING & DESIGN CONSULTANT.

TEL: - (01903) 732942