

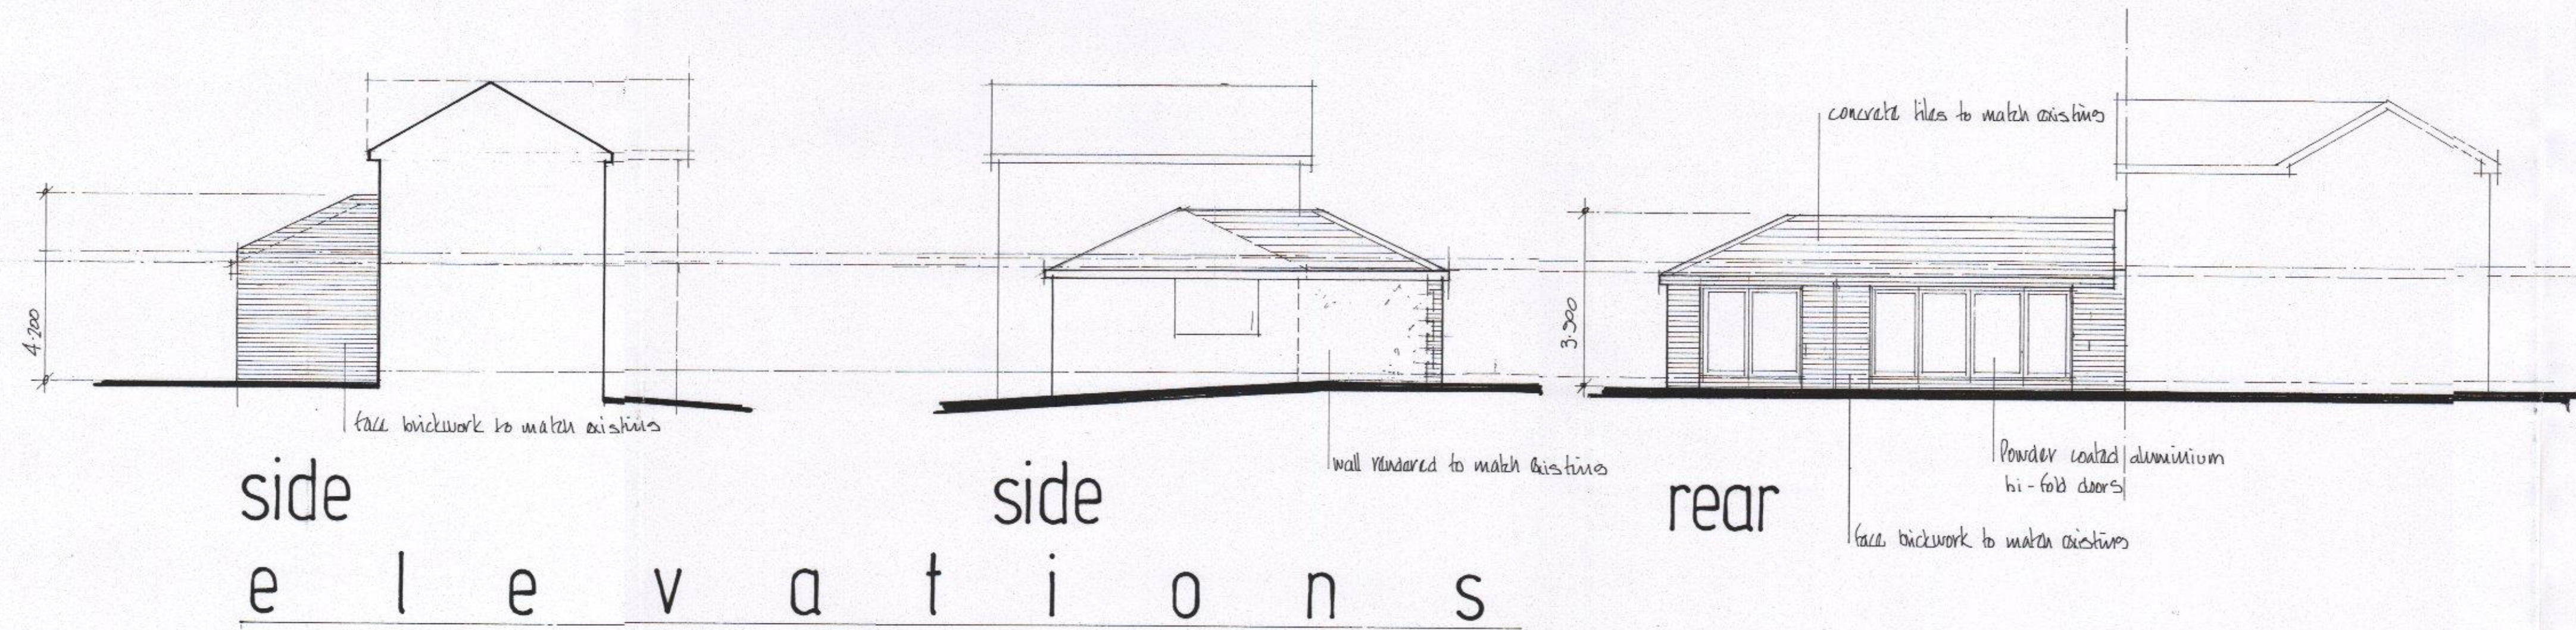



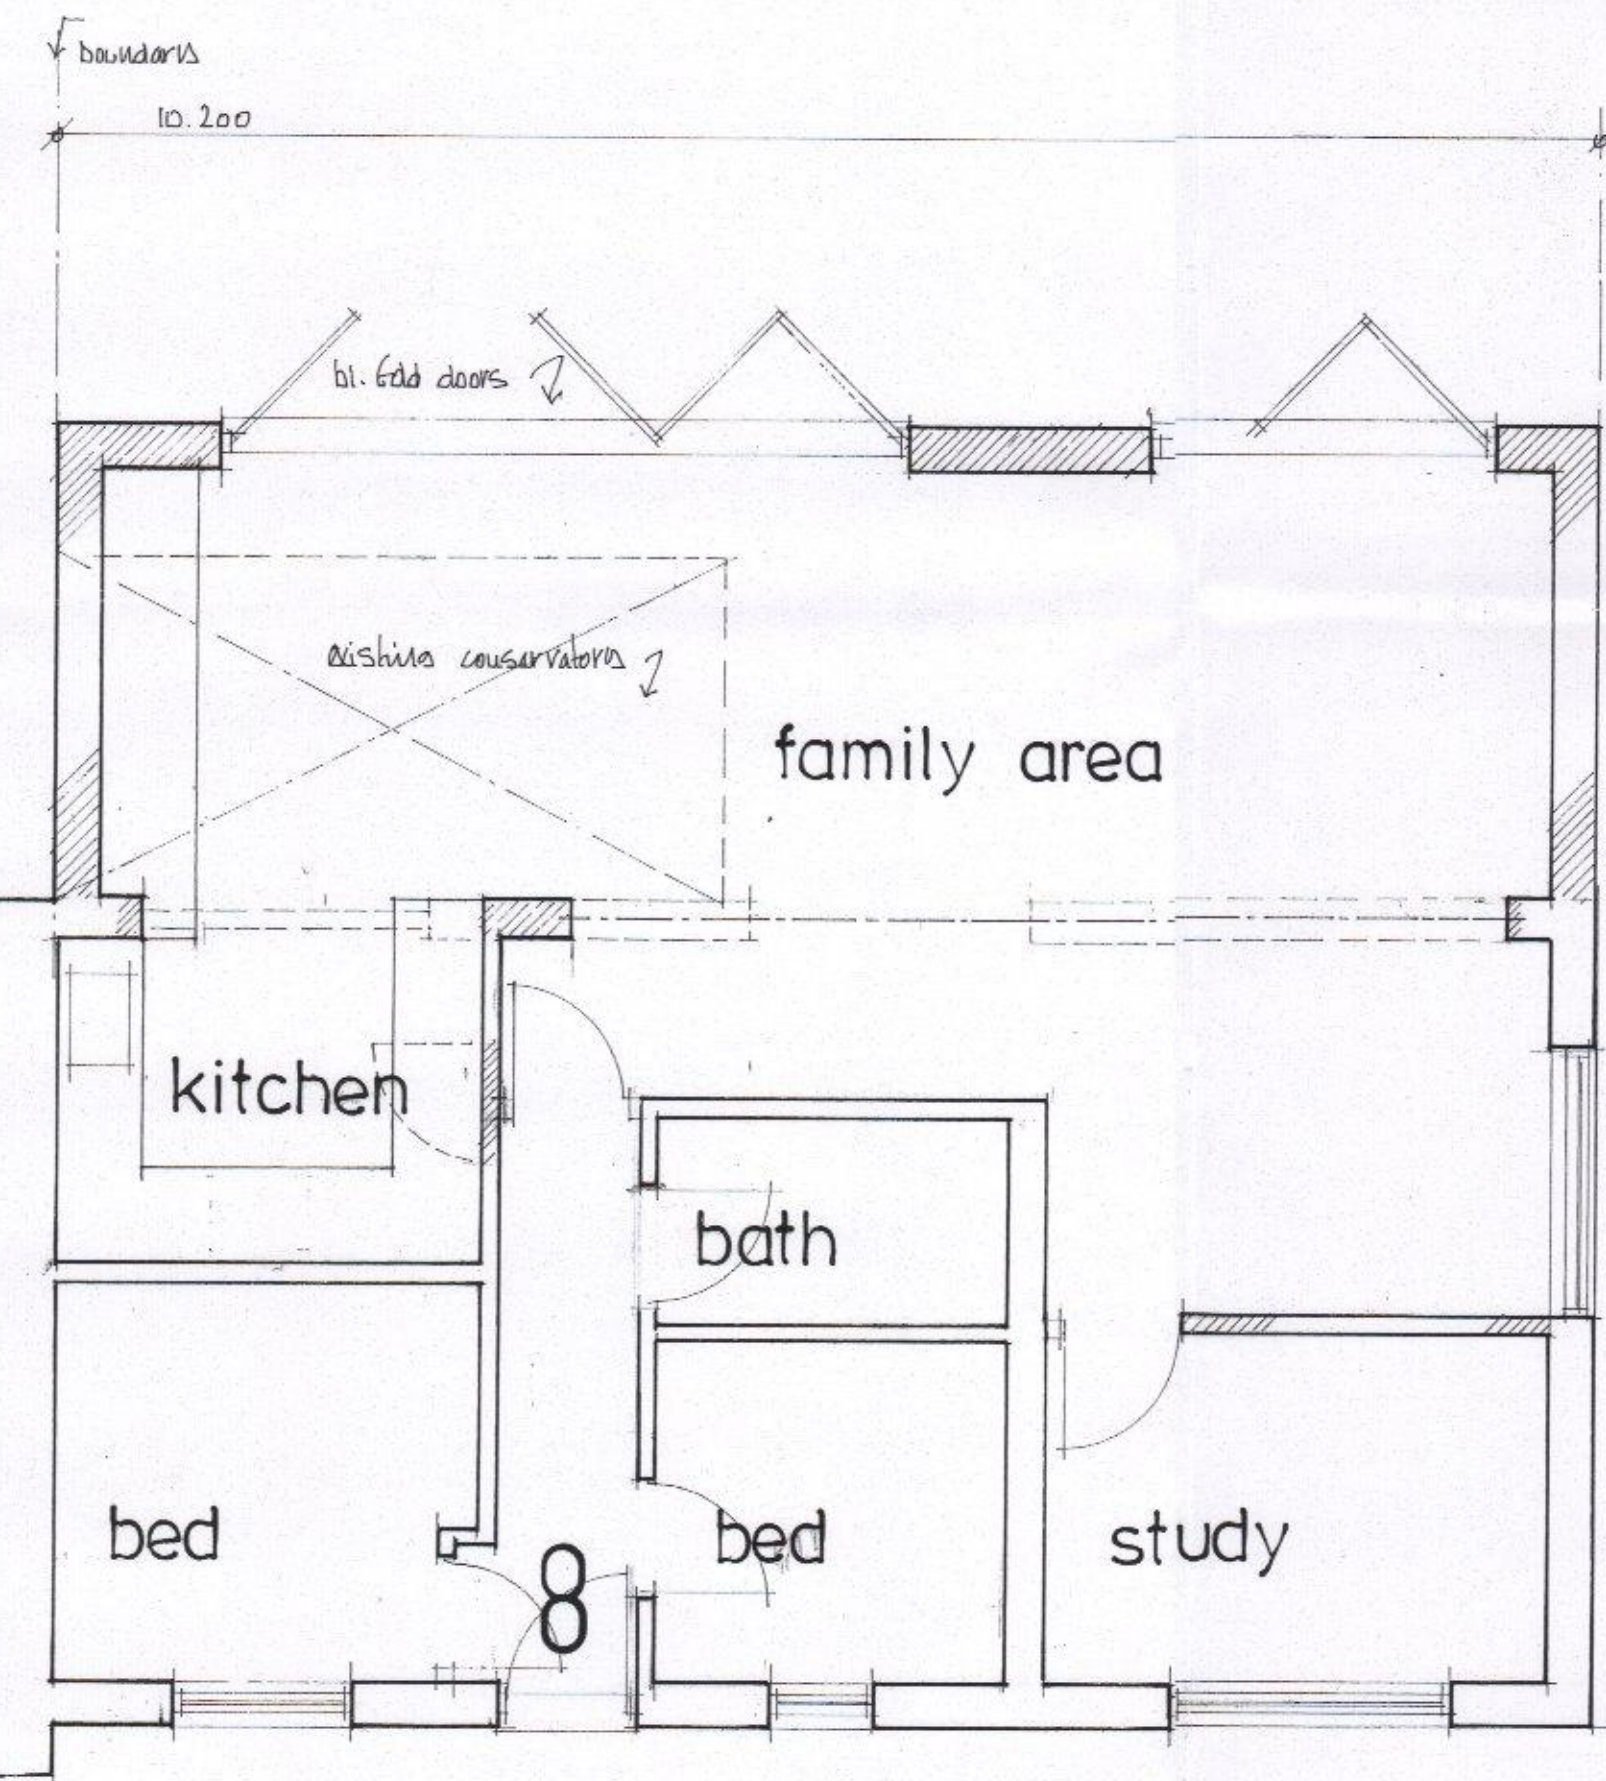



ground floor plan

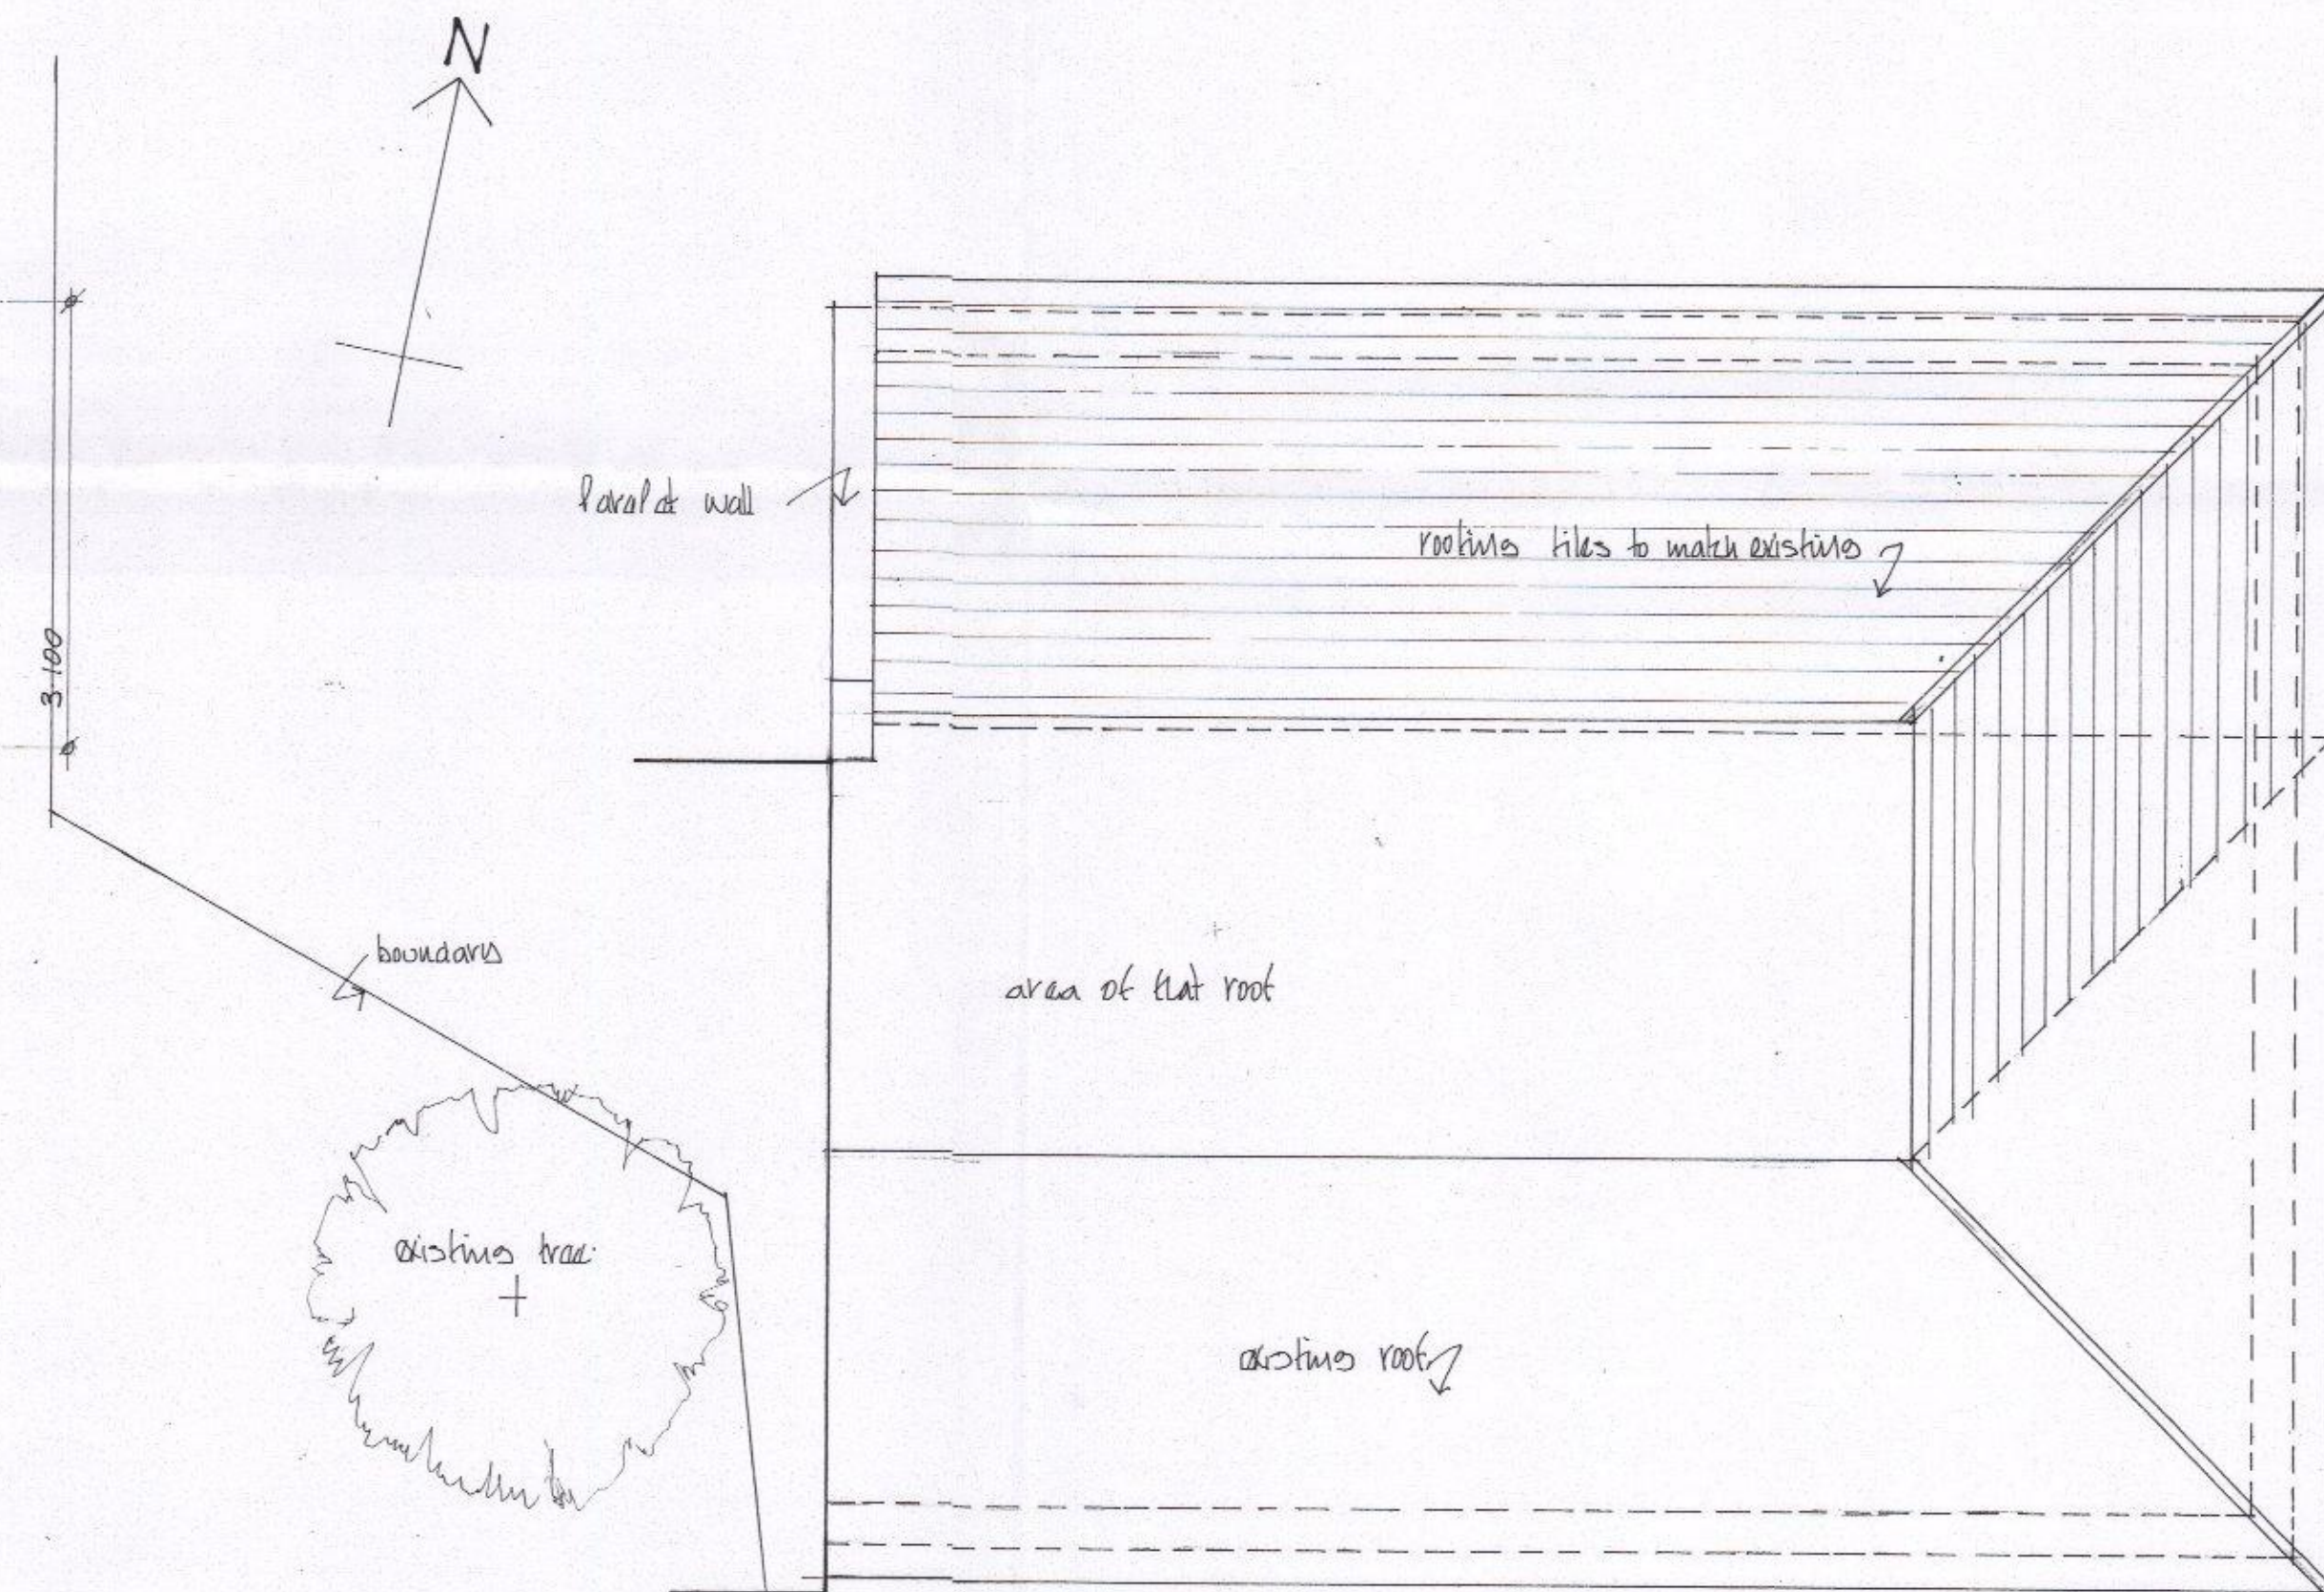

roof plan

Scale bar

 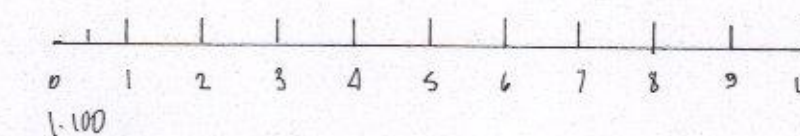

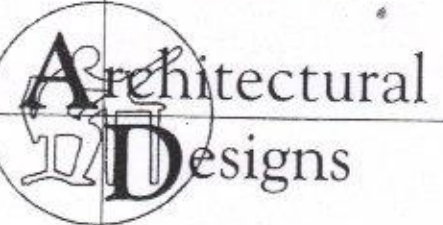	
Architectural Designs 157 Methuen Road, Southsea, Portsmouth, Hants. PO4 9HQ Telephone: 02392 362829	
Project: Proposed rear single storey extension No 8 Cornfold Waterlooville	
Title: Design drawings	
Scale: 1:50 and 1:100	
Date: September 2017	
Drawing No: 1709 - 1427	