


REVISIONS					
REV.	DESCRIPTION	DRAWN	CHKD.	DATE	
A	Tender issue	DW	==	02/01/18	
B	DATA Point added to front elevation	DW	==	08/02/18	




Front - West

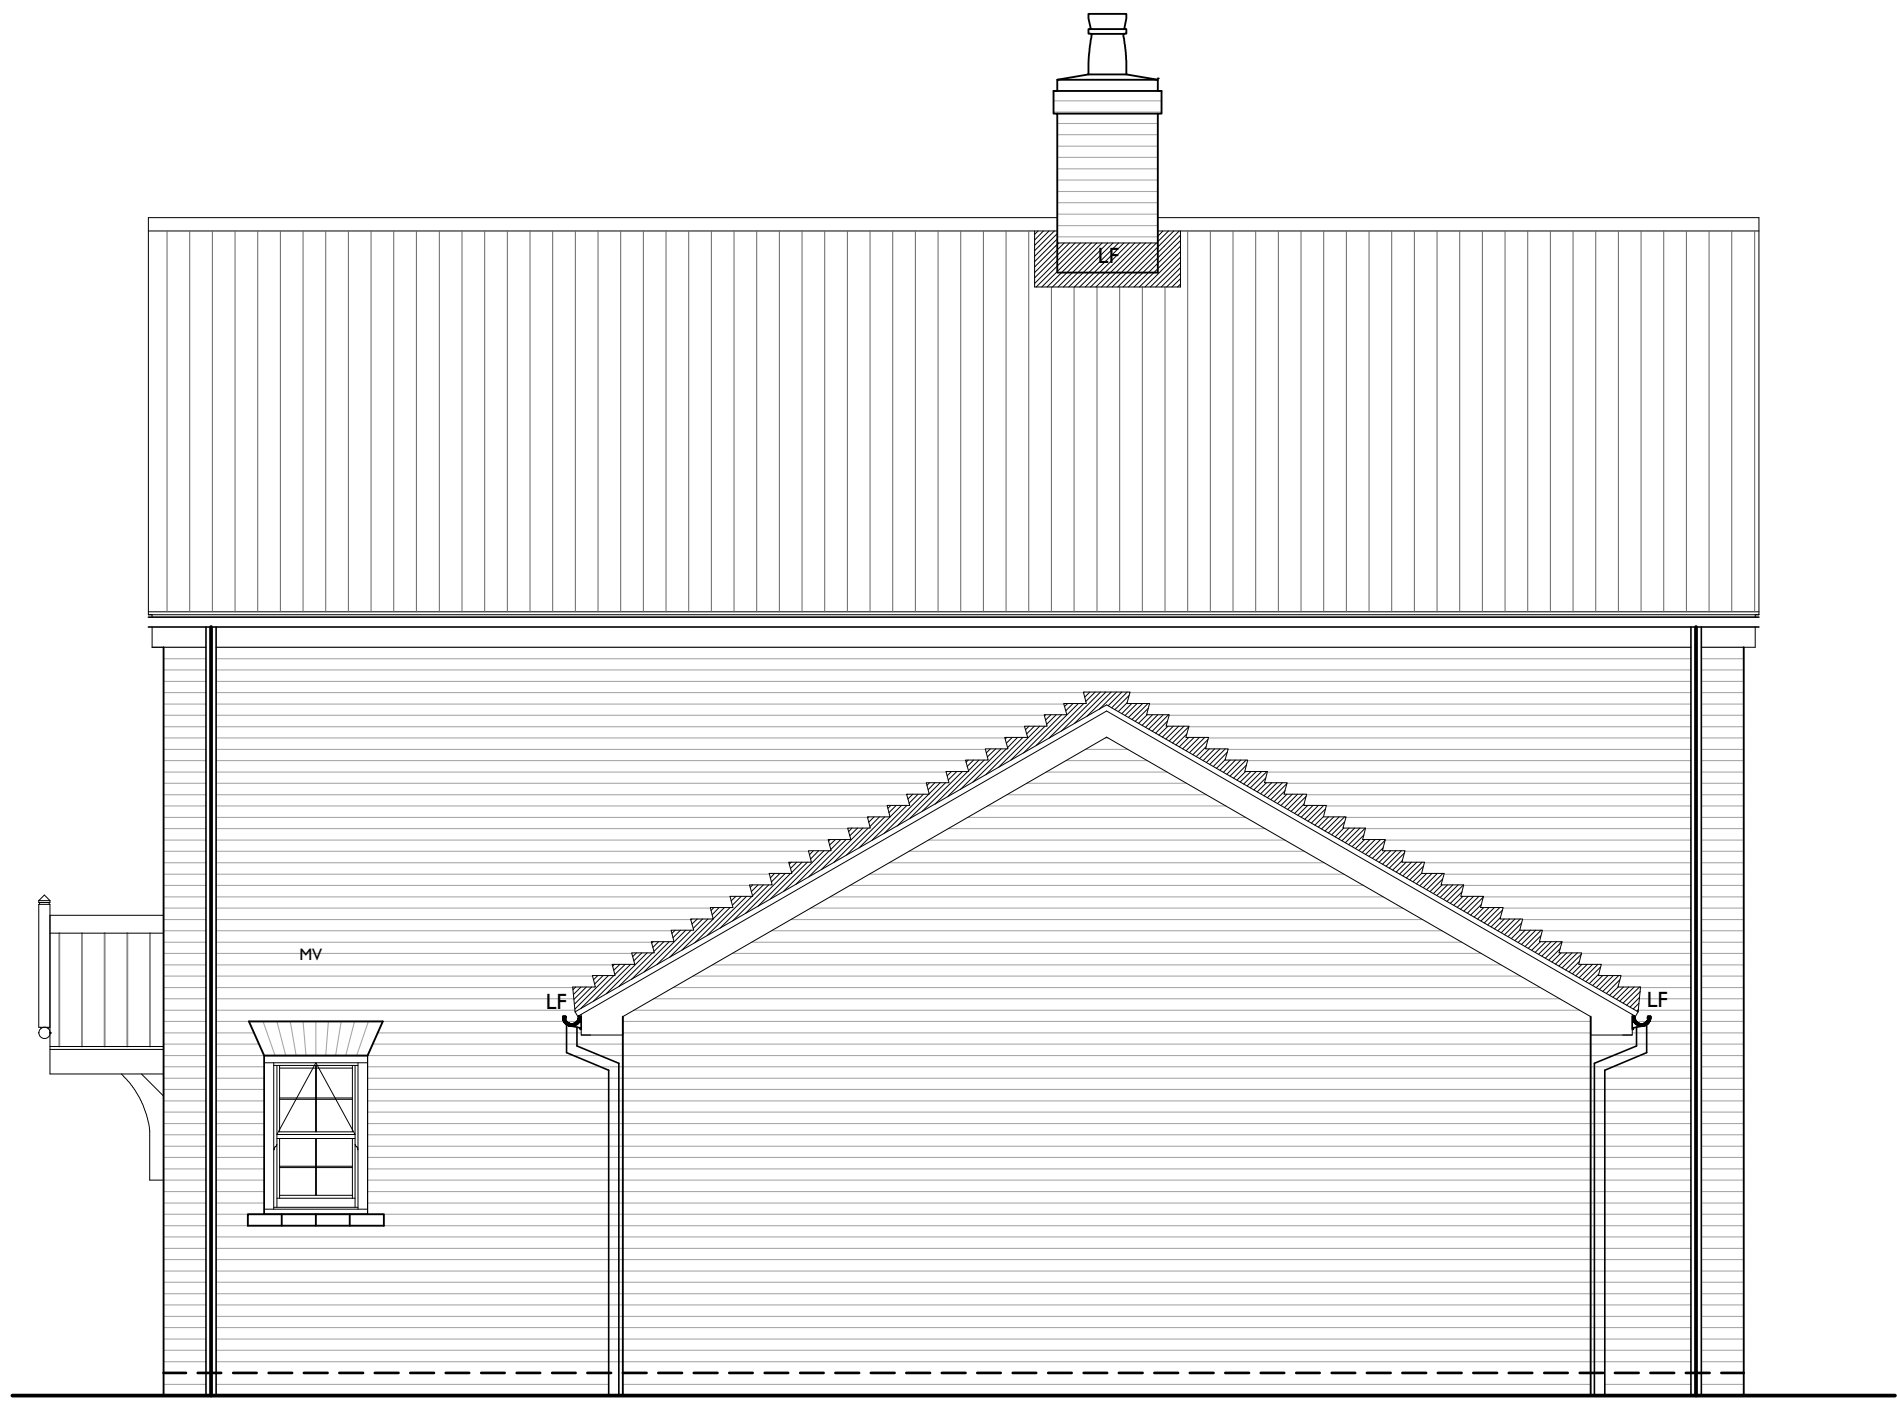

Side - South



Rear - East

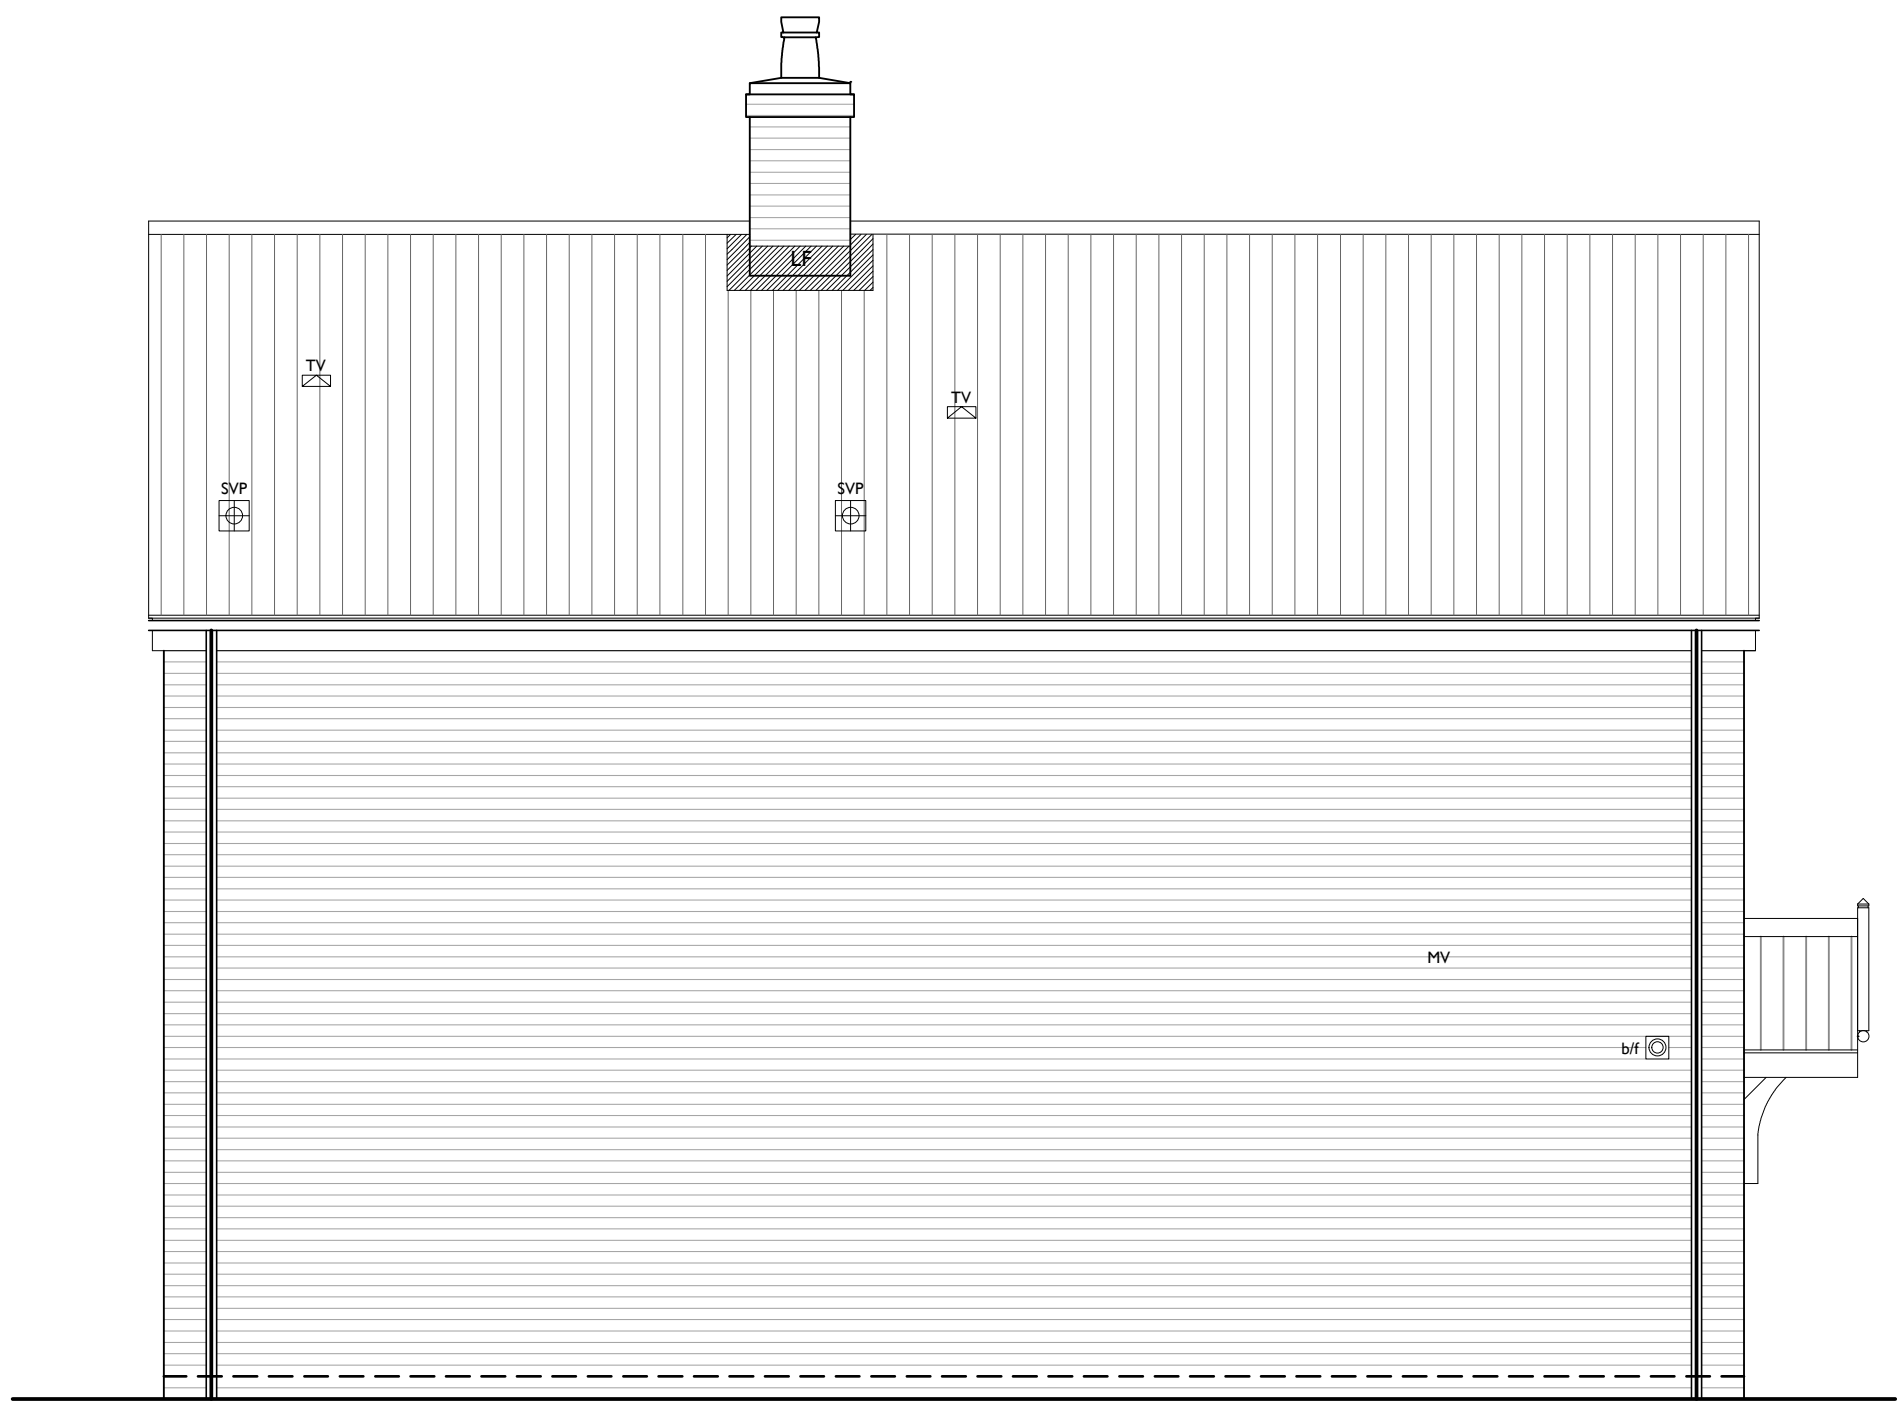

Side - North

urban pulse design

The Studio , Unit 17, Vicarage Farm Business Park, Winchester Road,
Fair Oak, Hampshire, SO50 7HD
023 8069 7010
enquiries@urbanpulsedesign.co.uk www.urbanpulsedesign.co.uk

East Leigh House
Havant
Barton Road
Ibex Homes Ltd

Project type Drawing classification Work stage

DRAWING TITLE
Plot 7 Elevations

ibex
HOMES
CONSTRUCTING QUALITY
BUILDING TRUST

SCALE 1:50	SHEET SIZE A1	SHEET No. of	DRAWN DW	CHKD.	DATE 17/05/2018	CAD FILE
---------------	------------------	-----------------	-------------	-------	--------------------	----------

Detailed Planning

17-1061-702-C