



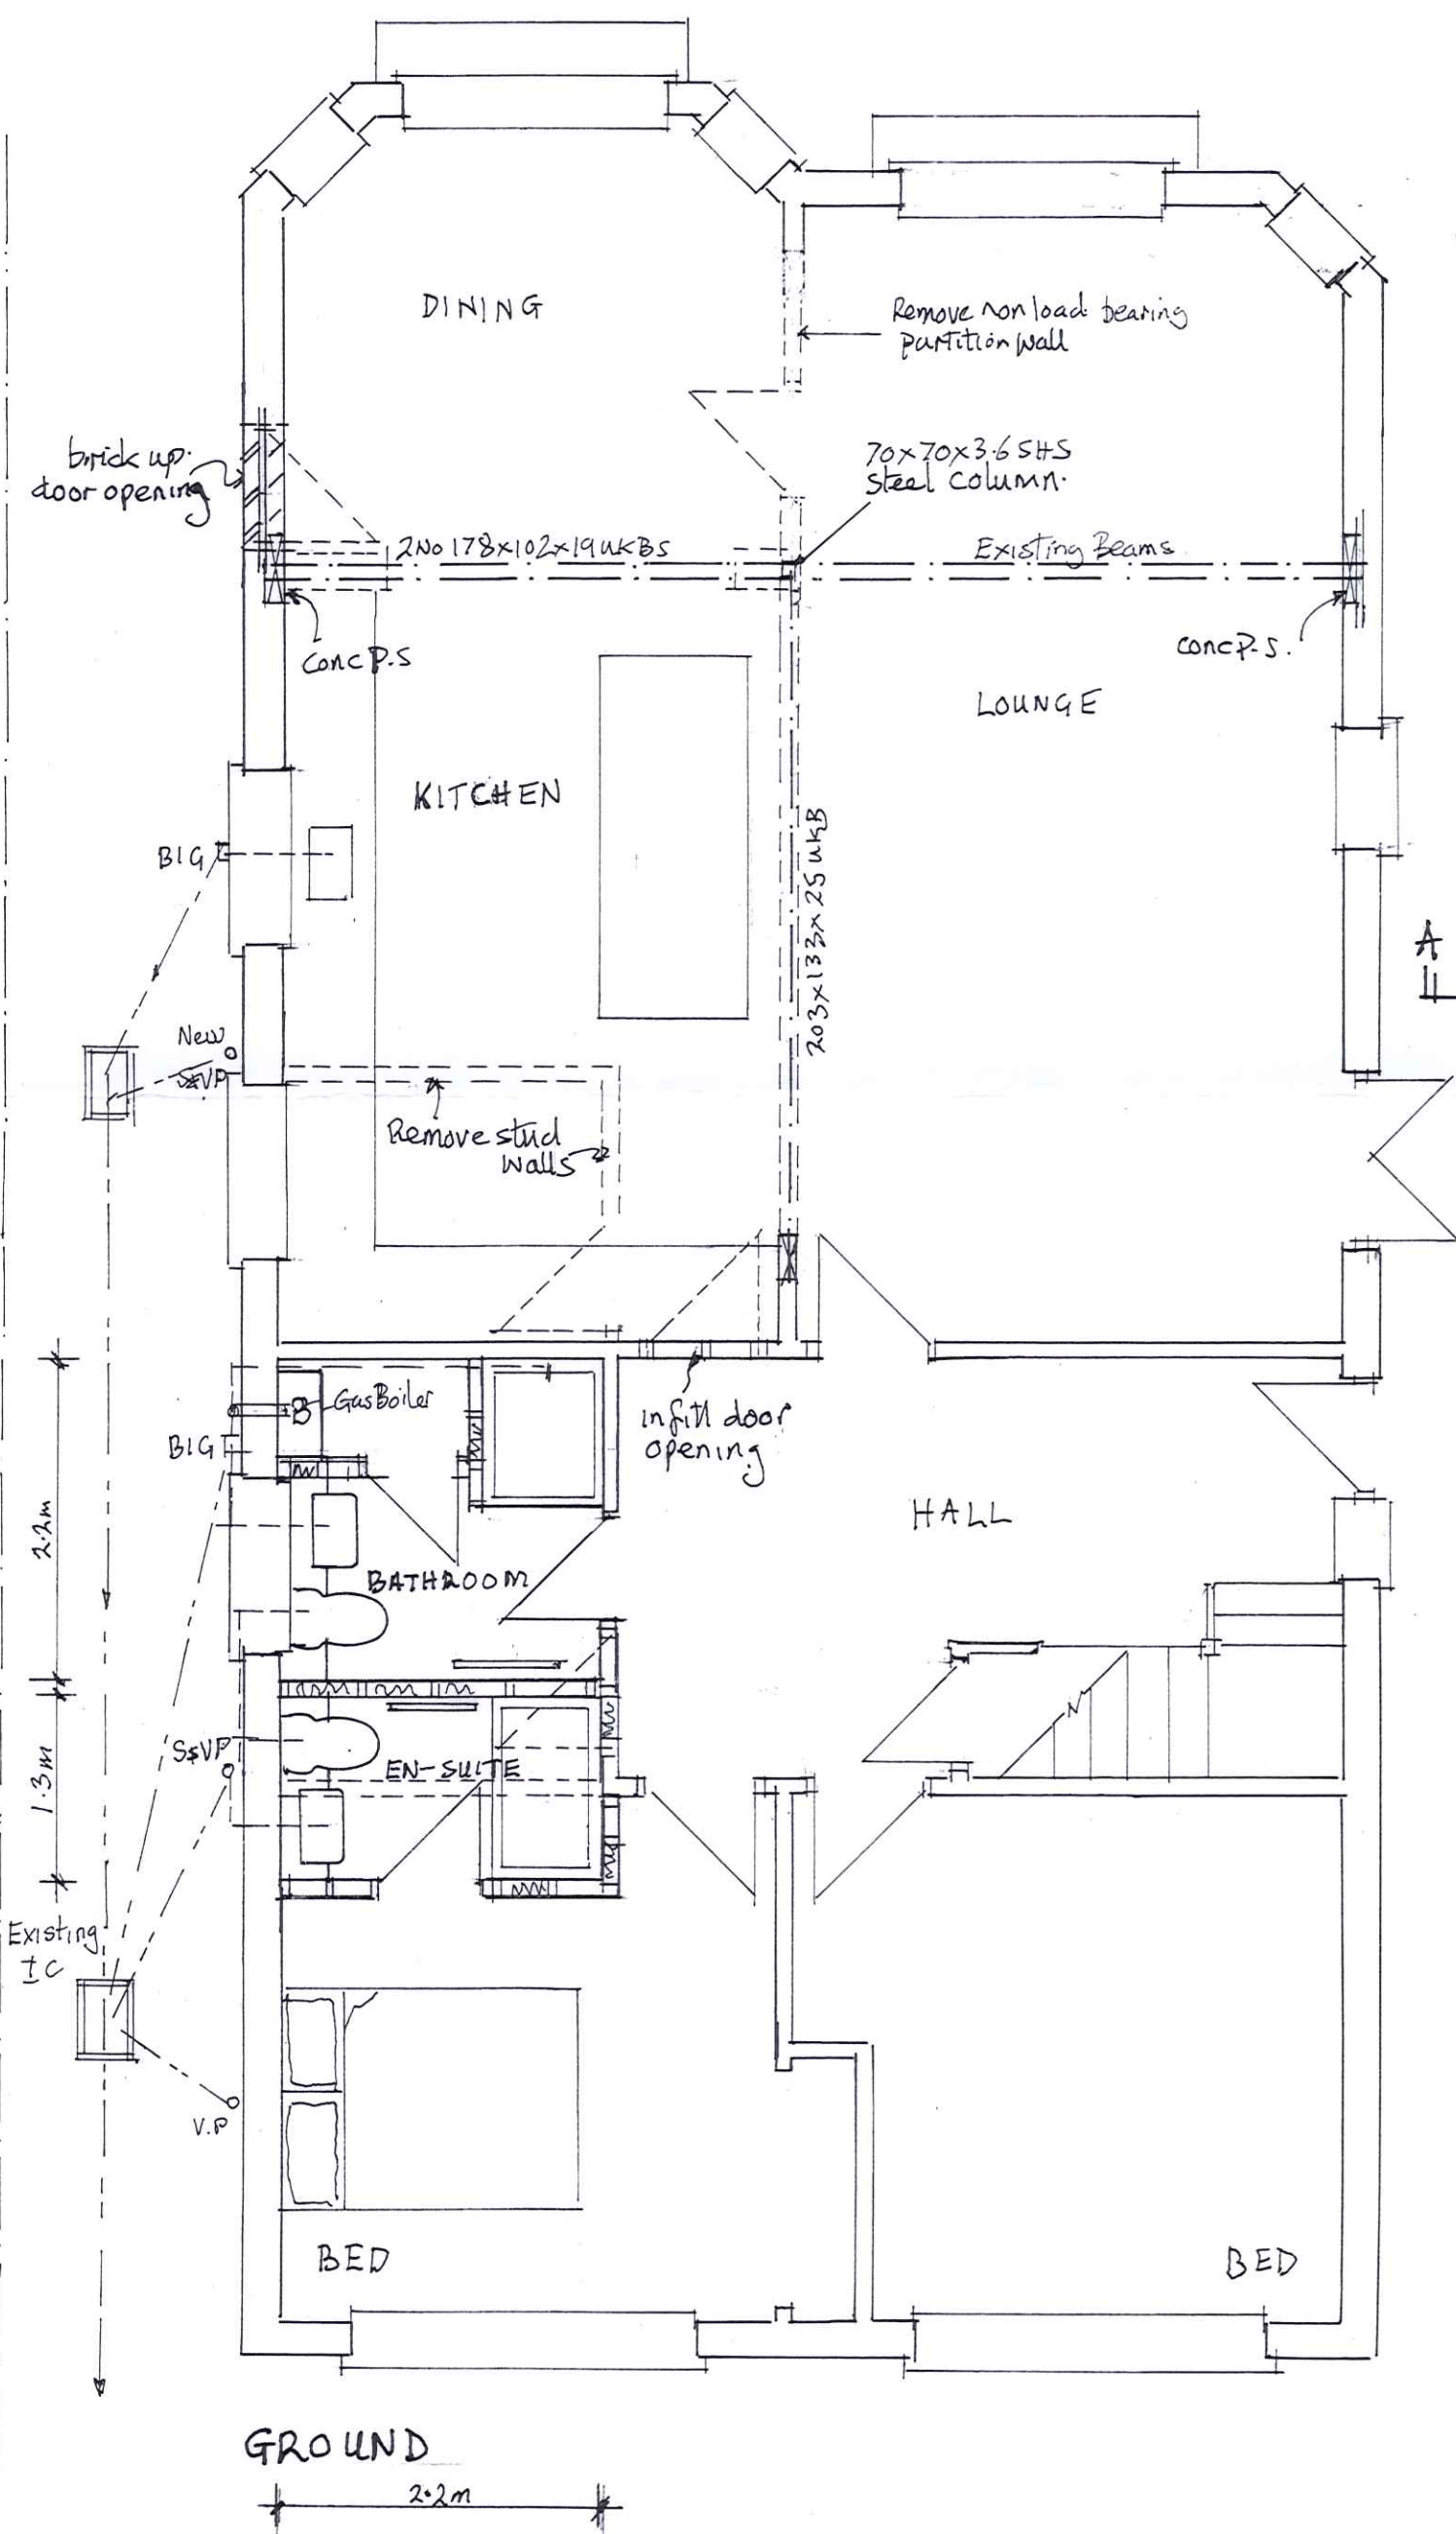

FRONT (SOUTH)

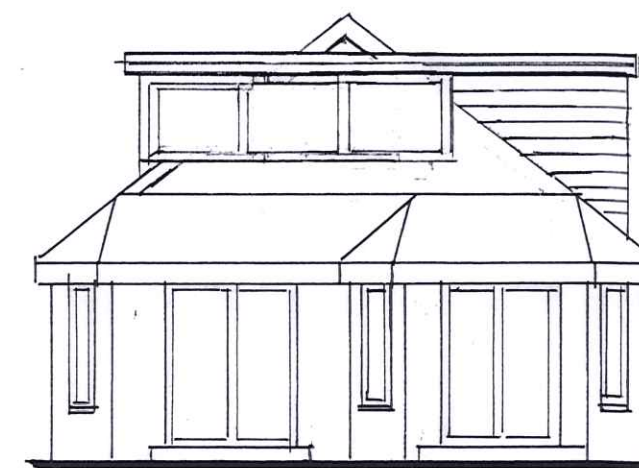

REAR (NORTH)





SIDE (WEST)



SIDE (EAST)


PROPOSED ELEVATIONS

SCALE 1:100 @ A3

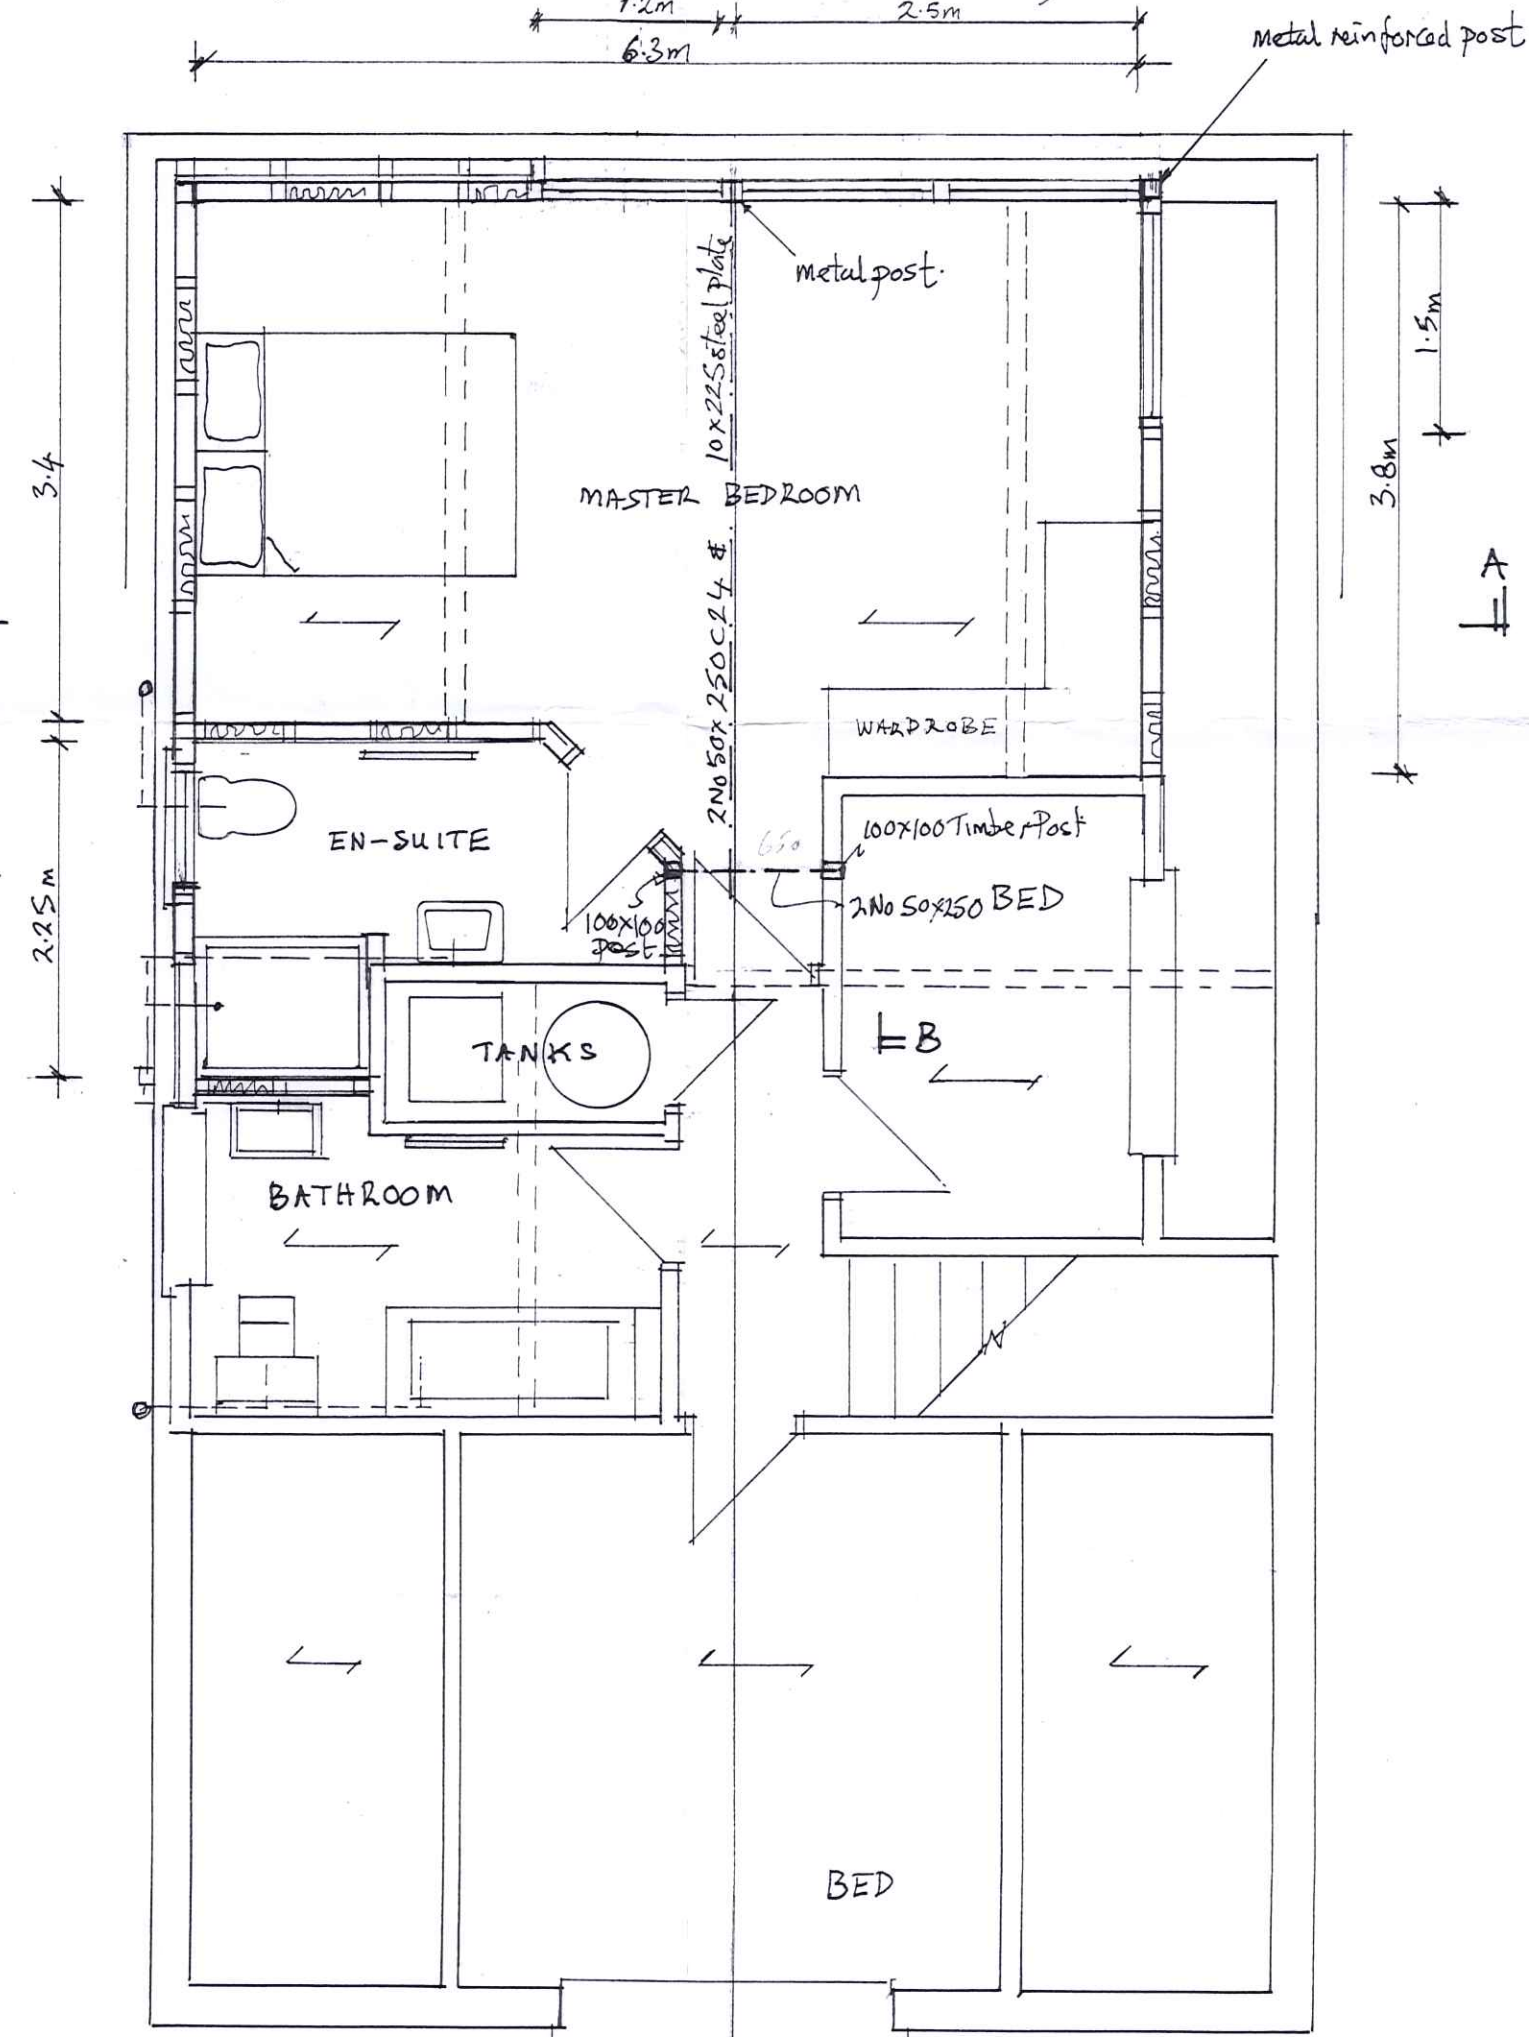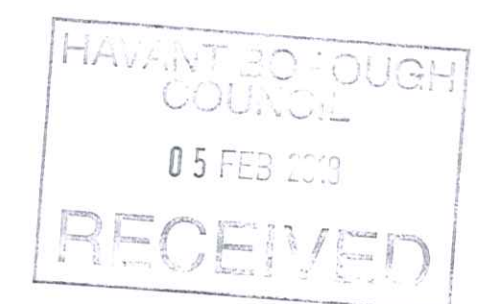

PROPOSED FLOOR PLANS

SCALE 1:50 @ A3

 

Title: PROPOSED REAR EXTENSION
TO EXISTING DORMERS AND
INTERNAL ALTERATIONS
(Proposed Plans & Elevations)

Address: 5A SIMMONS GREEN
HAYLING ISLAND
HAVANT PO11 9PP

Client: DAVID GARTON
Tele: 07904102893

Scale: 1:50 & 1:100 Date: 01/07/2017