



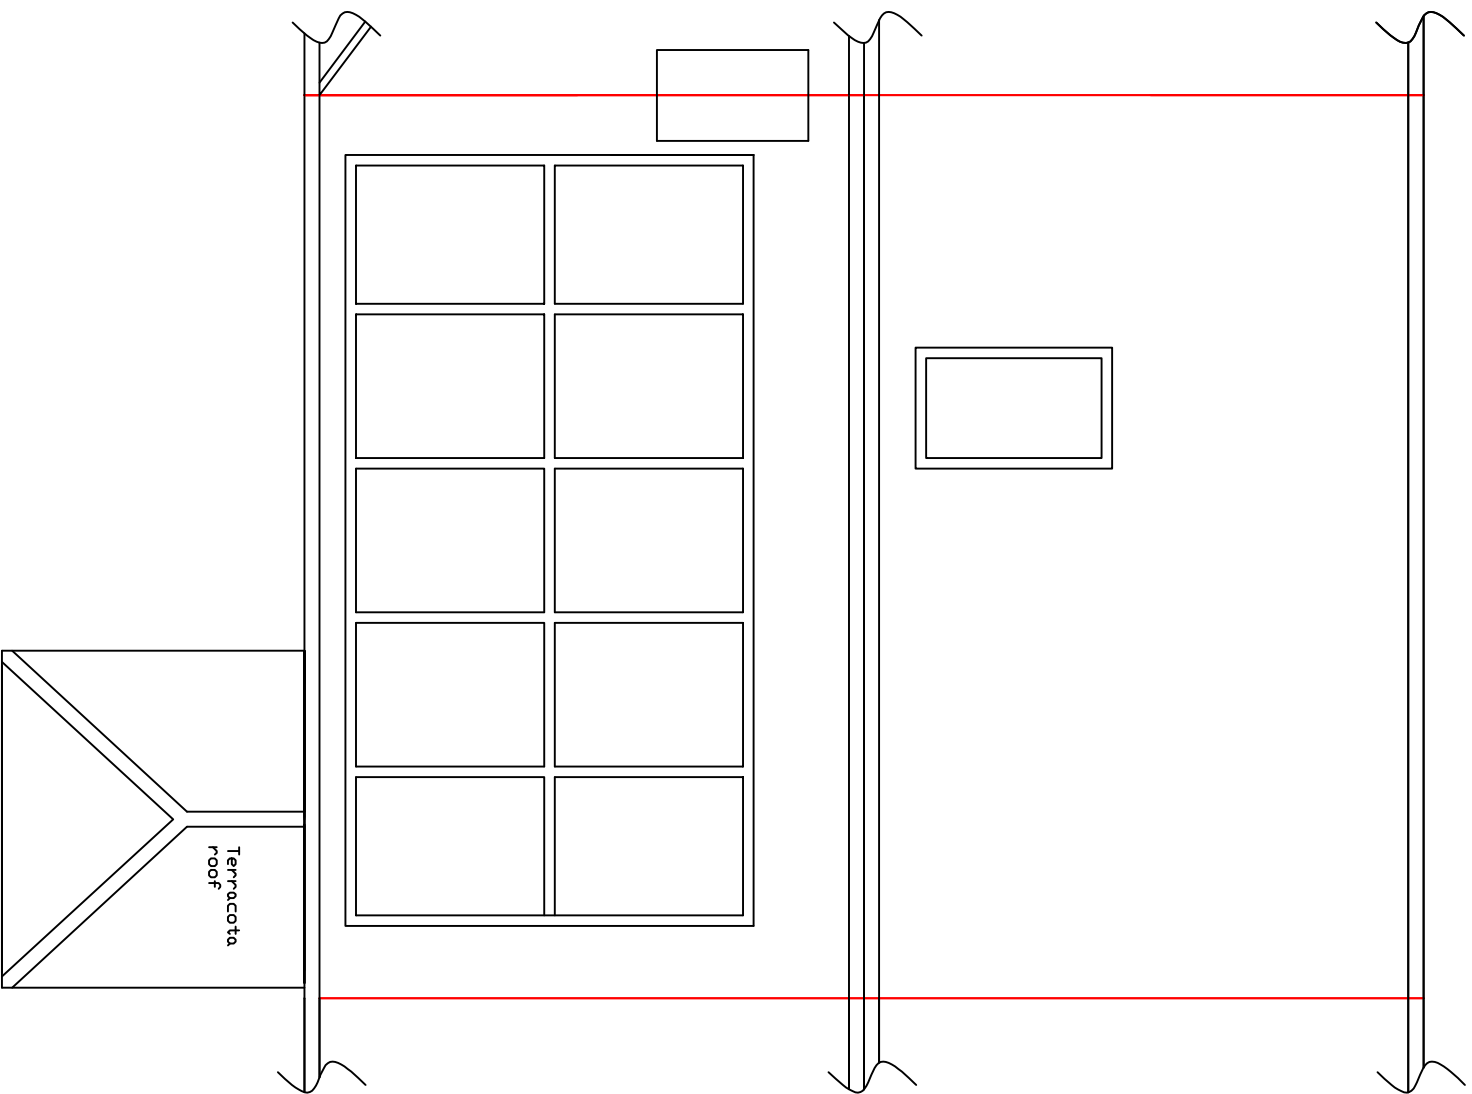

*Proposed porch installation, frames to be white upvc, door in Light oak
 upvc@
 39 Kingsworthy Road, Havant, Hampshire, PO9 2BJ
 Proposed Roof plan*

 

Scale 1:50 – Paper size A3