


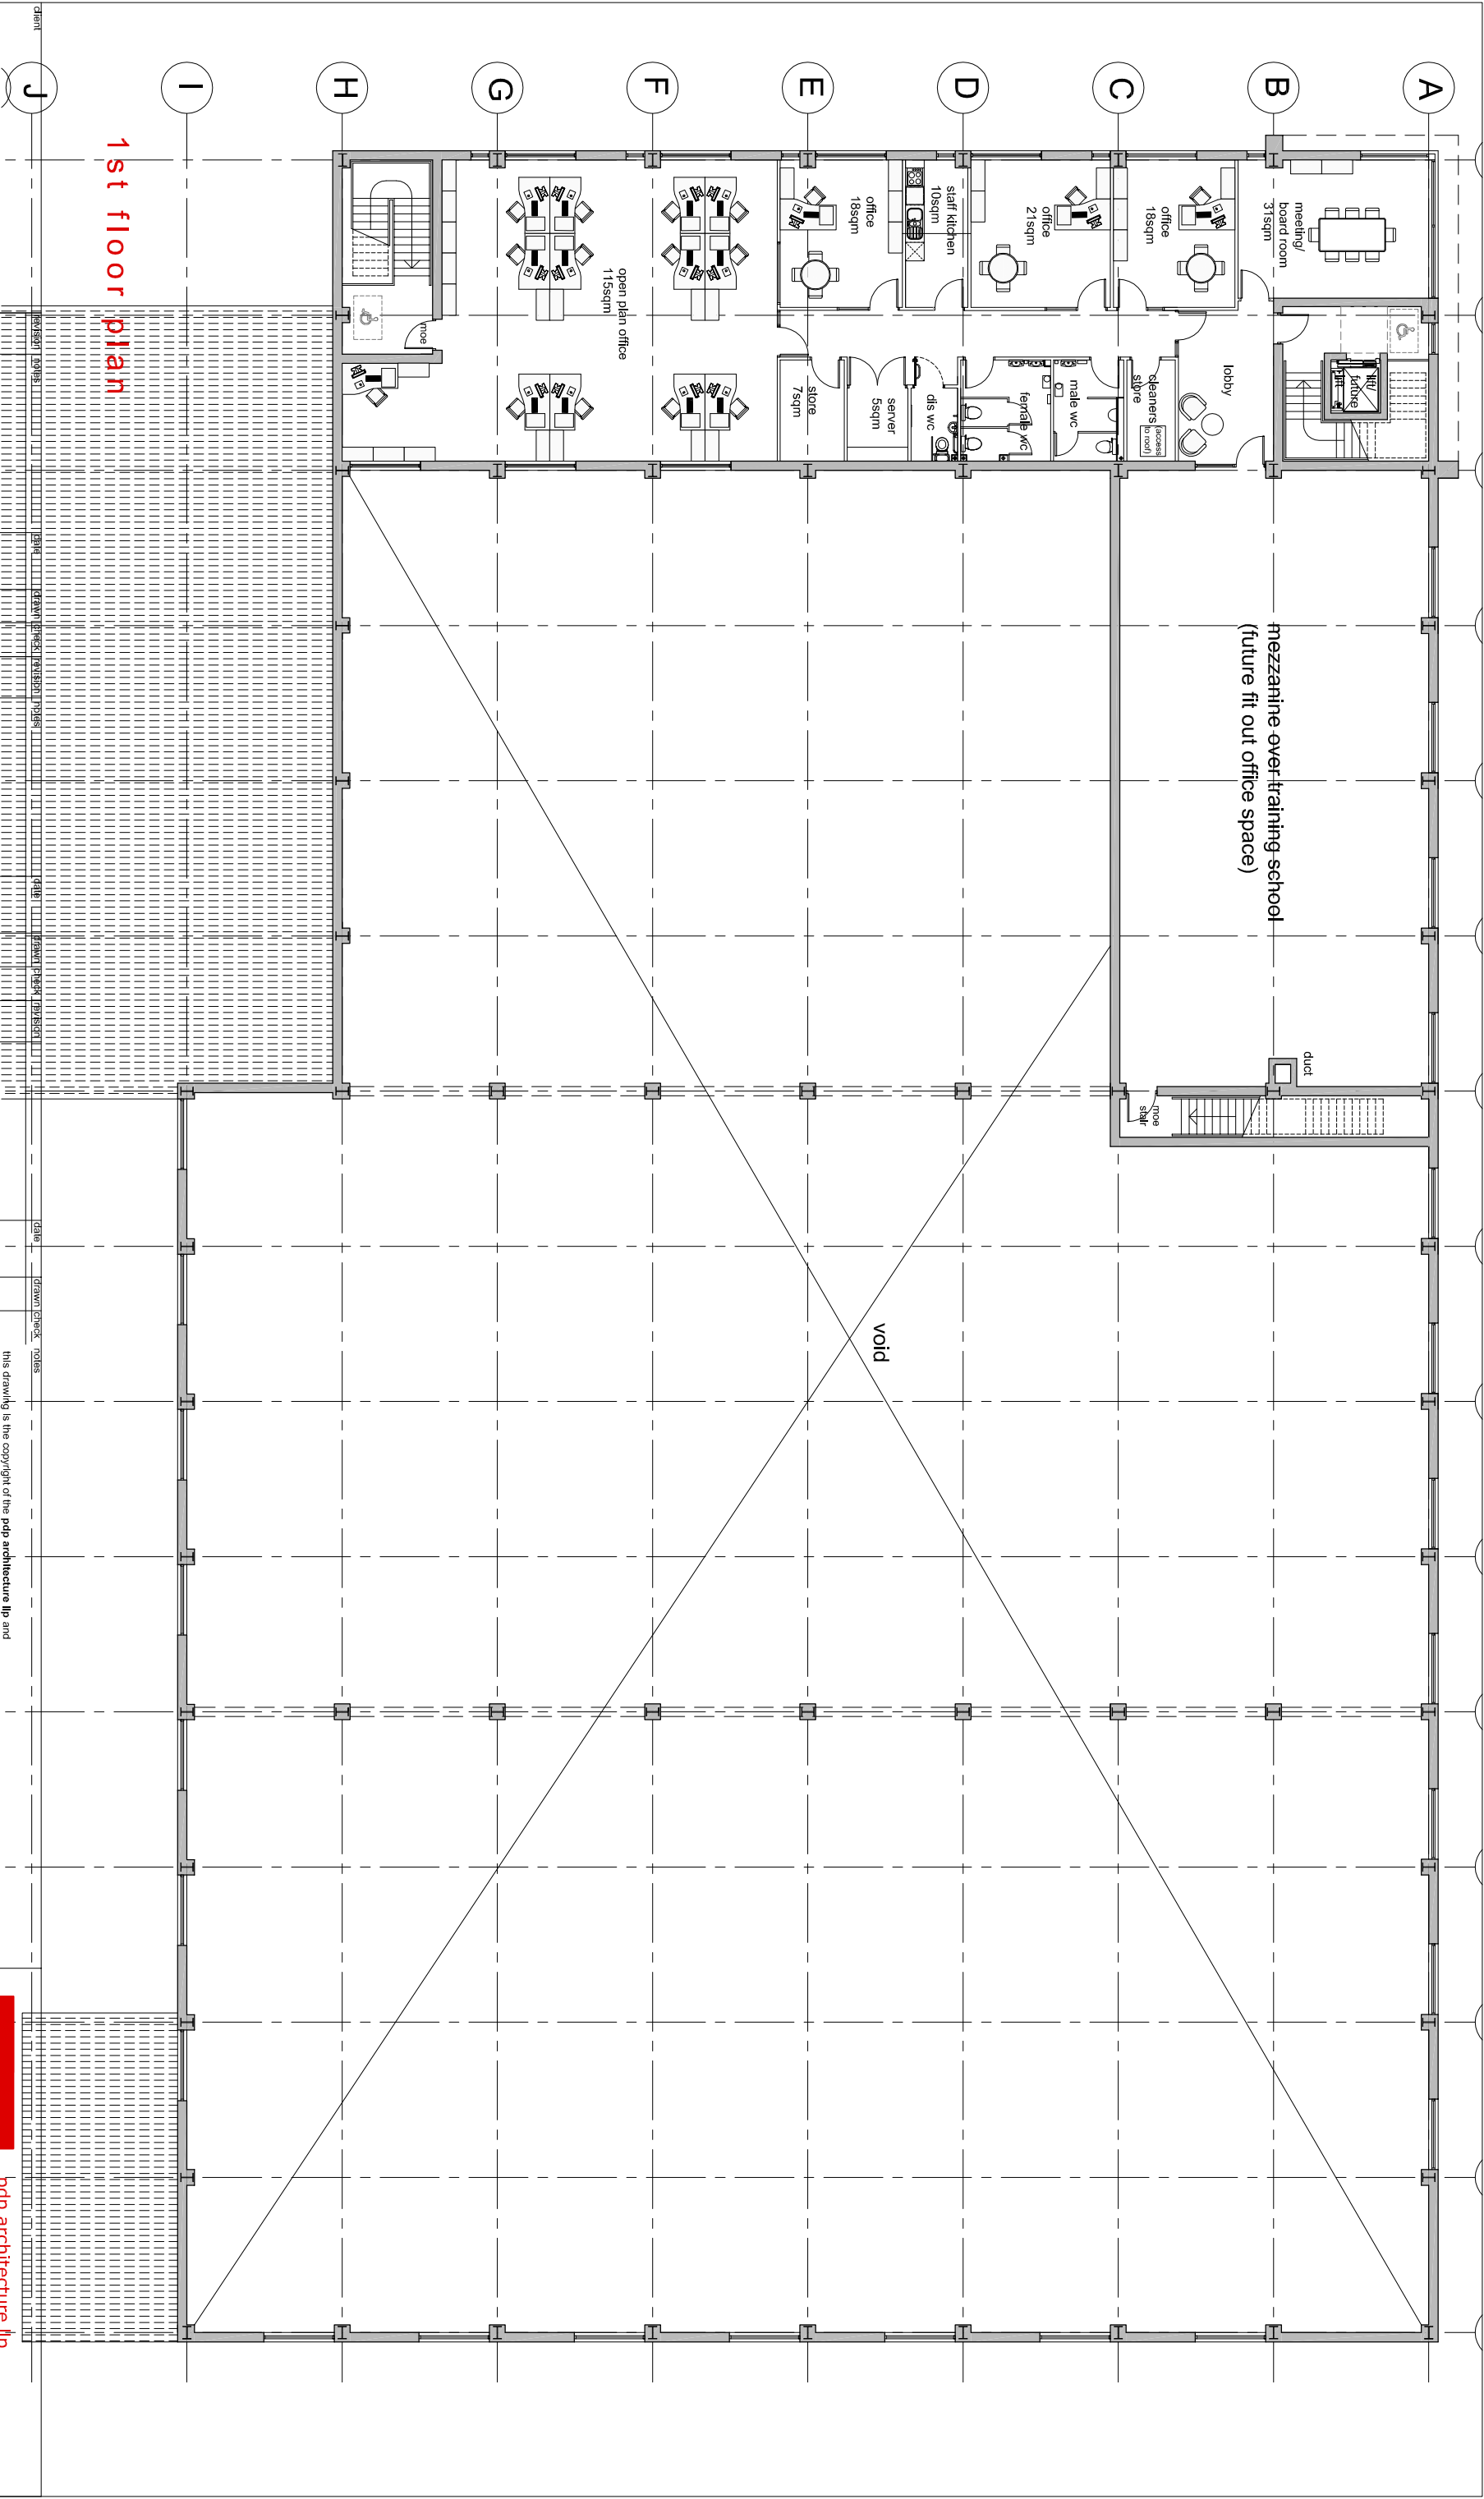

1st floor plan



Professional Coating Systems

PLANNING

Scale: width 50 mm @ A1 - 25 mm @ A3

this drawing is the copyright of the **pdp architecture ip** and must not be reproduced in whole or part or used for the execution of works without their permission.

all dimensions to be checked on site prior to commencement of construction works and the architect notified of any discrepancy.


figured dimensions are to be used in preference to scaled dimensions.

no deviation from this drawing will be permitted without prior consent of the architect.

all drawings are prepared subject to a full measured and structural survey of the buildings and site.

all structural work is subject to the appointment of a structural engineer to confirm and agree the structural proposals.

os promap licence no. 100020449.

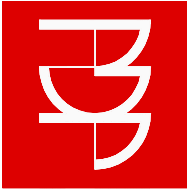

pdp architecture ip
chartered architects town planning
interior design consultants
2 beechworth road havant
hampshire po9 1xx
tel 023 9248 1100
fax 023 9247 5050
email pdp@pdp-architects.co.uk
www.pdp-architects.co.uk

project		drawn	checked
Proposed Development		MAS	MBW
Fullflood Road			
Havant			
1st Floor Plan			
date		status	
March 2018		Planning	
at scale 1:100		1:200	27974-PD203